




Rear Elevation

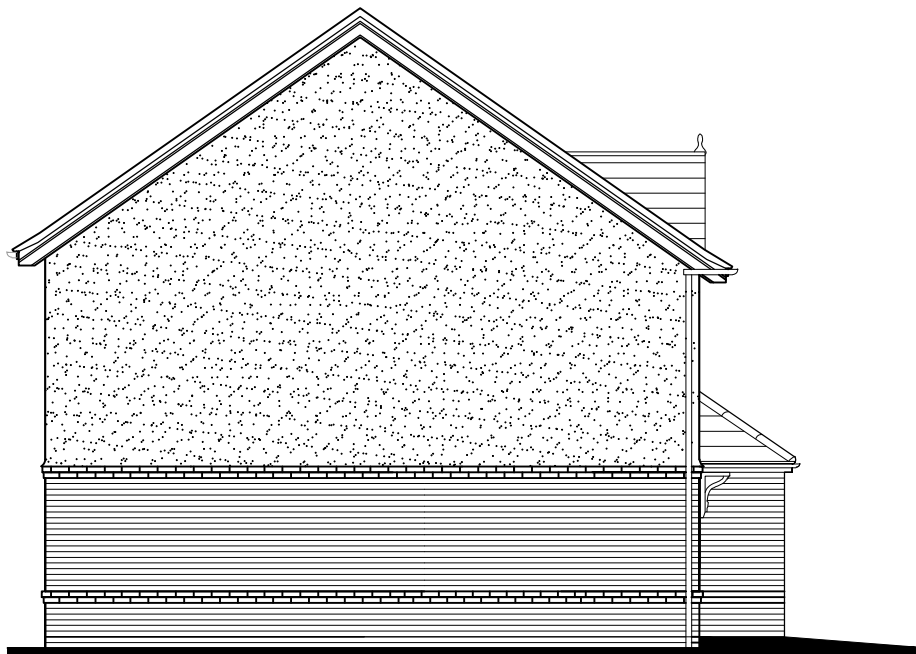


Side Elevation




Front Elevation


Remove existing garage door.
New window to match lounge

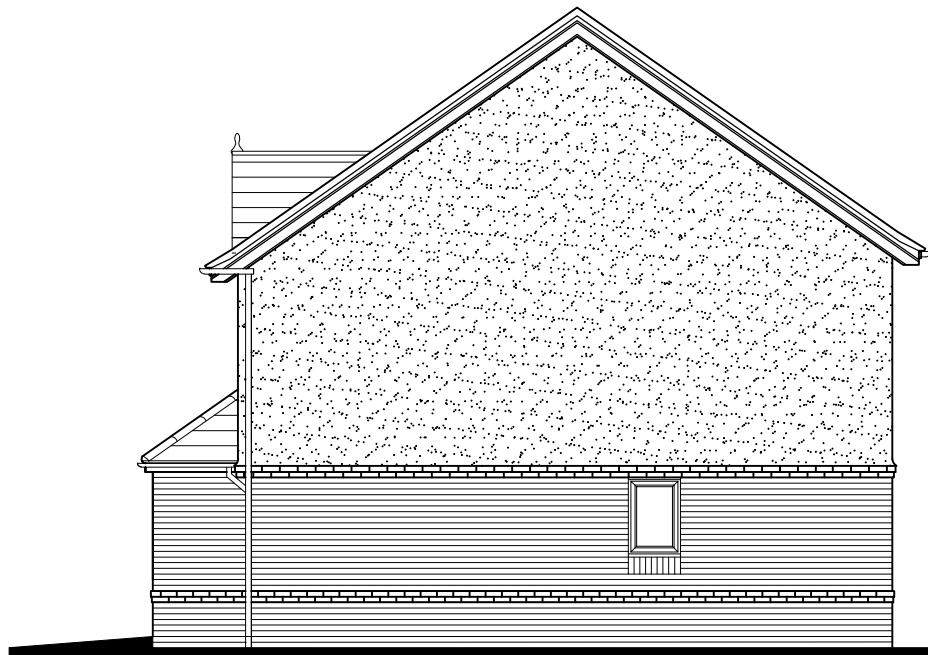

Side Elevation

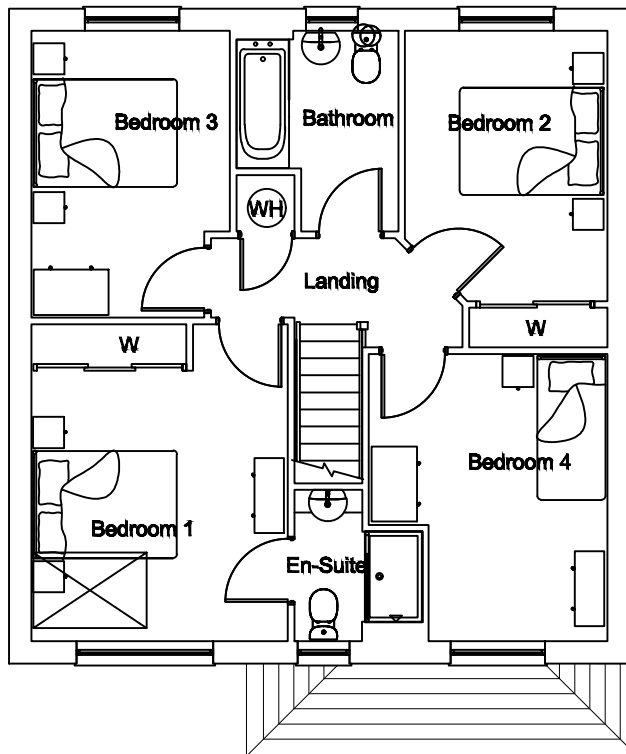

First Floor Plan

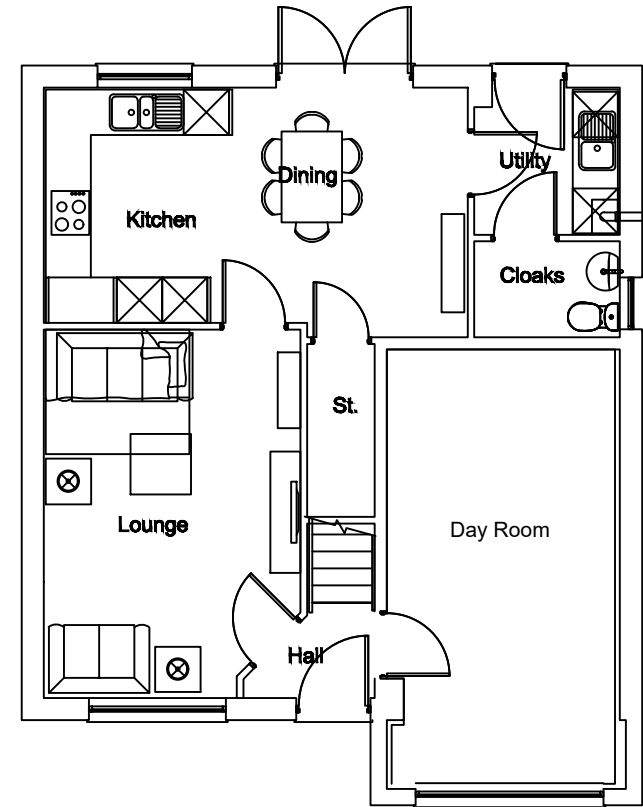

Ground Floor Plan



PLANS AND ELEVATIONS PROPOSED LAYOUT

notes:

revisions:

revisions:

Dearing
27 Nevinson Way
Waterlooville

drawing information

Proposed -
Floor plans and elevations

status : Information
date : June 22
scale : 1:100 @ A3
drawn : SL
checked : AA

pwparchitects

PWP Architects Ltd 61 South Street, Havant, Hampshire PO9 1BZ
t: 02392 462494 f: 02392 481152
e: design@pwp-architects.com
w: www.pwp-architects.com

job: 5888 dwg: 1201 rev: /

NOTE: The contractor is responsible for checking all site dimensions and levels. These should be checked prior to the ordering of any components and before the commencement of the works. All discrepancies should be brought to the attention of the Contract Administrator.