



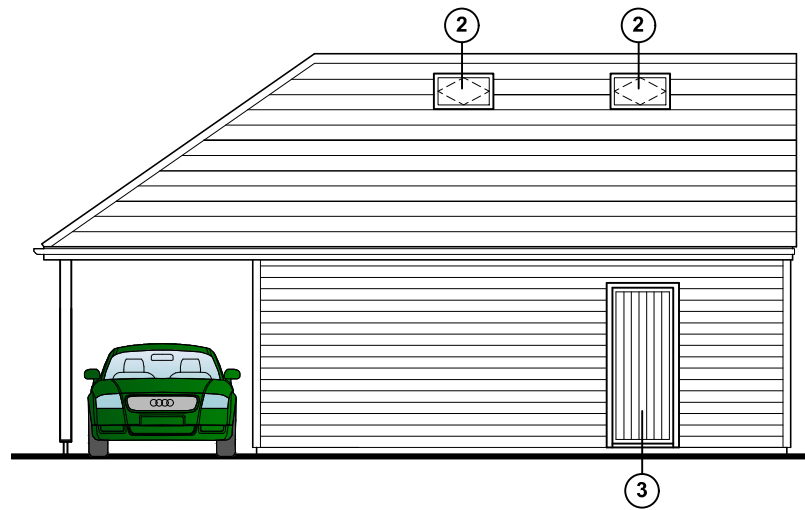

Side (north) elevation

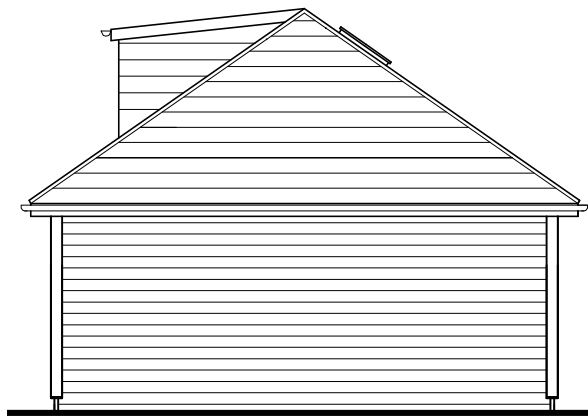


Rear (east) elevation




Side (south) elevation



Front (west) elevation

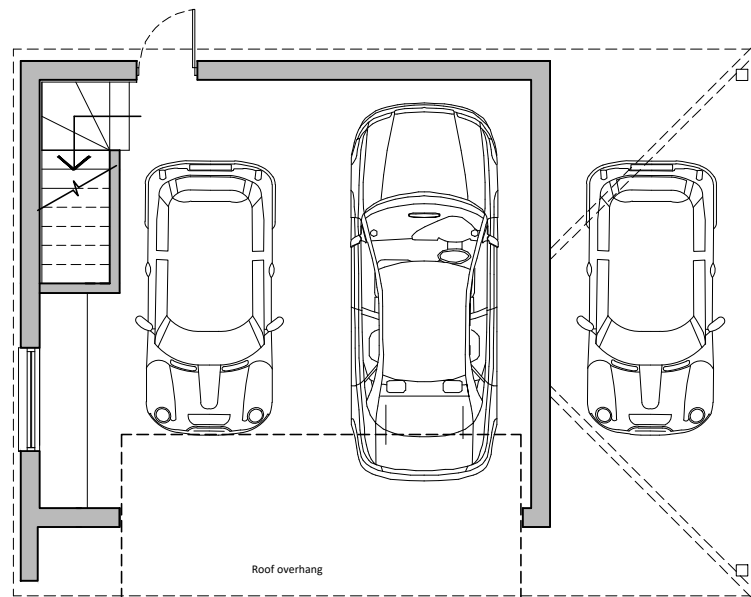

Ground floor plan

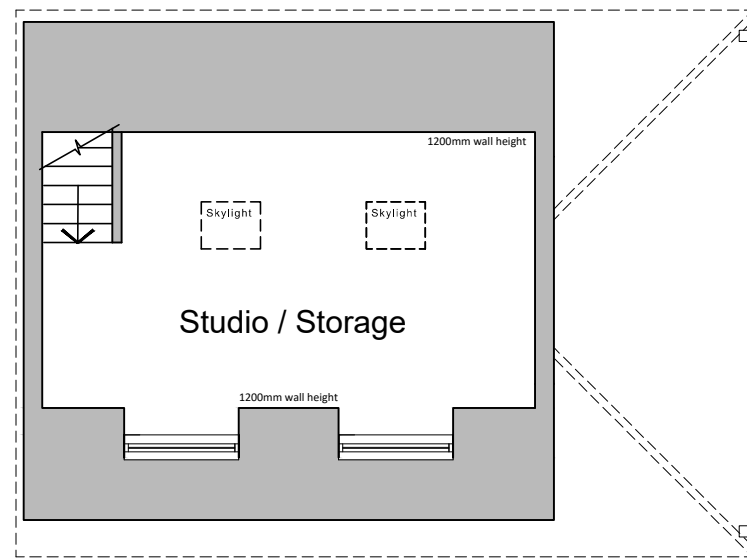


First floor plan

Proposed garage/workshop & home office floor plans & elevation scale 1:100




Proposed schedule of materials:

- ① Slate roof tiles
- ② Roof light (Velux or similar product)
- ③ Timber door
- ④ Timber weatherboard cladding
- ⑤ Single ply flat roof
- ⑥ Aluminum windows to match main house

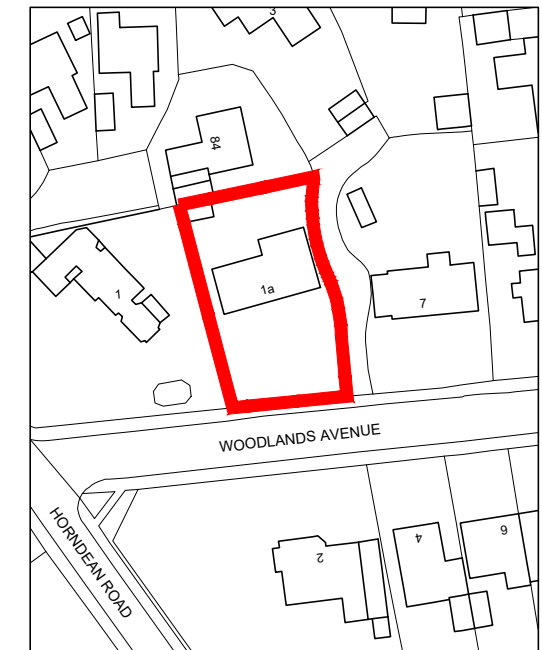


Location plan scale 1:1250

 

- Proposed ground floor extension
- Proposed roof alterations to include loft conversion first floor dormer & roof lights
- Proposed double garage, studio & carport



Site plan scale 1:500

 

For MR & MRS FALLA	Title PROPOSED GARAGE FLOOR PLANS, ELEVATIONS, LOCATION & SITE PLAN	Office Tel: 01243 933732
Project PROPOSED EXTENSIONS AT 1A WOODLANDS AVENUE, EMSWORTH, PO10 7QB	Date APRIL 2022	Email: admin@jb-architecturedesign.com
	Drawn JB	Web: www.jb-architecturedesign.com
	Scale 1:100, 1:1250 & 1:500 @ A3	
	Job Number PL597.22	Revision -01
	Drawing Number -01	
		B

