
 


Lit Bollards Mark Up

Currently proposing: 18 Lit Bollards.

Bollard style proposed DW Windsor Polar in RAL 9005 black finish.

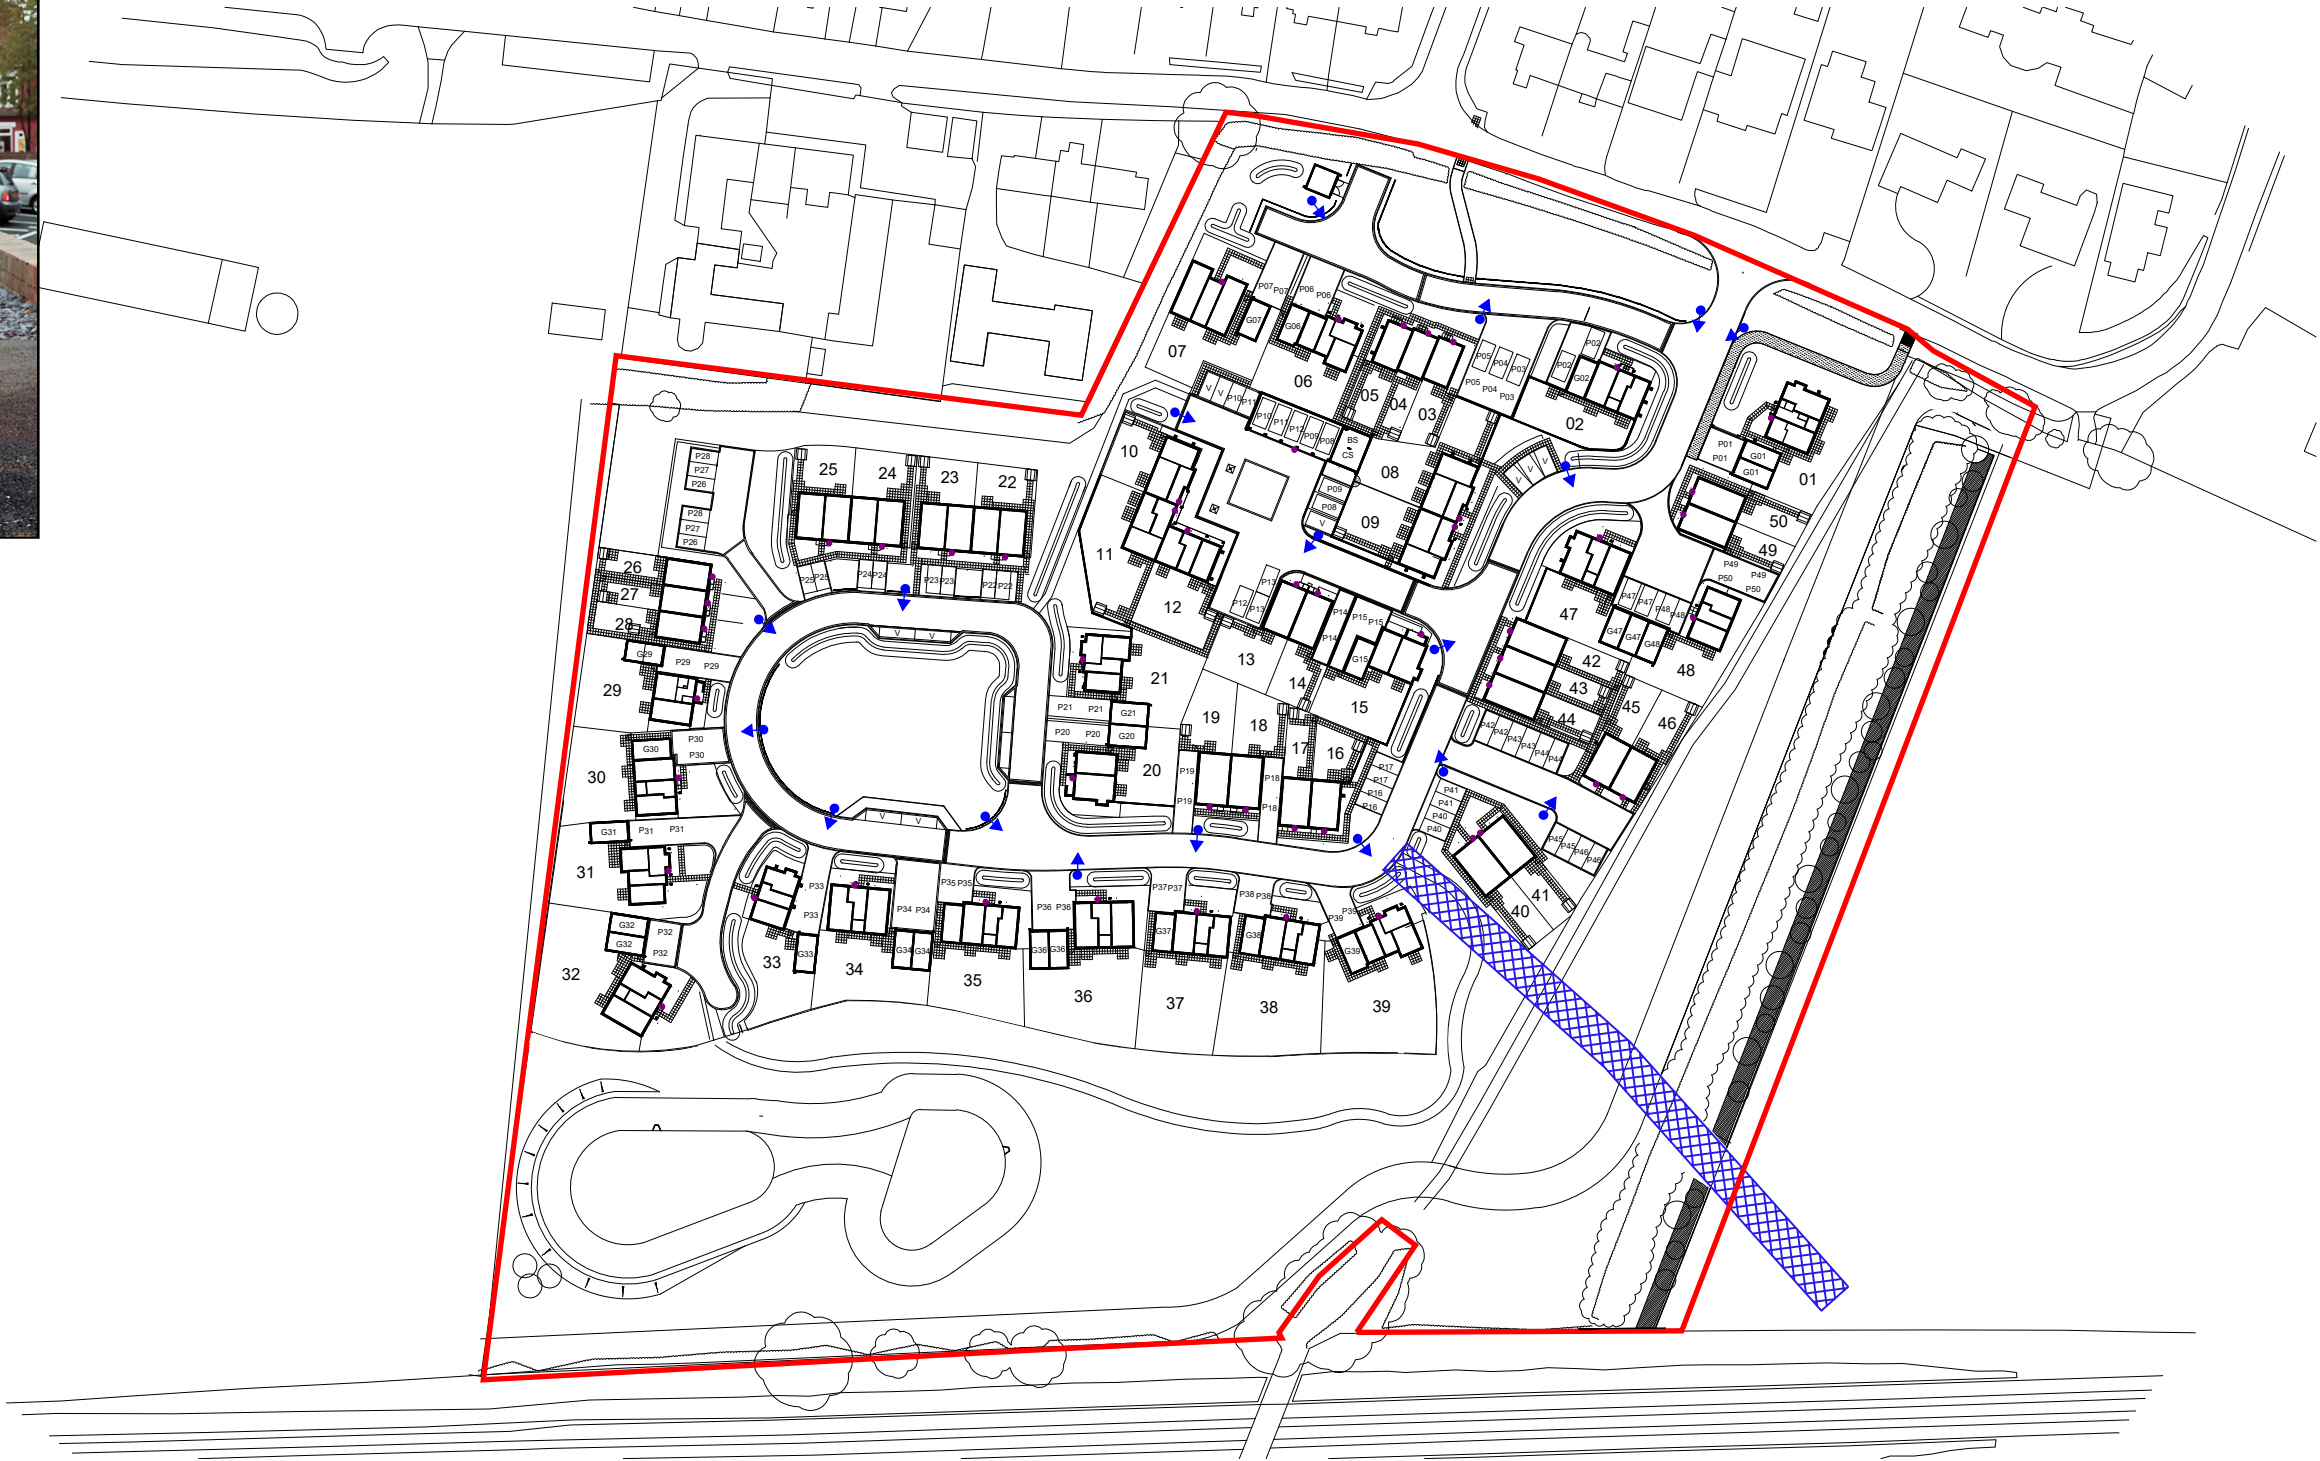

- Lit bollard locations
- PIR Porch light locations

Please Note:

This drawing must not be scaled, dimensions to be checked on site and any discrepancies are to be highlighted to the Architect prior to construction.

Prior to the commencement of any works, the Contractor is to check and / or determine all construction details including checking existing site levels and dimensions.

This drawing is to be read in conjunction with all other project drawings, construction notes and / or project specifications including those by other project consultants and specialists. All discrepancies should be reported immediately.

Design subject to detail development / approval.
Measurements and accommodation schedules subject to amendments following coordinated input by others.
Costings cannot be finalised until approval /confirmation by relevant authorities and Client.

F	Layout updated to suit revised Civils.	25/11/21	MCE / CMF
E	Farmers track & drainage easement hatch added.	22/11/21	MCE / CMF
D	Layout updated to suit revised Civils.	20/10/21	MCE / CMF
C	Layout updated to suit revised Civils.	25/03/21	MCE / CMF
B	Layout updated to suit revised Civils.	19/03/21	MCE / CMF
A	Layout updated to suit revised planning.	18/12/20	CMF / RLC
-	First Issue	06/03/20	CMF / RLC

Rev.	Description	DATE	DB / CB
------	-------------	------	---------

Date March 2020
Drawn By / Checked By CMF / RLC
Scale 1:1250 @ A3

Project Manor Farm, Bedhampton

Title Bollard lighting plan

HGP
ARCHITECTS

Furzehall Farm, Wickham Road,
Fareham, Hampshire
PO16 7JH

01329 283 225
email@hgp-architects.co.uk
www.hgp-architects.co.uk

HGP Architects Ltd.
Copyright Reserved

Bargate Homes Limited, The New Barn,
Vicarage Farm Business Park, Winchester Road,
Fair Oak, Hampshire SO50 7HD

023 8060 2255
info@bargatehomes.co.uk