




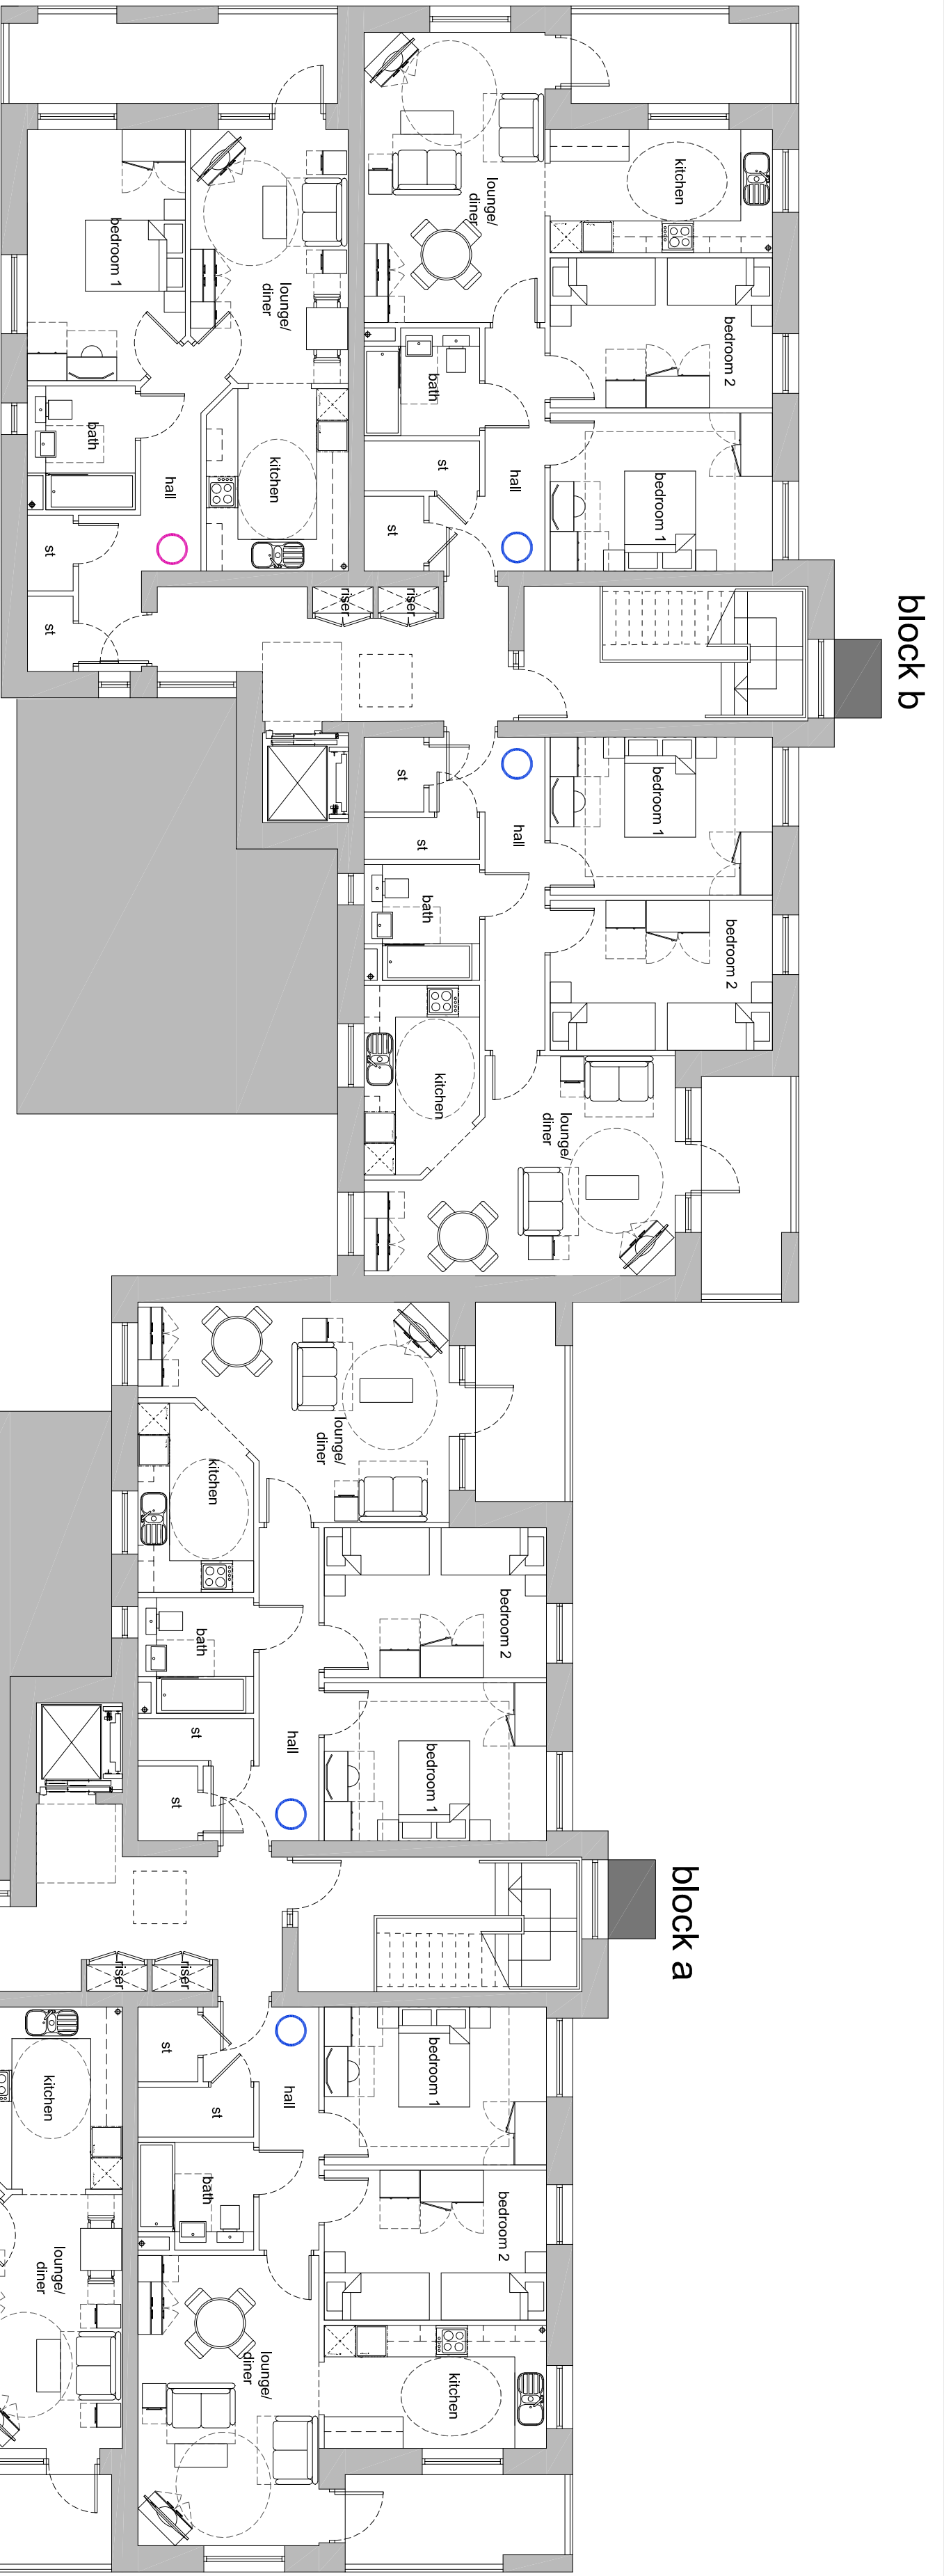

block b

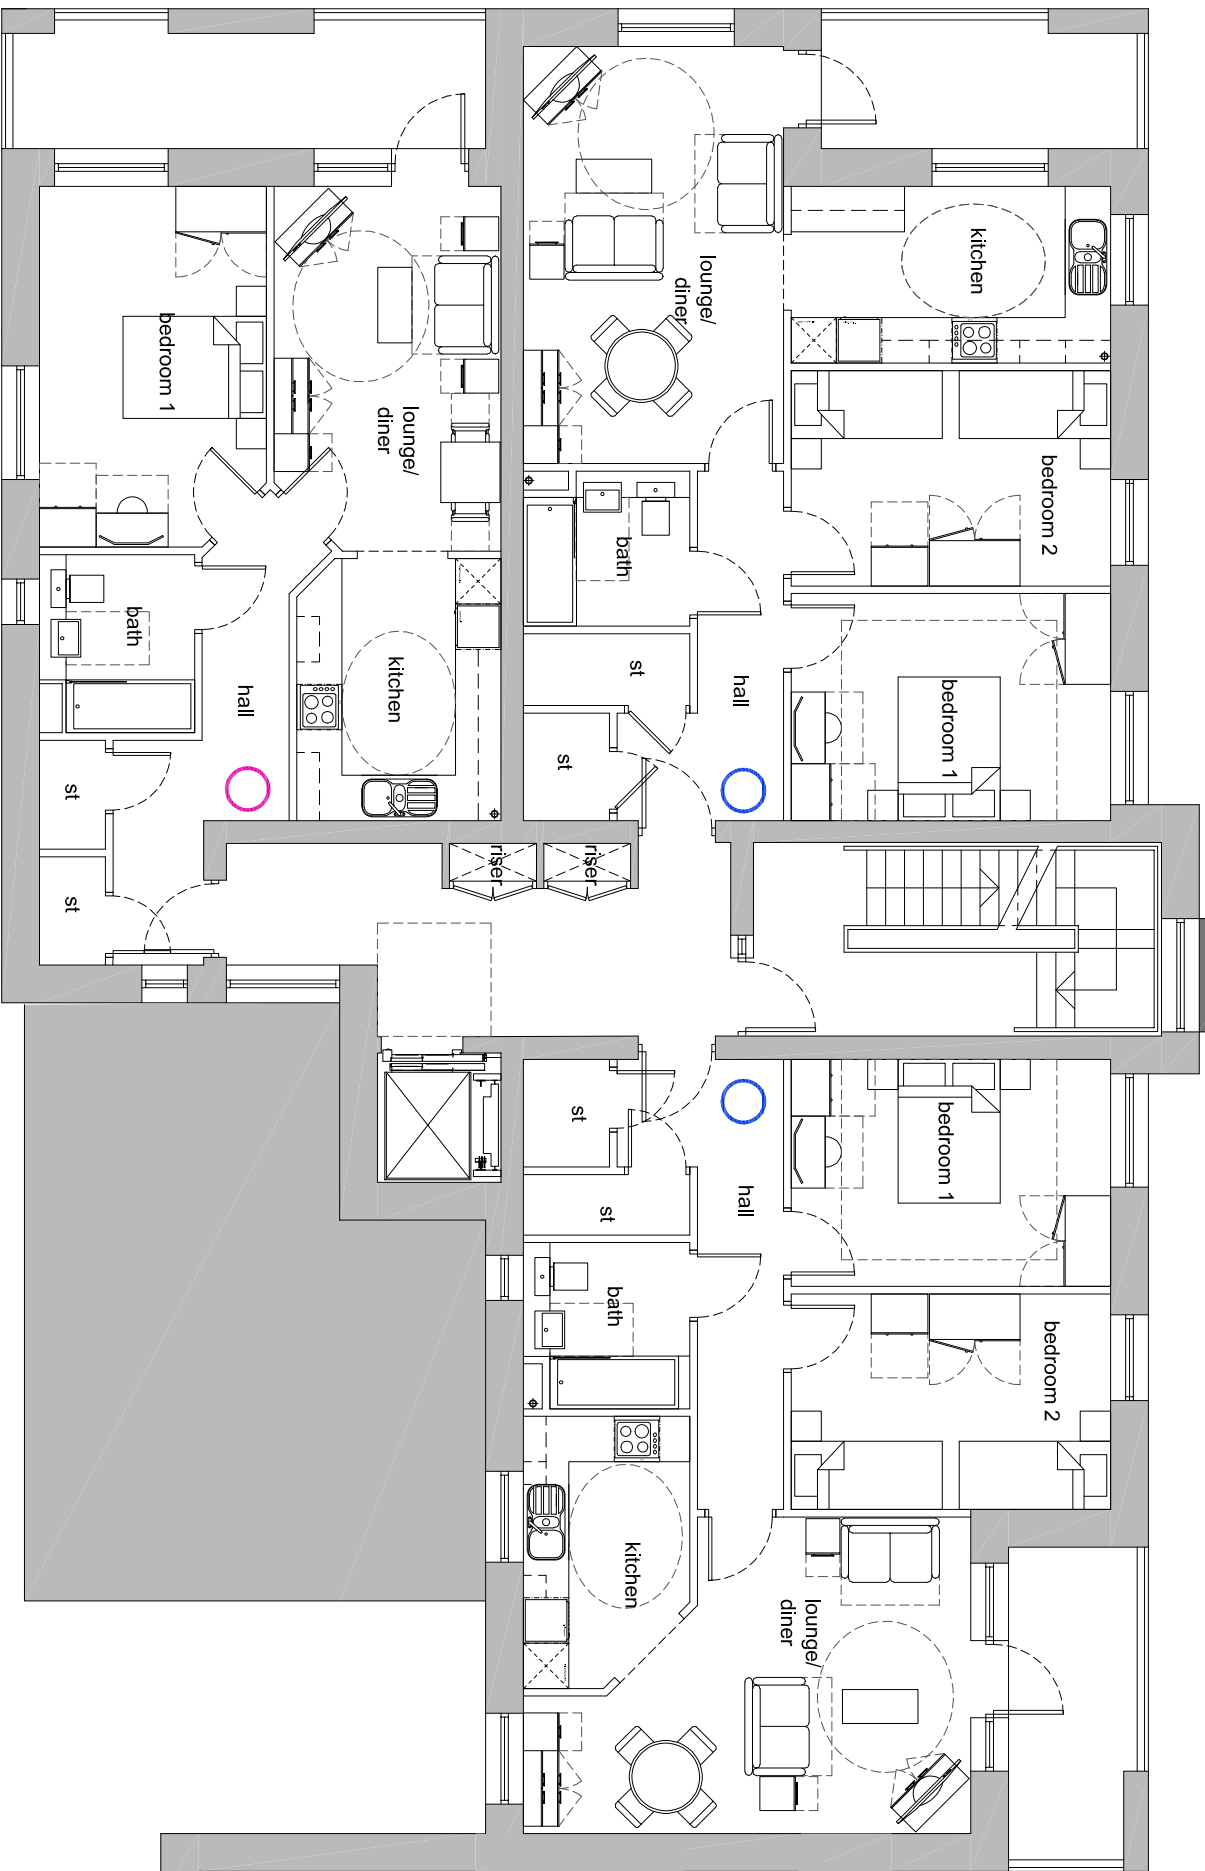


block a

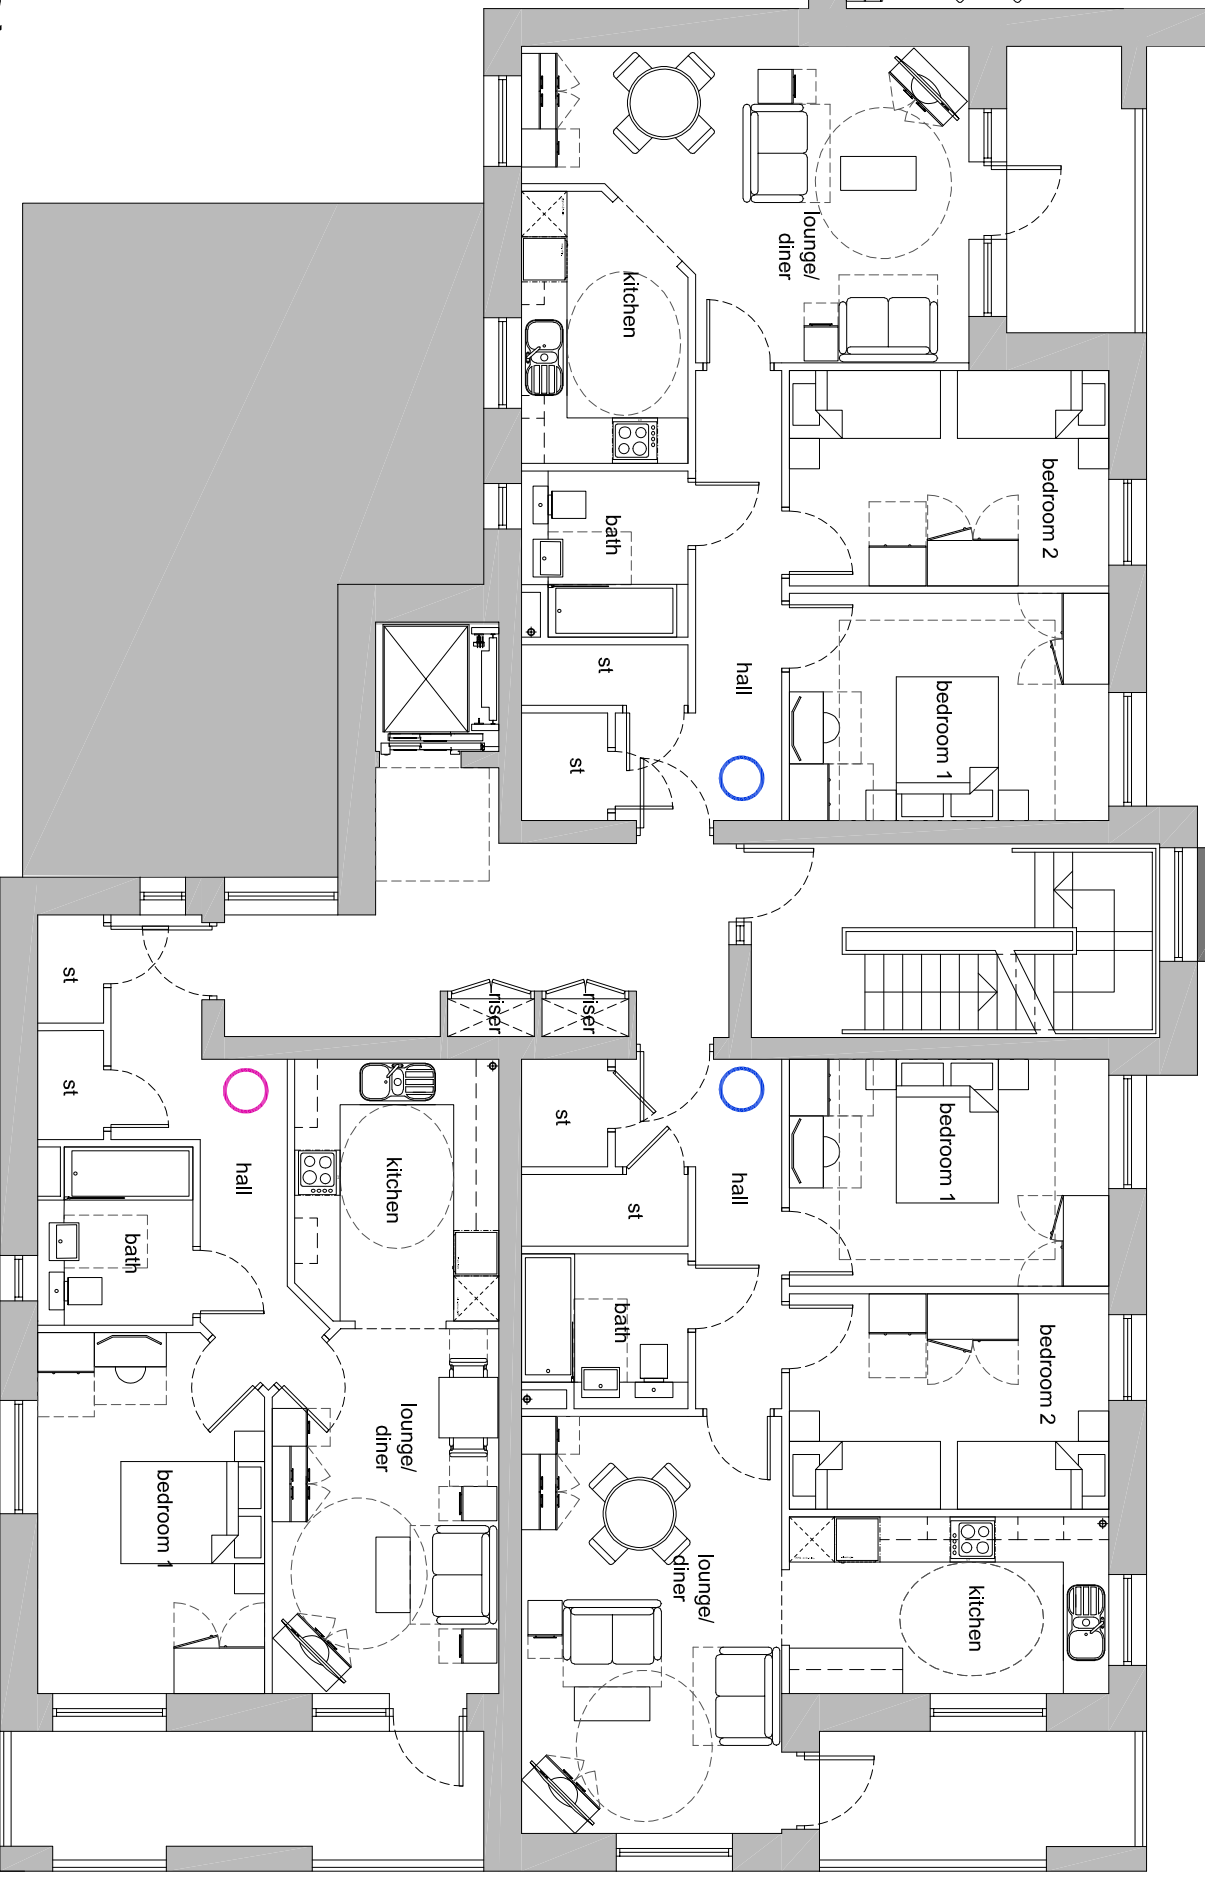

ground floor plan

block a & b - apartments (block a plots 1-12 & block b plots 37-48)

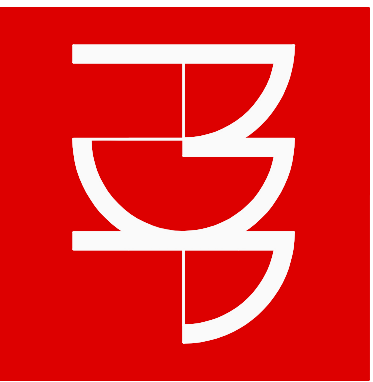client	revision notes				revision notes				revision notes			
client	A	Amends to client reqs	21.06.2021	MAS	IR							
	B	Planning Issue	26.07.21	MAS	IR							
	C	Layout revised	22.02.22	MAS	IR							
 Portsmouth CITY COUNCIL PLANNING Scale: width: 50 mm @ A1 - 25 mm @ A3												
										this drawing is the copyright of the pdp architecture llp and no part of it may be reproduced or used for the execution of works without their permission. all dimensions to be checked on site prior to commencement of construction works and the architect notified of any discrepancy. figured dimensions are to be used in preference to scaled dimensions. no deviation from this drawing will be permitted without prior consent of the architect. all drawings are prepared subject to a full measured and structural survey of the buildings and site. all structural work is subject to the appointment of a structural engineer to confirm and agree the structural proposals. os promap licence no. 100020449.		
										exceptional risks involving specific methods of construction or unusual construction issues can be found within the designers risk assessment.		
										health & safety:		
										refuse store plan		
										 pdp architecture llp chartered architects town planning interior design consultants 2 beechworth road, havant hampshire po9 1xx tel 023 9248 1100 fax 023 9247 5050 email pdp@pdp-architects.co.uk www.pdp-architects.co.uk		
										project Proposed Development Cabbagefield Row Swanmore Rd, Leigh Park		
										drawn MAS date May 2021		
										checked IR status Planning		
										detail Apartment Blocks A & B 2nd & 3rd Floor Plans		
										at scale 1:100		
										at scale 1:200		
										rev 28079-PD156 C		

Apartment Block A

- 1nr 1-Bed 2 Person M4(1) 57m² ○
- 2nr 1-Bed 2 Person M4(2) 57m² □
- 1nr 1-Bed 2 Person M4(3) 64m² △
- 4nr 2-Bed 4 Person M4(1) 72m² ○
- 4nr 2-Bed 4 Person M4(2) 72m² □

Apartment Block B

- 2nr 1-Bed 2 Person M4(1) 57m² ○
- 2nr 1-Bed 2 Person M4(2) 57m² □
- 4nr 2-Bed 4 Person M4(1) 72m² ○
- 3nr 2-Bed 4 Person M4(2) 72m² □
- 1nr 2-Bed 4 Person M4(3) 80m² △

