



Dimensions to be checked on site before commencing work. Any discrepancies shall be reported to the architect immediately.

Do not scale from these drawings except for planning purposes. Use figured dimensions only.


Where applicable this drawing is to be read in conjunction with other consultants' drawings.

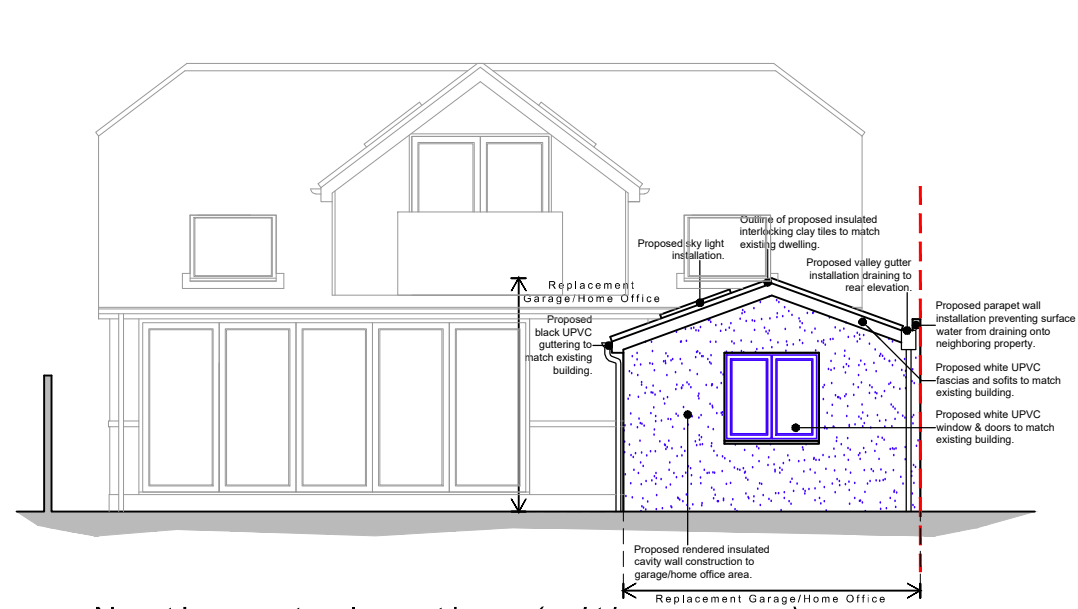

North east elevation (with garage) scale 1:100

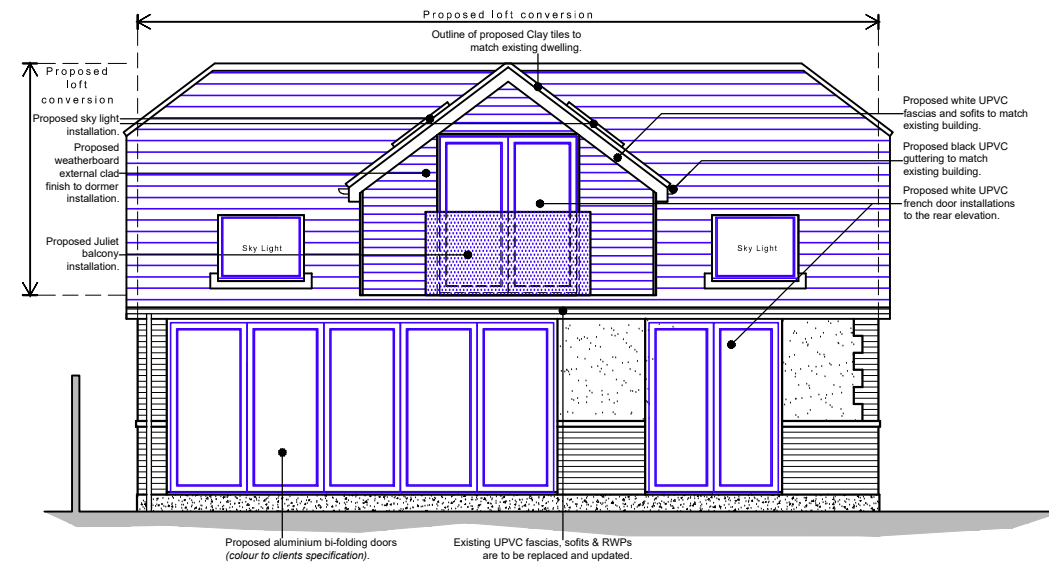


North east elevation (without garage) scale 1:100

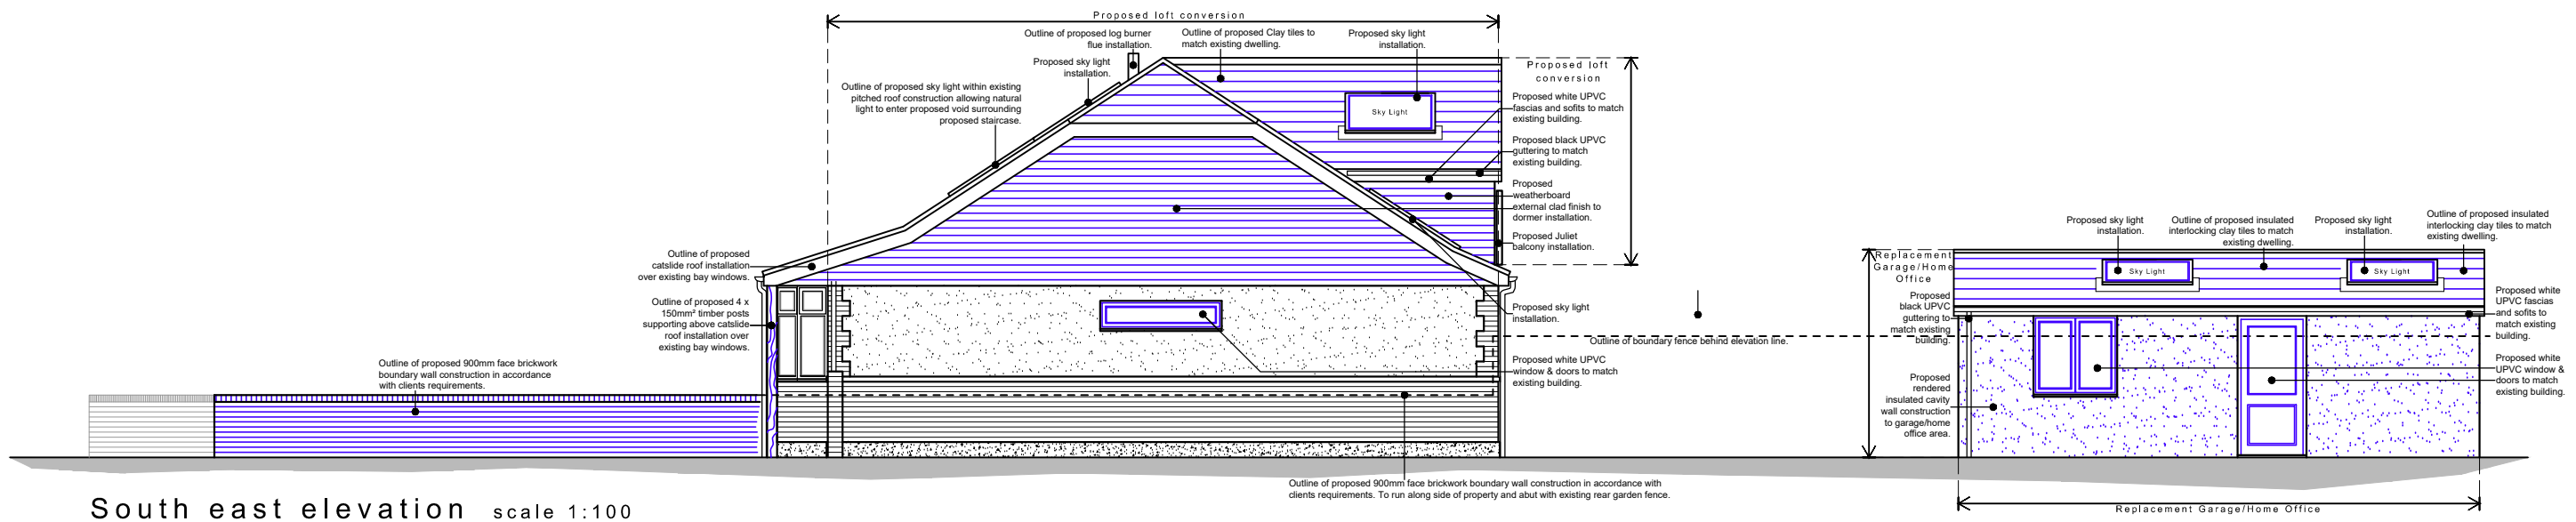

South east elevation scale 1:100

Existing walls  Proposed walls  Proposed structure 

 

For MR & MRS PALING	Title ELEVATIONS AS PROPOSED SHEET 2 OF 2	Office Tel: 01243 933732
Project PROPOSED LOFT CONVERSION & GARAGE CONVERSION AT 46 ALAMEDA ROAD, WATERLOOVILLE, HAMPSHIRE, PO7 5HE.	Date APRIL 2022	Email: admin@jb-architecturedesign.com
	Drawn SR	Web: www.jb-architecturedesign.com
	Scale as noted @ A3	
	Job Number PL590.22	Checked -
	Drawing Number -06	Revision A