


All dimensions to be checked on site and any discrepancy notified to The Consultant. Written dimensions are to be used in preference to scaled dimensions.

It is essential that prior to commencement and during construction works, the contractor reviews the drawings and specification and discusses with the practice any inconsistencies, anomalies, non-industry standard features or other concerns.

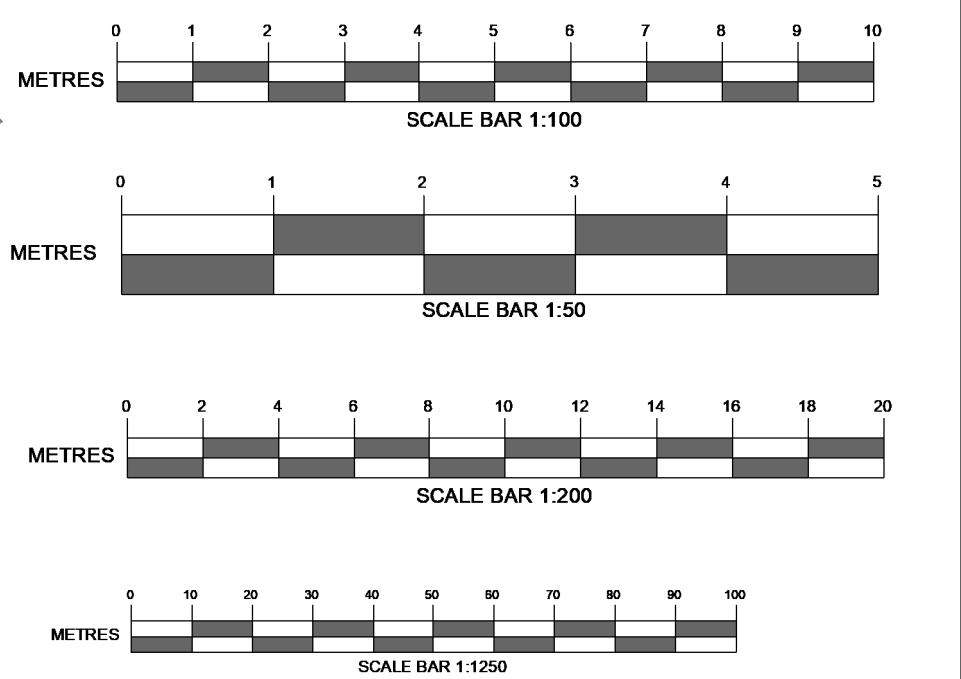


AMENDMENTS		DATE
CLIENT		
James Morgan		
-		
PROJECT		
40 Frogmore Lane		
Waterloooville		
PO8 9QL		
DRAWING TITLE		
Existing Plans & Elevations		
DATE		
24/03/2022		
SCALE		
As indicated		
DRAWING No. 22.002.SP 01A1		REVISION




East Elevation


6 1 : 100

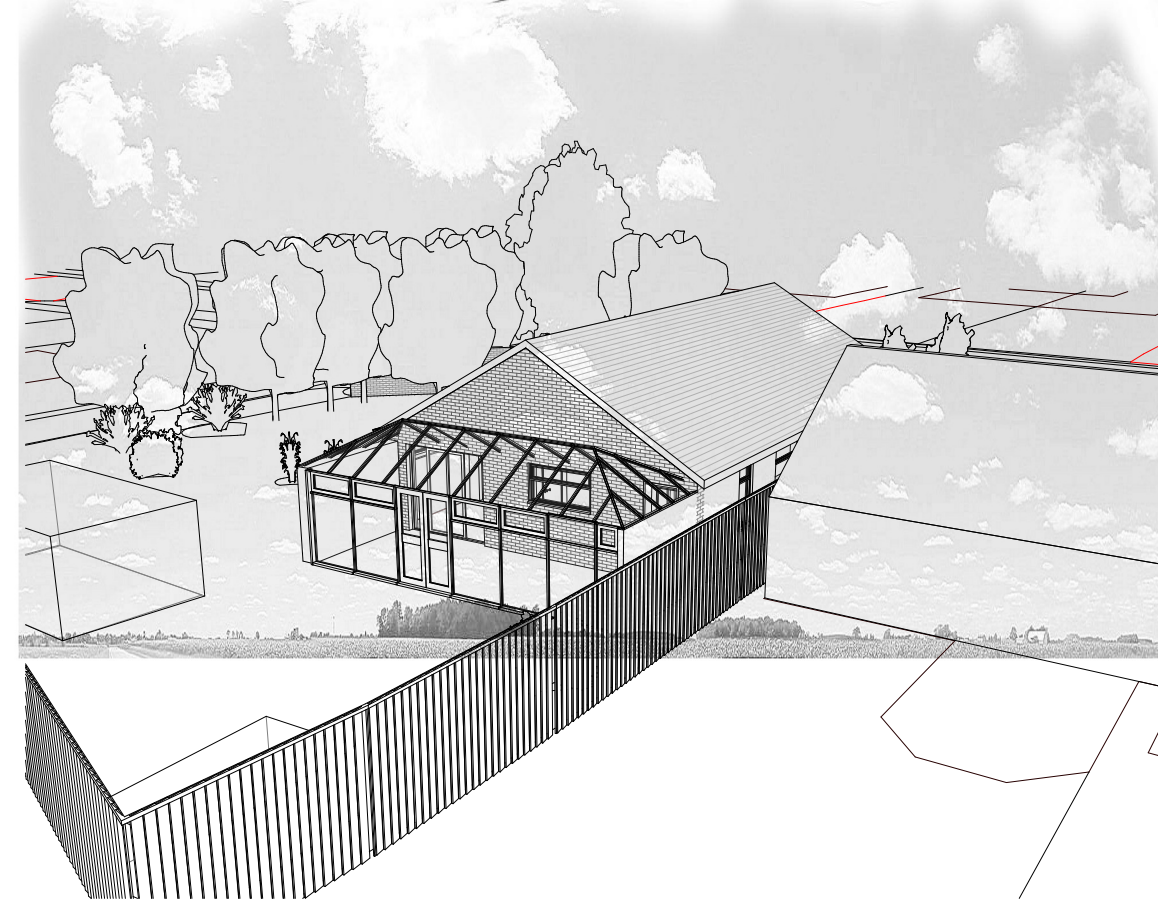

8 Rear Aerial

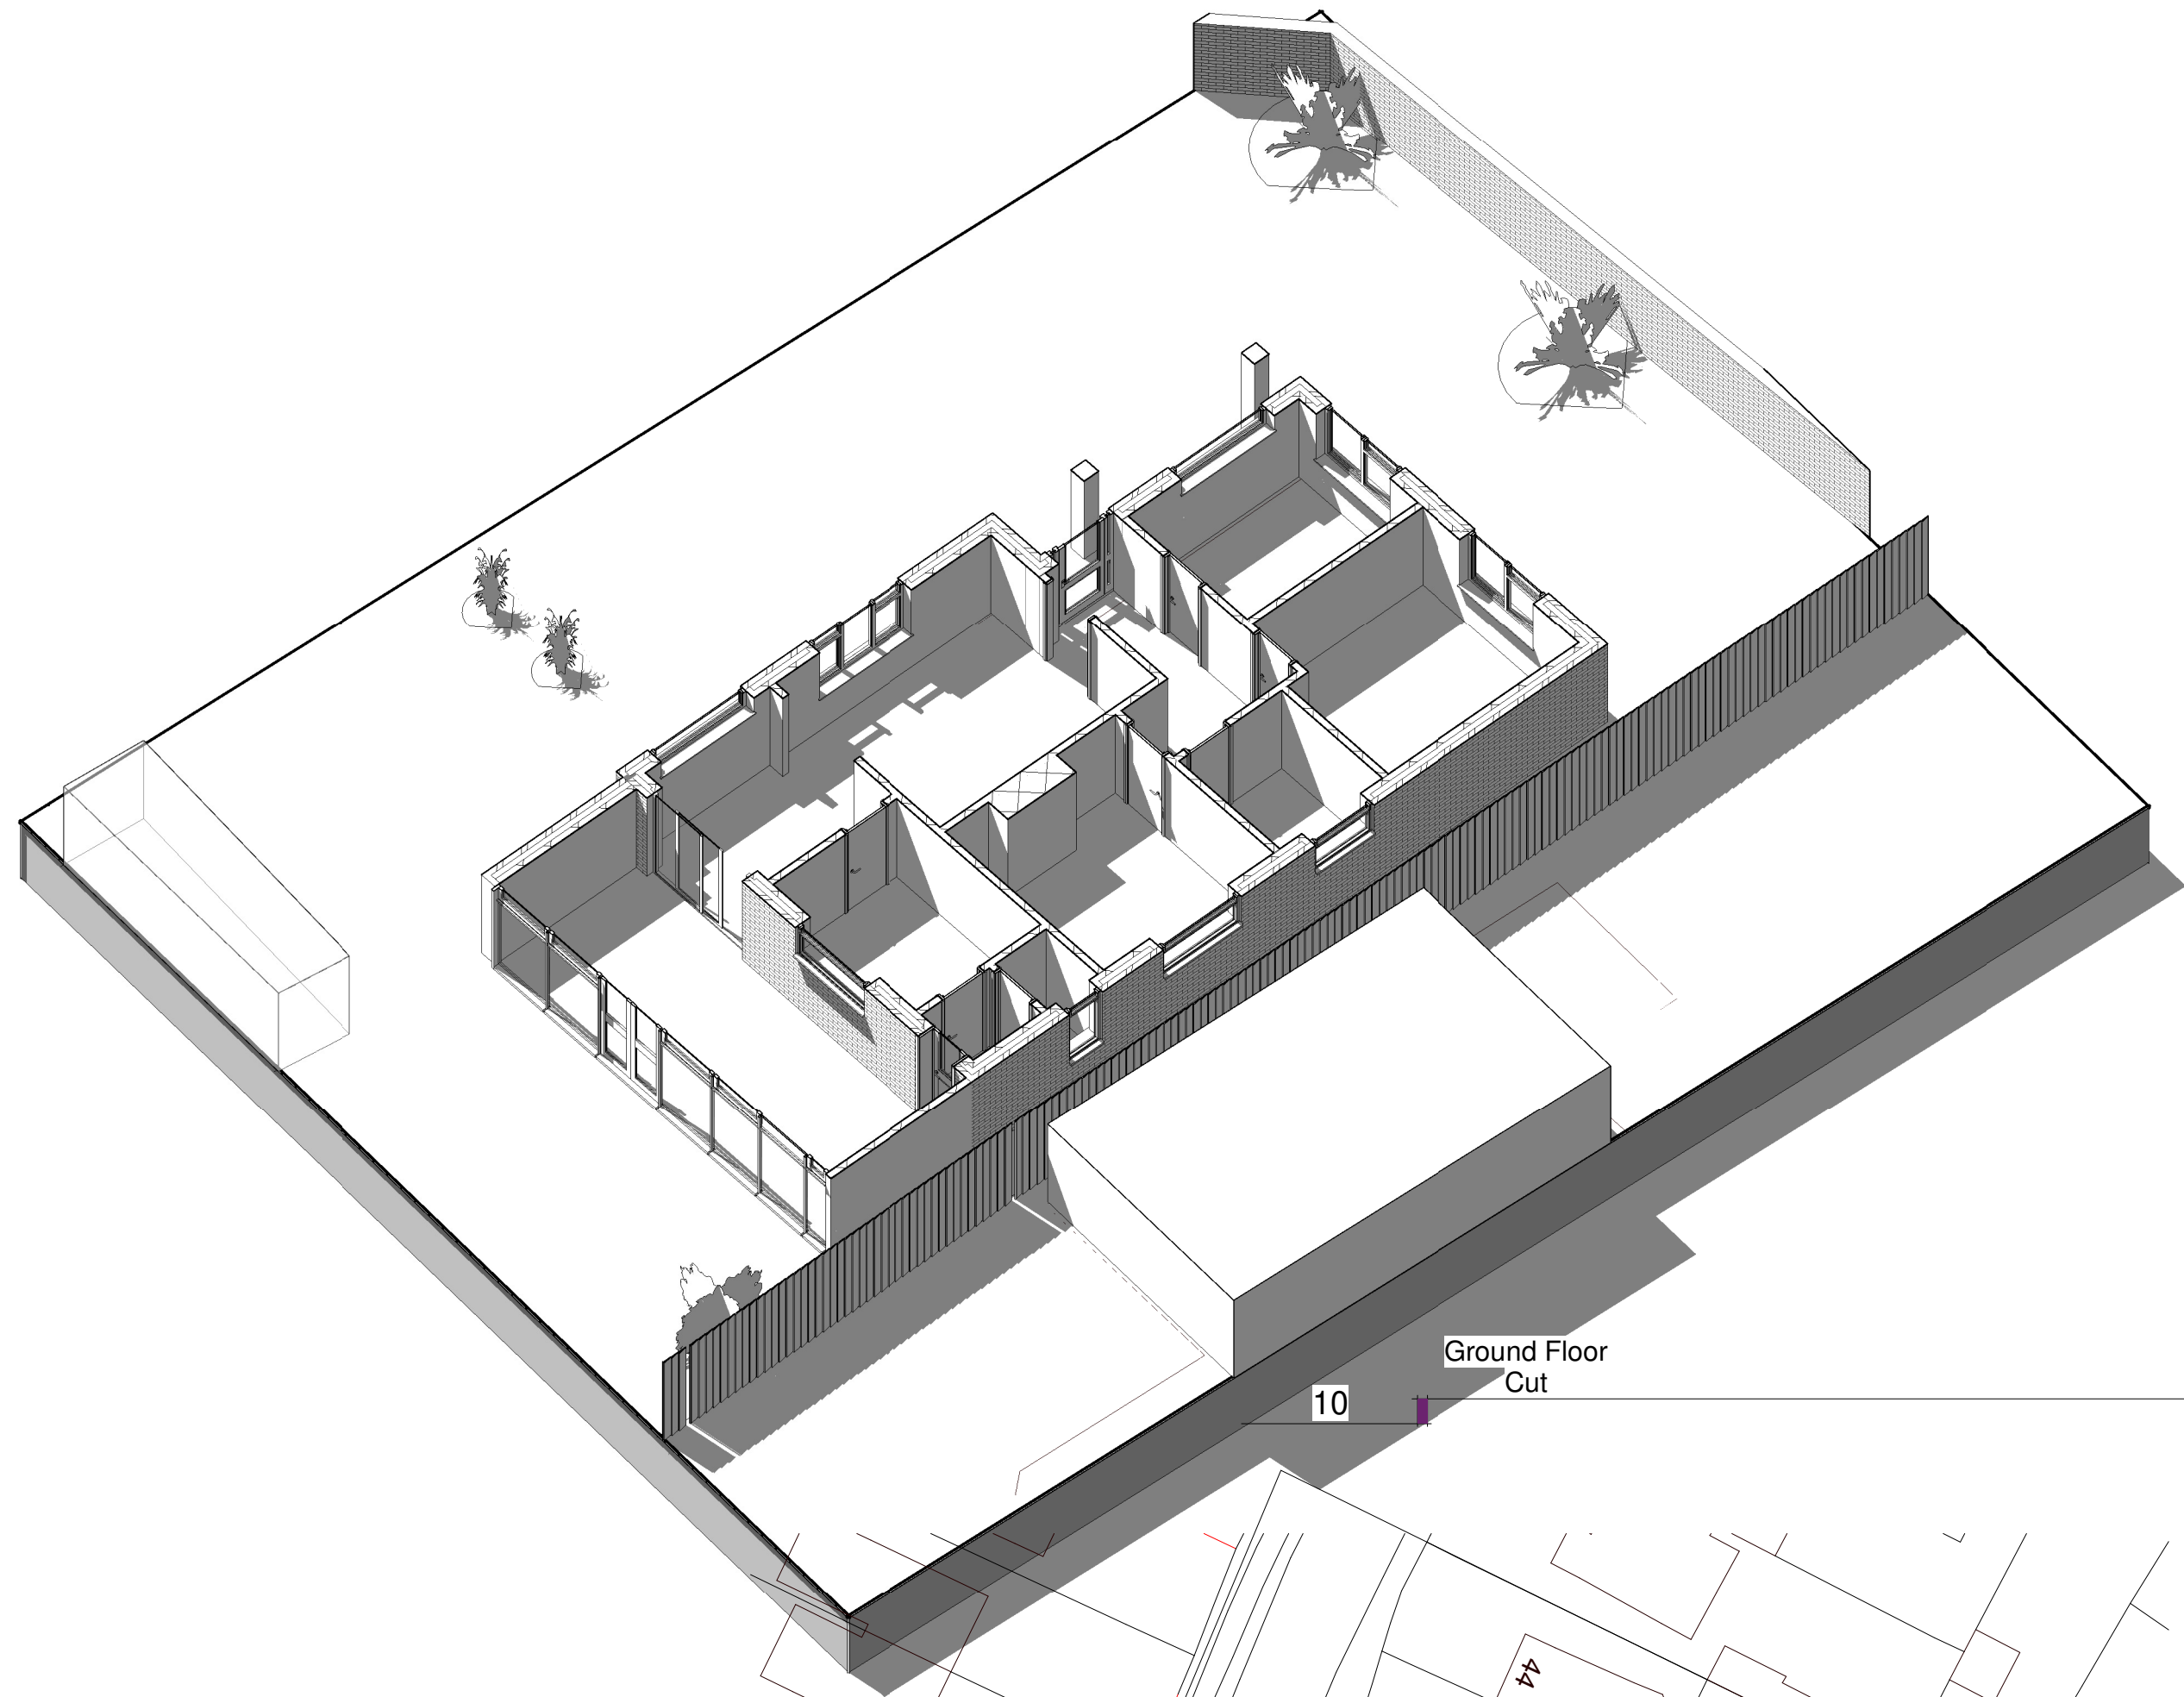

9 Front Perspective

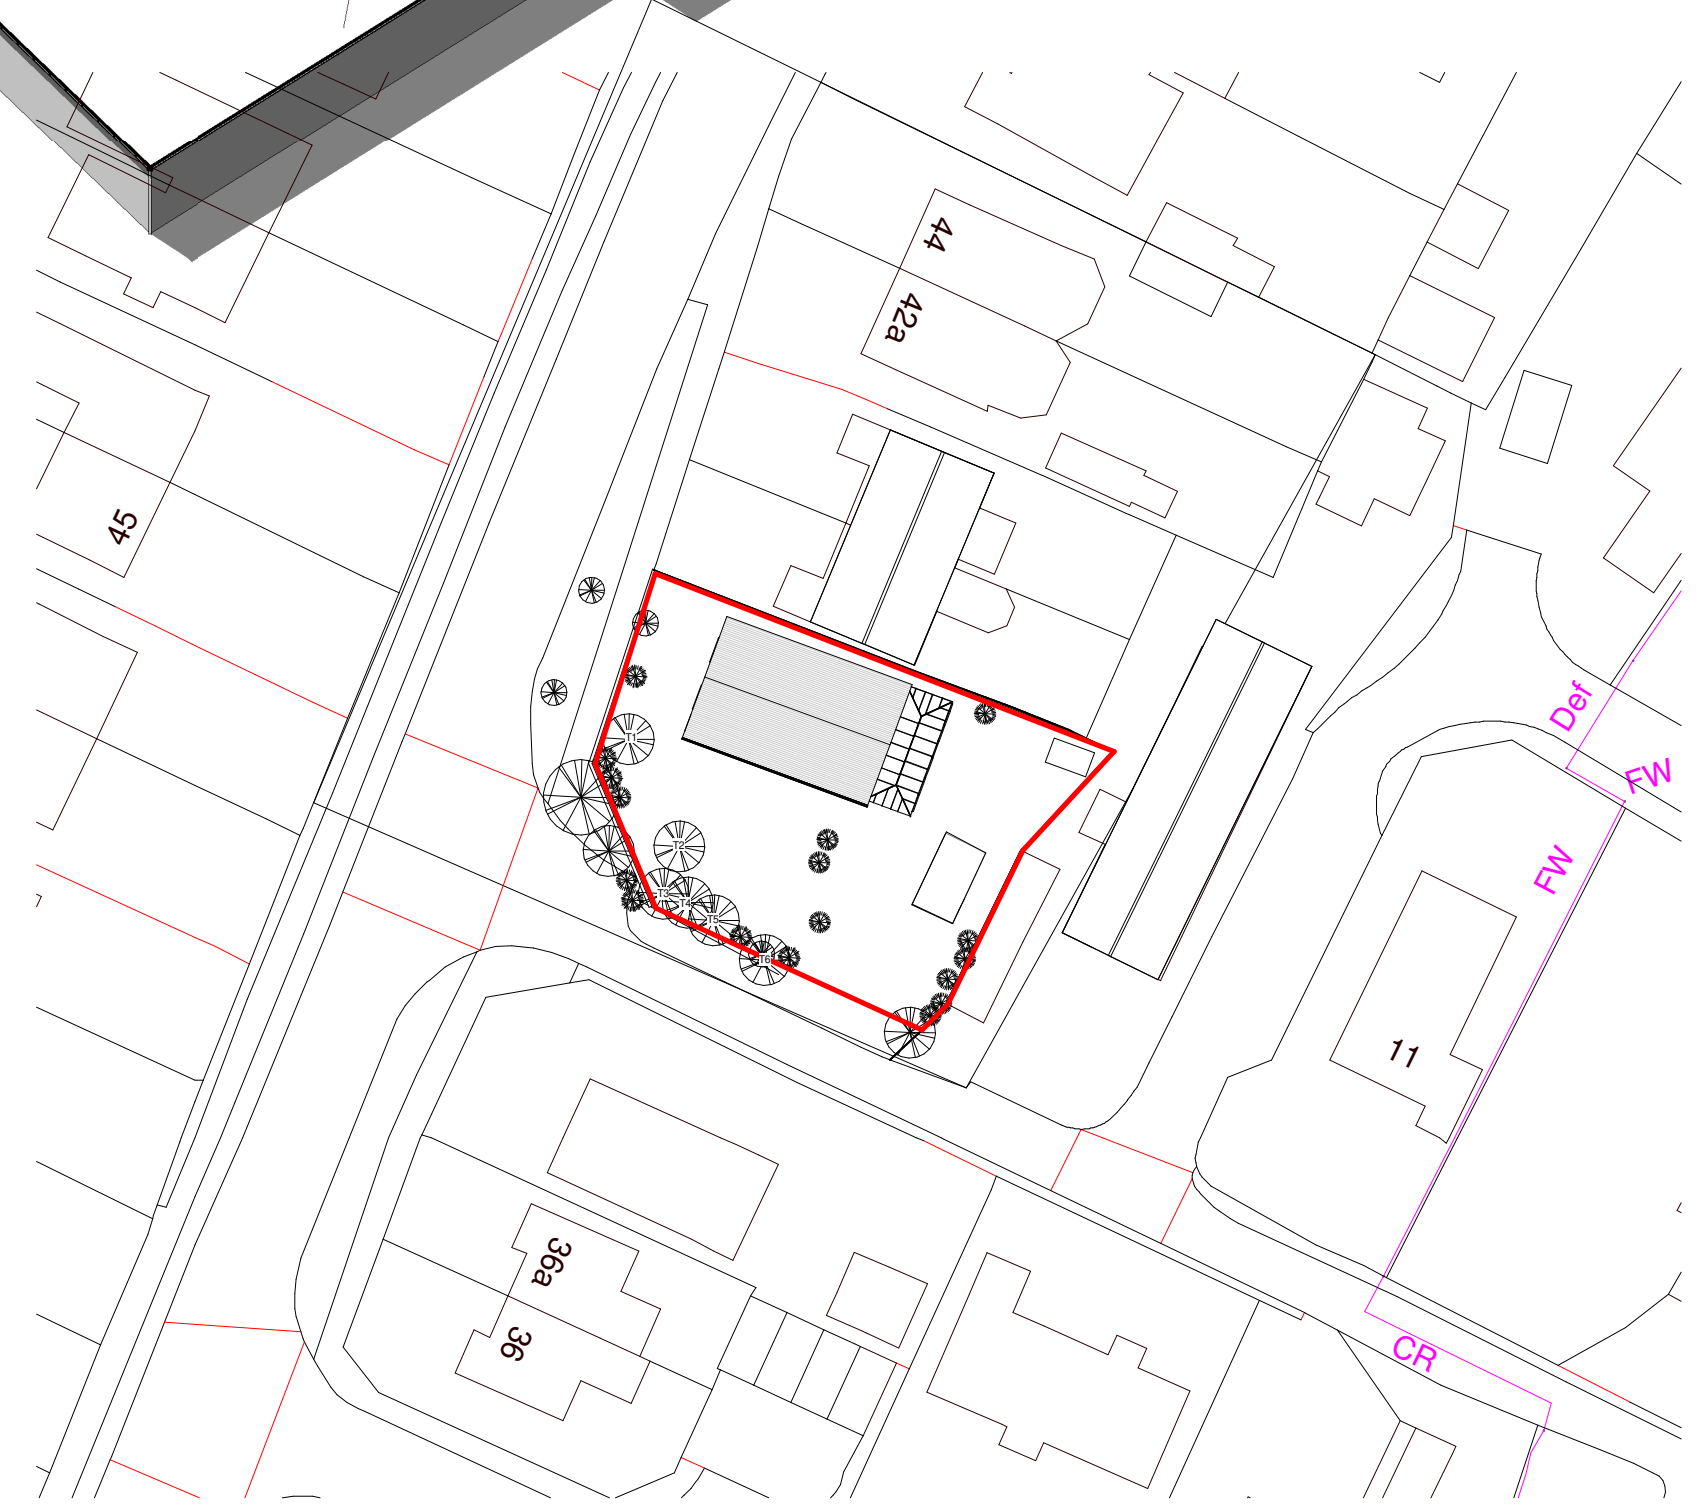

Solar Study at 2022-06-01T12:30 1 1 : 500 Site

