
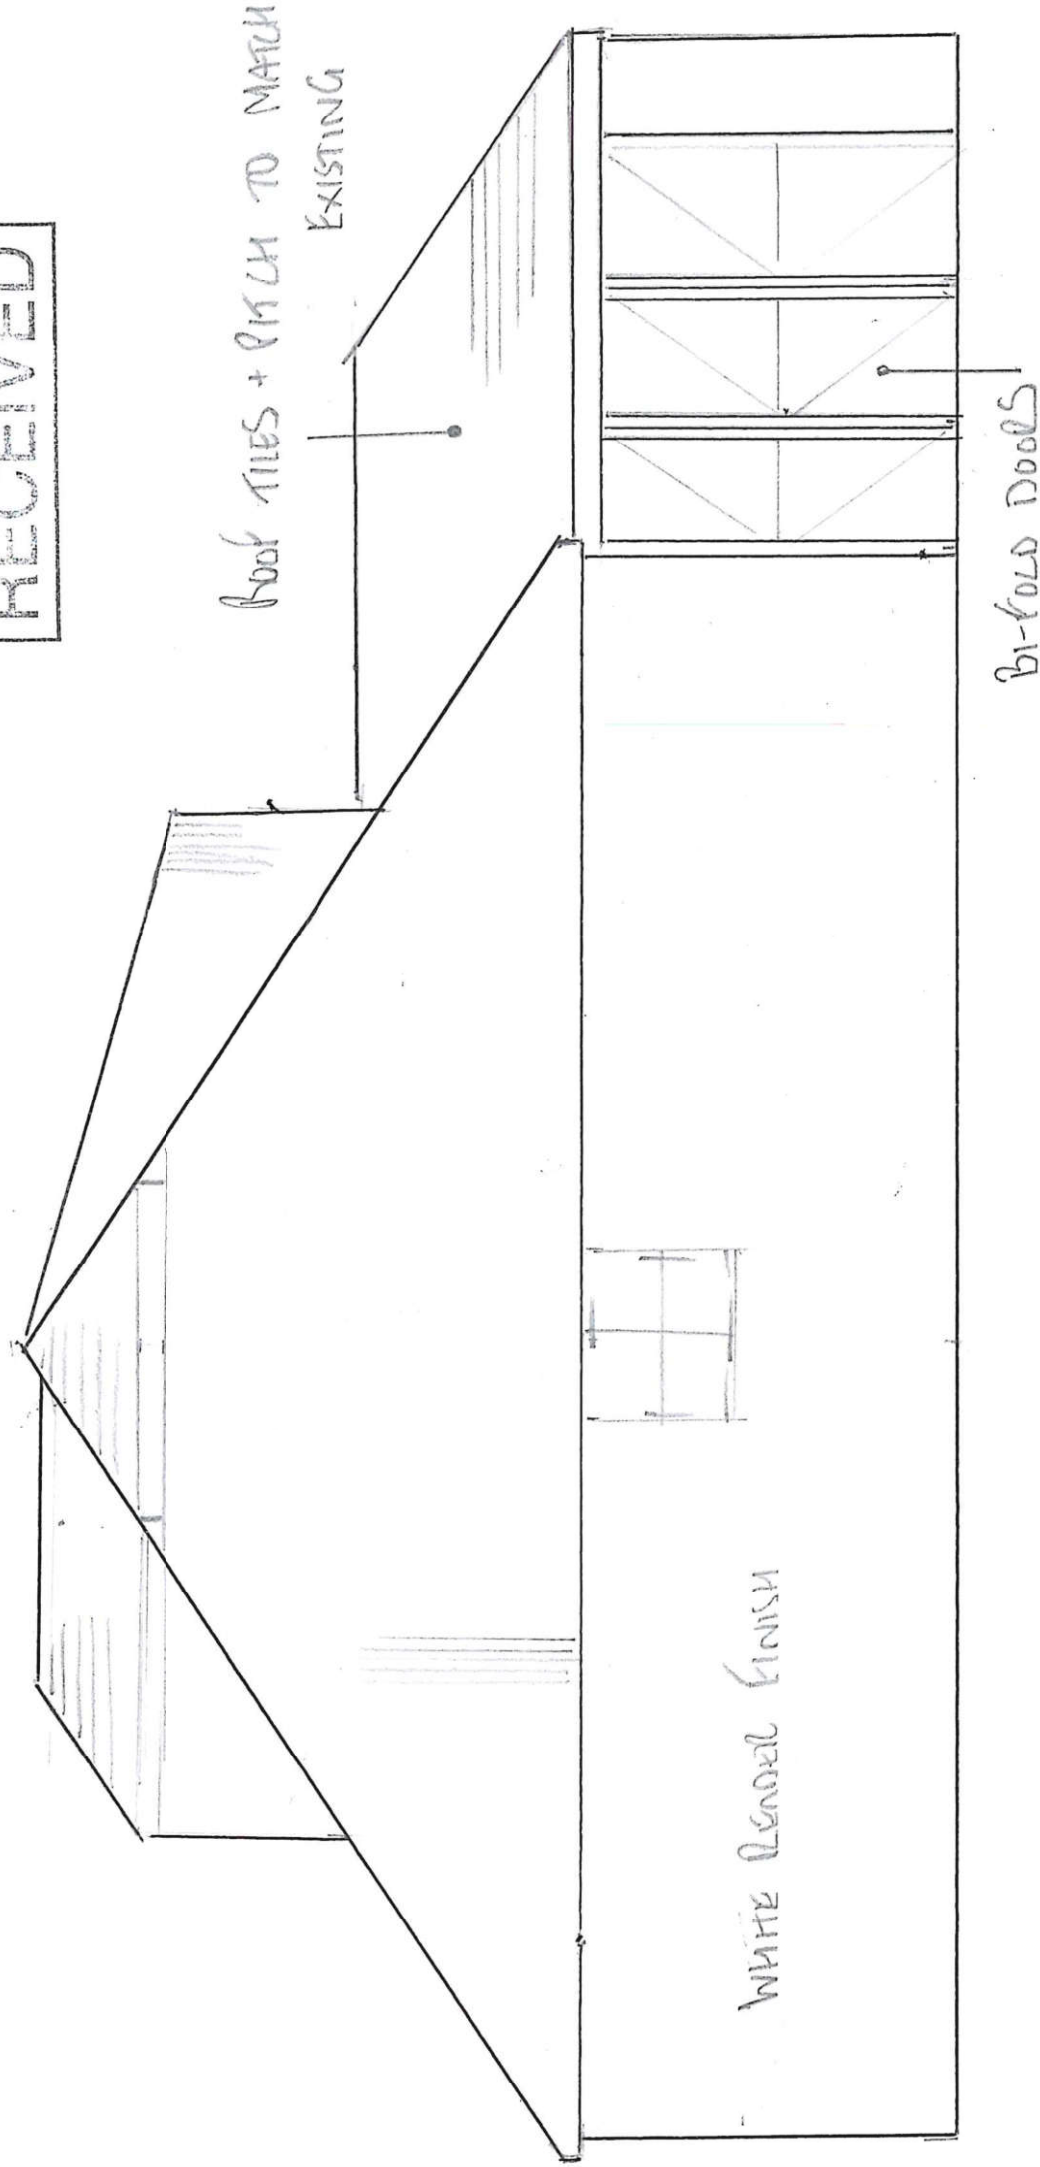


62A HART PLAIN AVE, PO882X

SCALE 1:50

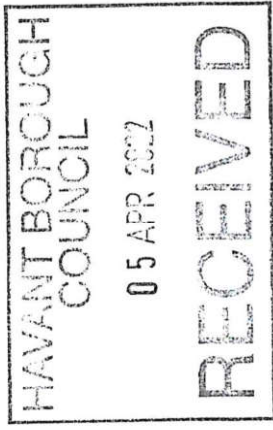

PROPOSED EAST ELEVATION