



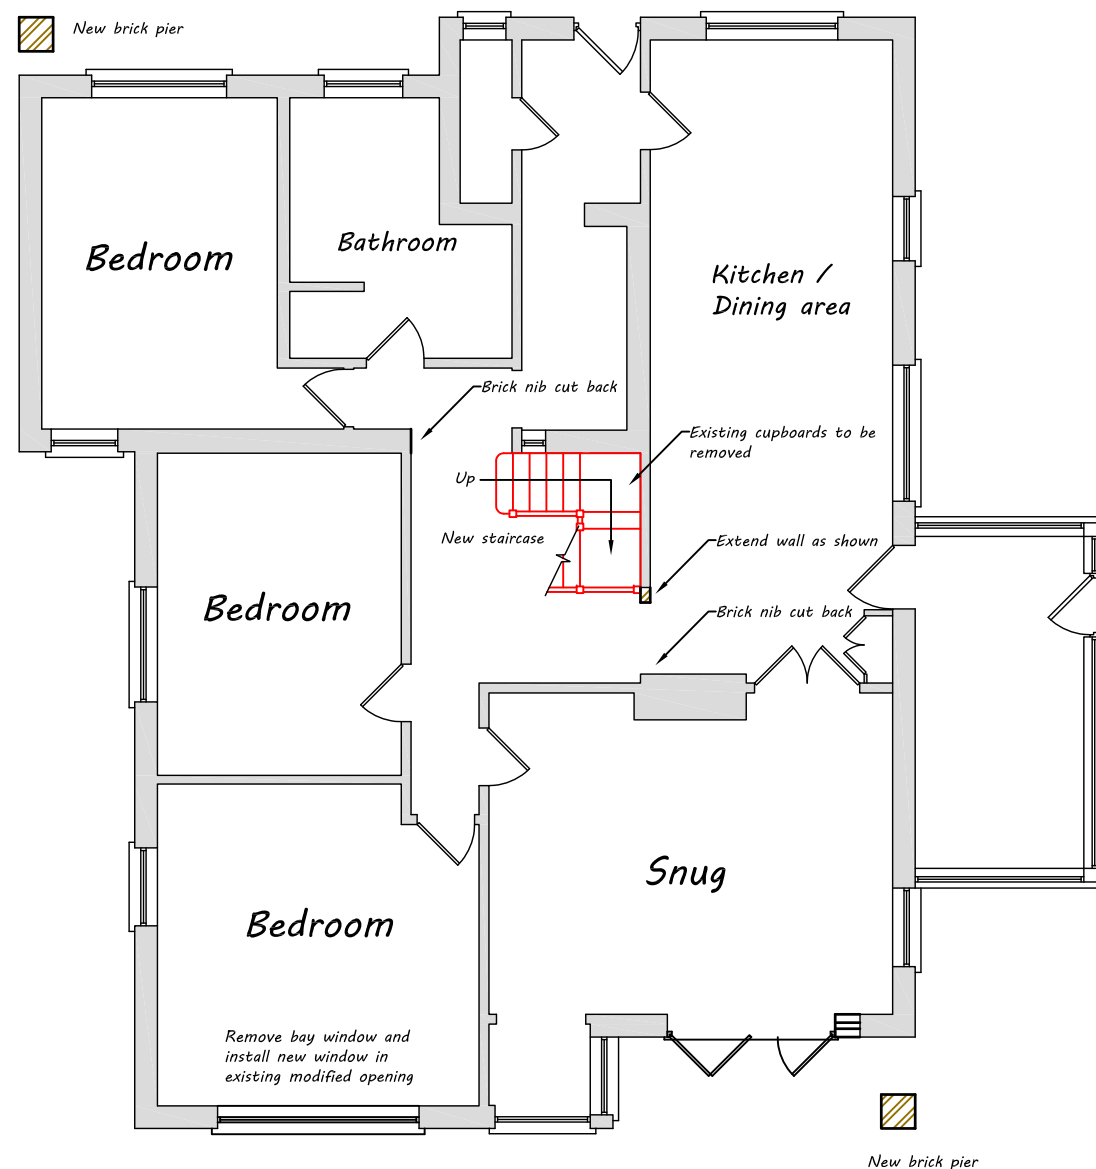

Ground Floor Plan

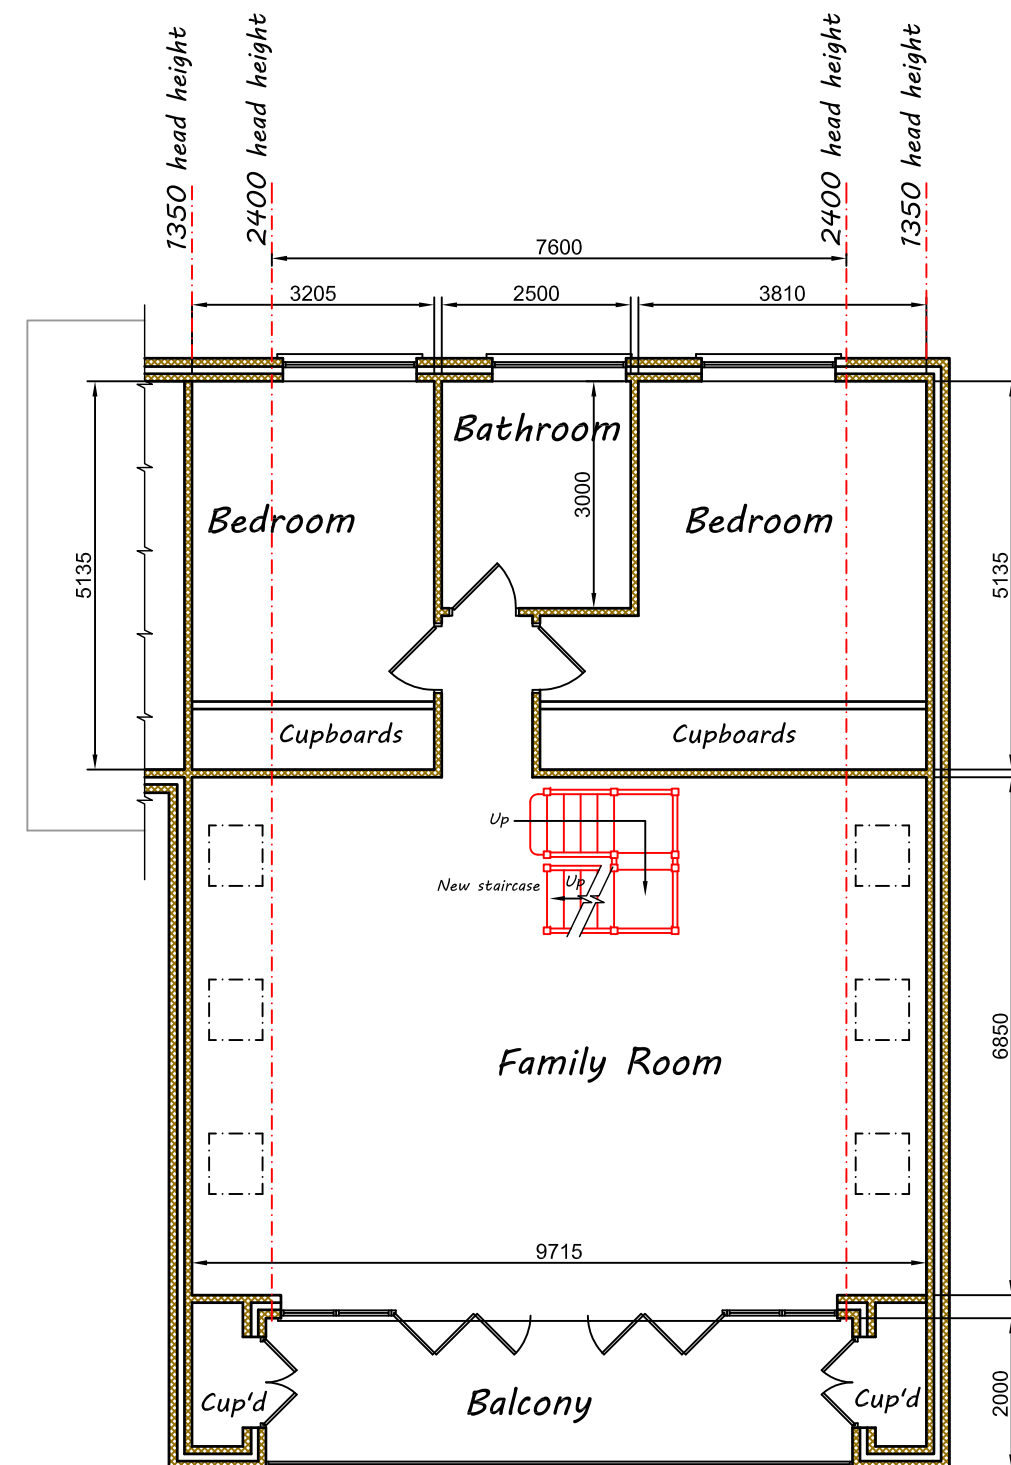

First Floor Plan



Architectural & Civil Engineering Design
143 Station Road, Liss, Hants. GU33 7AJ
Tel 01730 894988
e-mail: enquiries@acedesigns-ltd.co.uk
www.ace-designs.co.uk

Job Title	Proposed first & second floor extensions at 114 Seafront, Hayling Island
Drawing Title	Plans as proposed Sheet 1 of 2

Client	Mr and Mrs Sayers
--------	-------------------

Scale	1:100 @ A3	Date	Nov 21	Designed	GG
Drawn	EV	Checked	GG	Approved	
Job No	211102	Drawing No	211102 / 04	Rev	B