



ROOF PLAN



FIRST FLOOR

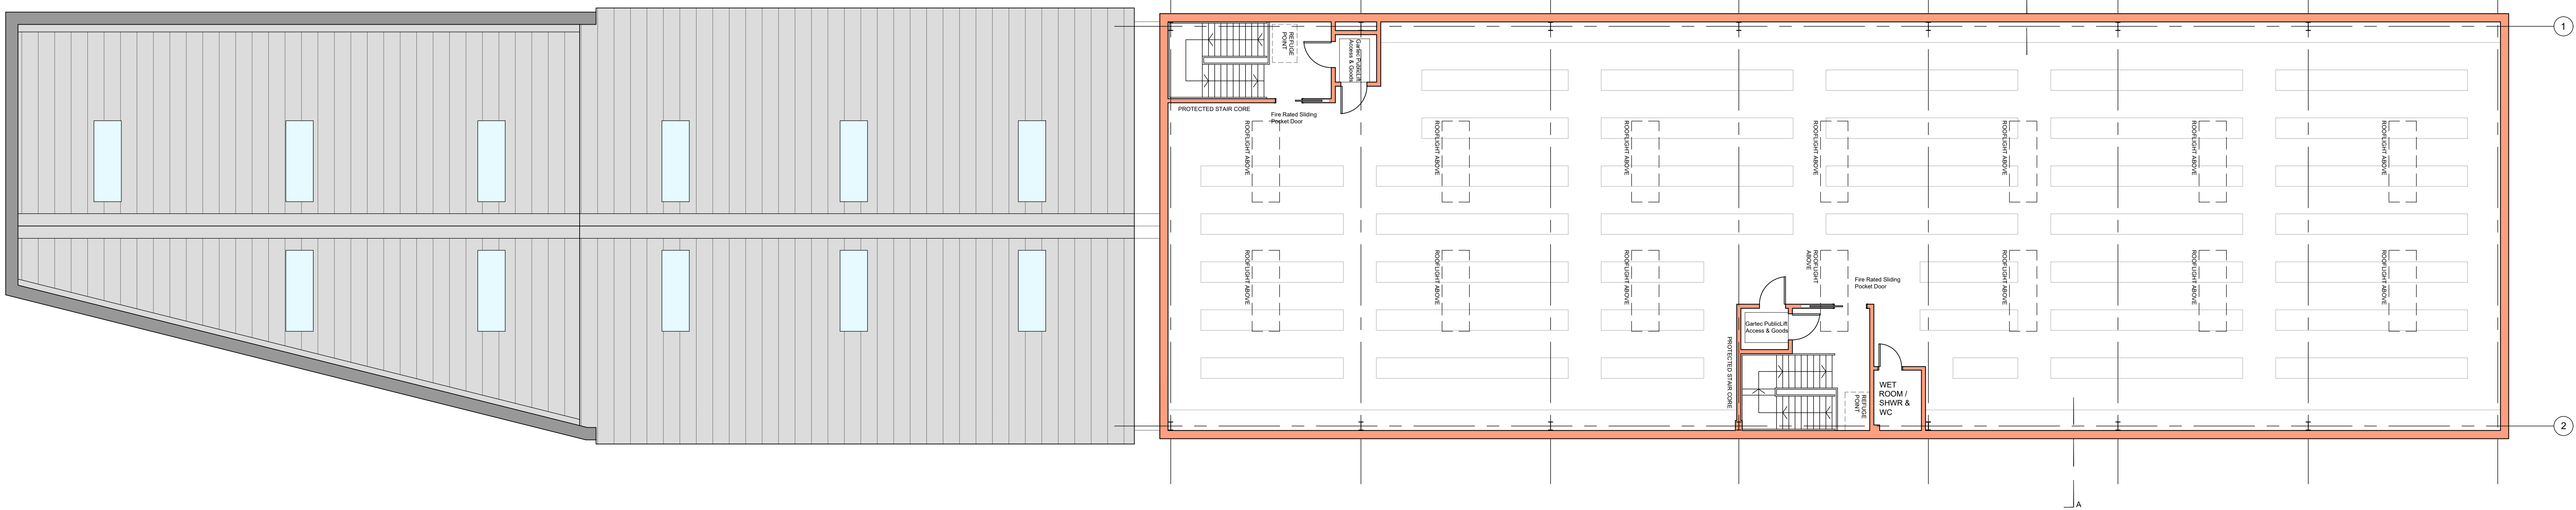

GROUND FLOOR

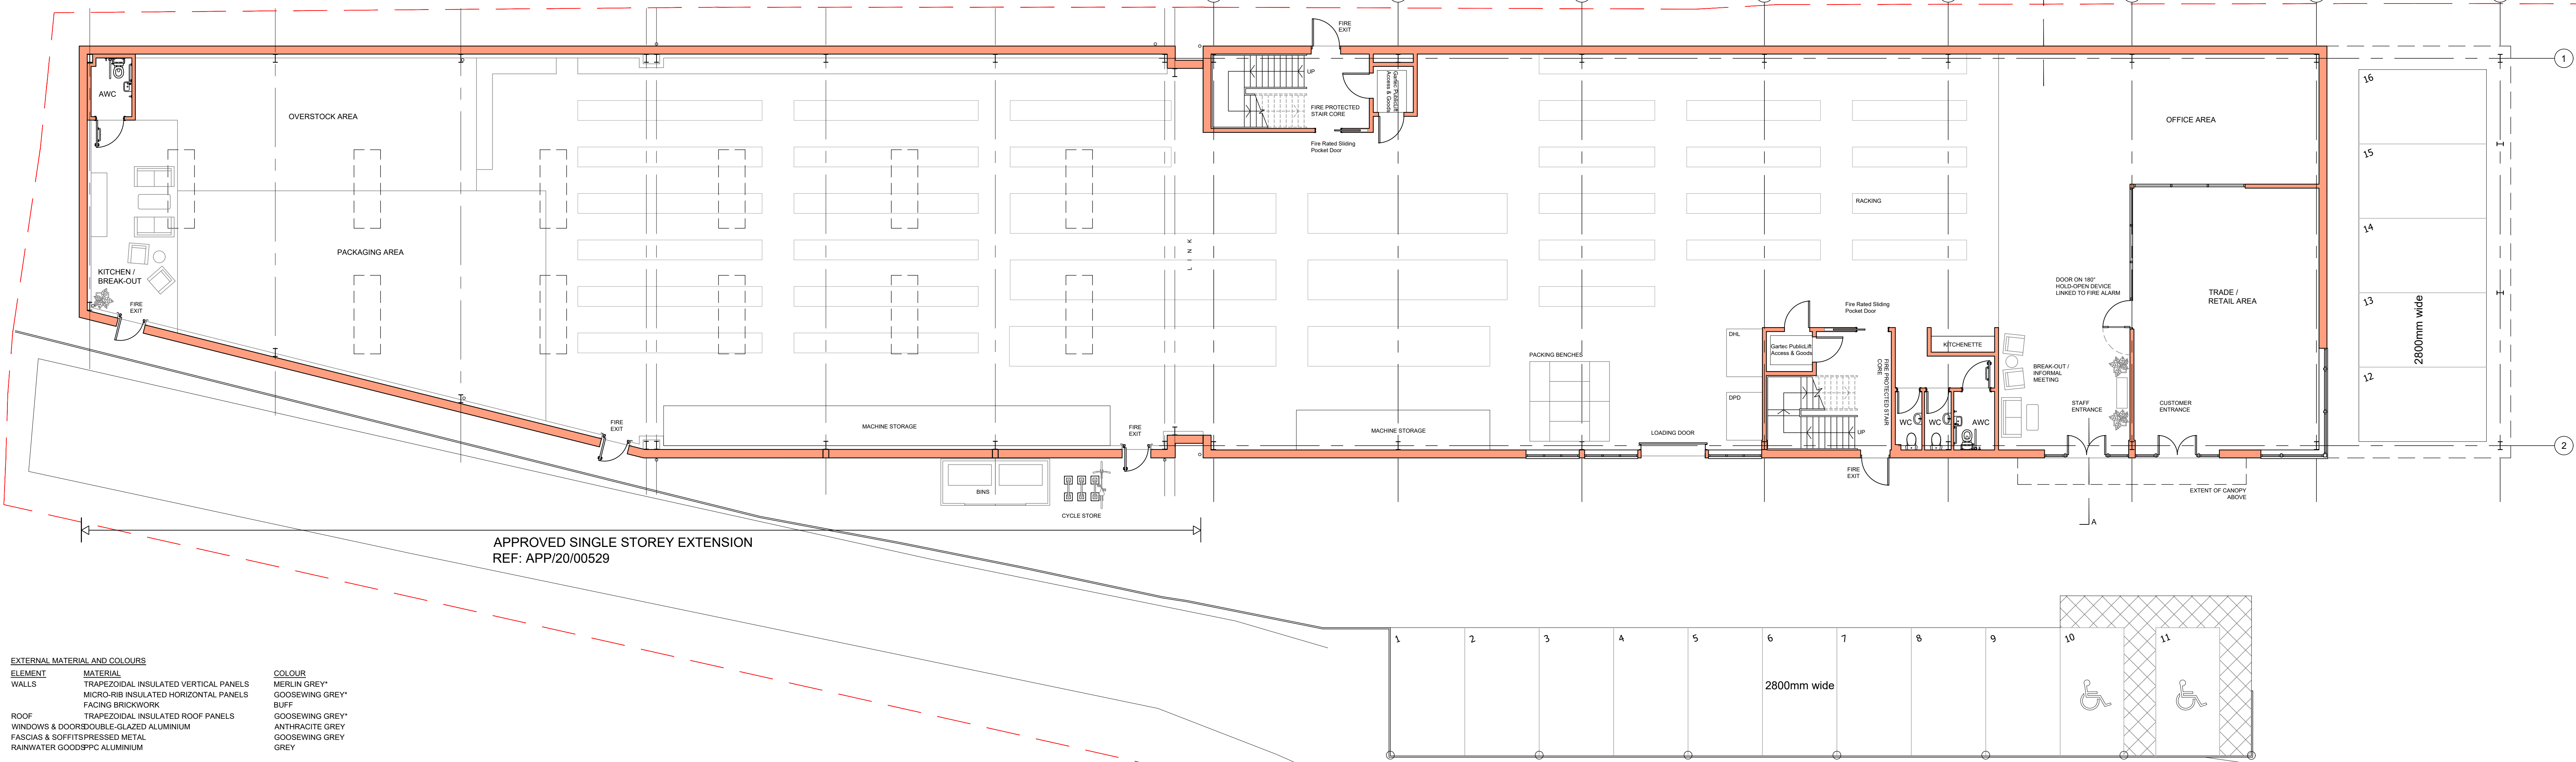

EXTERNAL MATERIAL AND COLOURS
ELEMENT MATERIAL COLOUR
WALLS TRANSCORRAL INSULATED VERTICAL PANELS MERLIN GREY*
MICRO-RIB INSULATED HORIZONTAL PANELS GOOSEWING GREY*
FACING BRICKWORK BUFF
GOOSEWING GREY*
ROOF TRANSCORRAL INSULATED ROOF PANELS ANTHRACITE GREY
FASCIA & SOFFIT/COMPRESSED METAL GOOSEWING GREY
RAINWATER GOODS&PCC ALUMINIUM GREY

* The insulated panel colours are based on the Kingspan XL Forth range

F	31/01/22	General amendments
E	22/12/21	Client revisions
D	14/12/21	Client revisions
C	08/12/21	Client revisions
B	22/11/21	Amended following Pre-App response
A	09/08/21	Client revisions
Rev:	Date:	Description:

Client:
Racquet Sports Group

Project:
Site Re-development and Extension

Drawing Title:
Proposed Floor Plans

Project:	Dwg No:	Rev:
2002	D01	F

Status:	Drawn:	Checked:
Planning	MS	MP

Date:	Scale @ A0:
Aug. 2021	1:100

Temple Ford Design Ltd
architects



T 023 8027 6363
E templeforddesign@gmail.com W templeforddesign.co.uk