

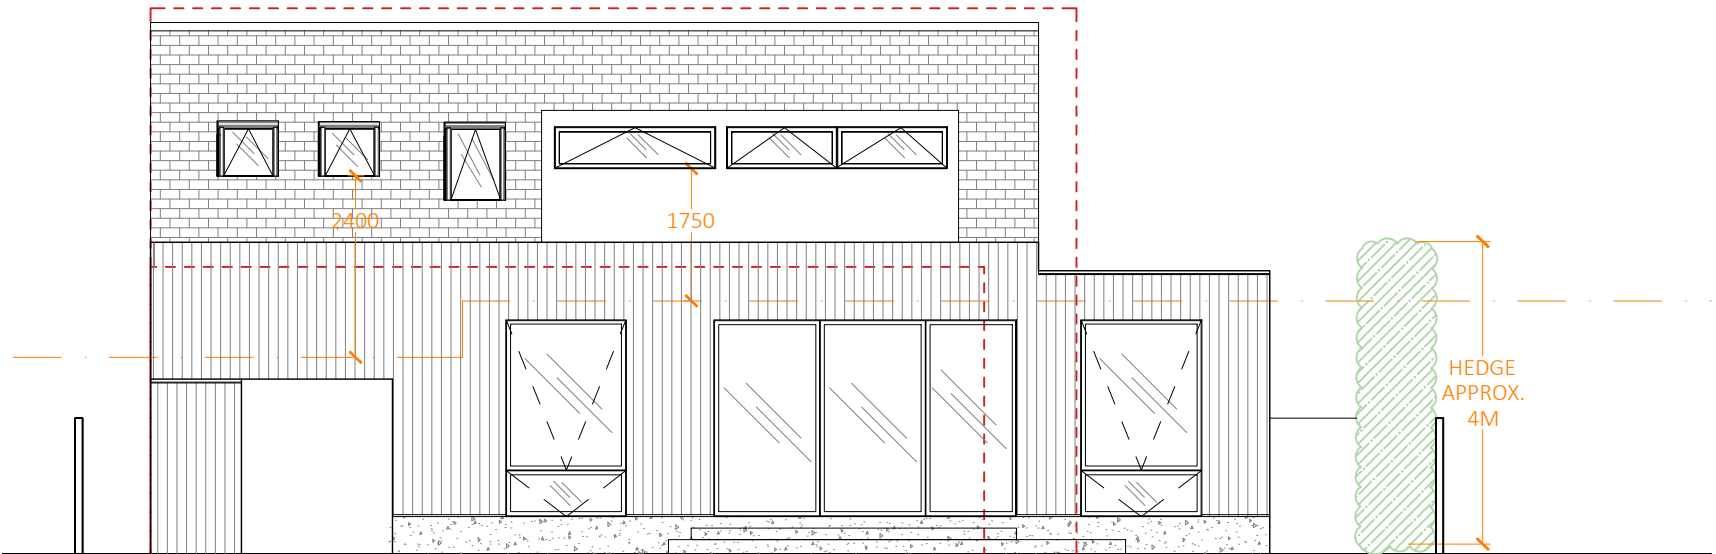
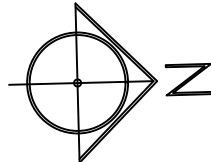



Existing Approved Elevations

 


West Elevation

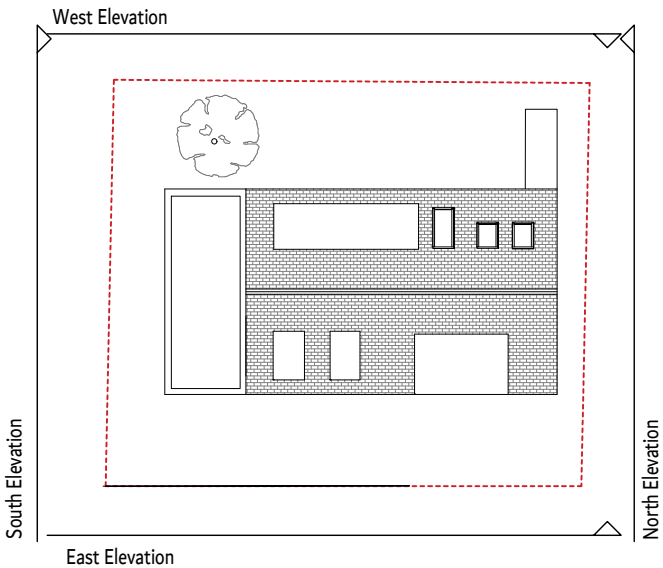


East Elevation

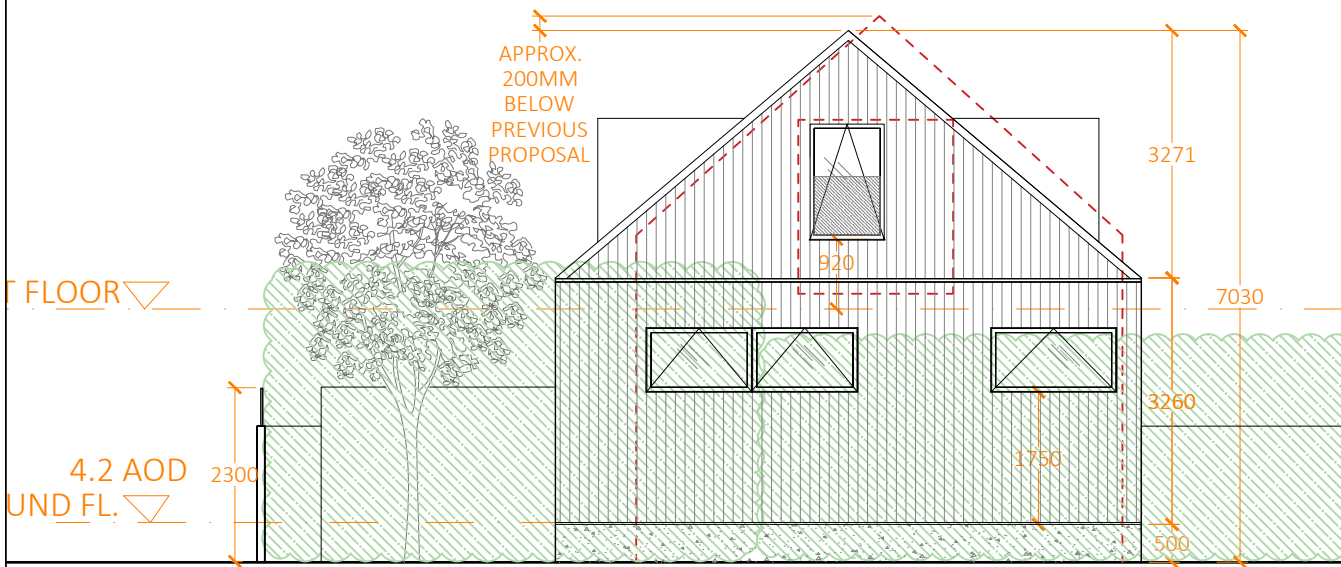

South Elevation

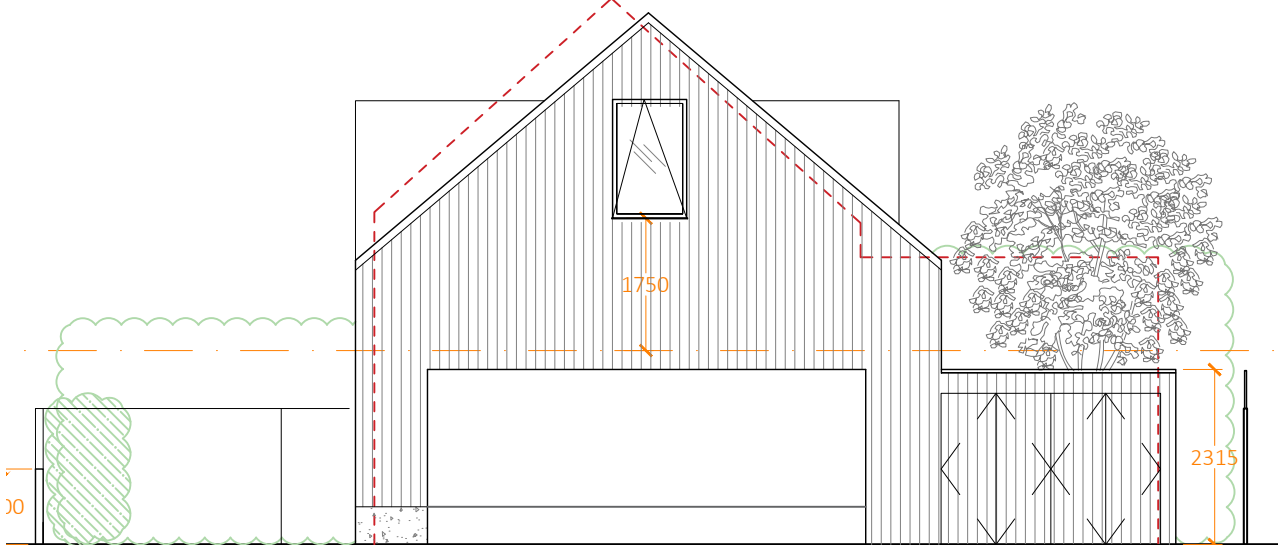

North Elevation

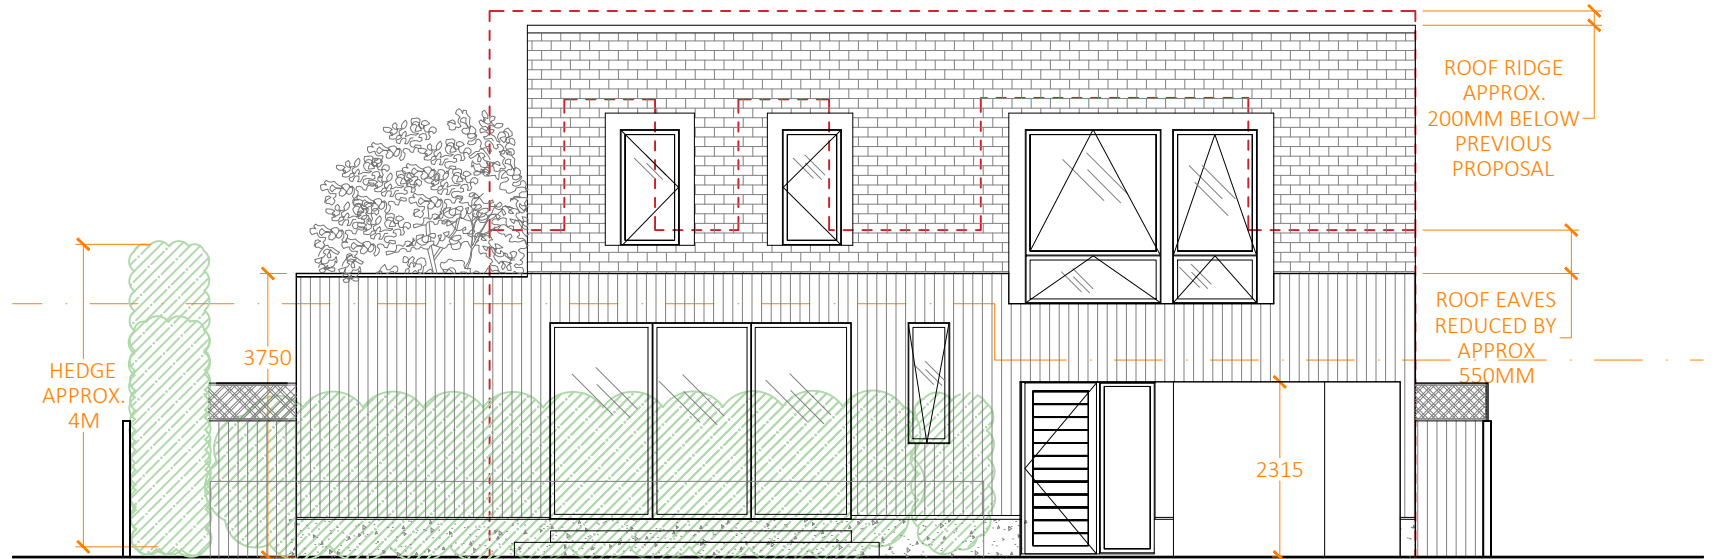

East Elevation

REV:A 31/03/2022 Existing approved elevations
PLANNING

RS
ARCHITECTURE

CLIENT:
PROJECT:
3 Nutbourne
TITLE:
Existing Approved Elevations
DRAWING NUMBER : 010.A
Scale : 1:100 @ A3
DATE: 31/03/2022
DRAWN BY: AS APPROVED BY: RS
194 Southwood Road, Hayling Island,
Hampshire, PO11 9QL
07887933281
rob@rs-architecture.co.uk
www.rs-architecture.co.uk