


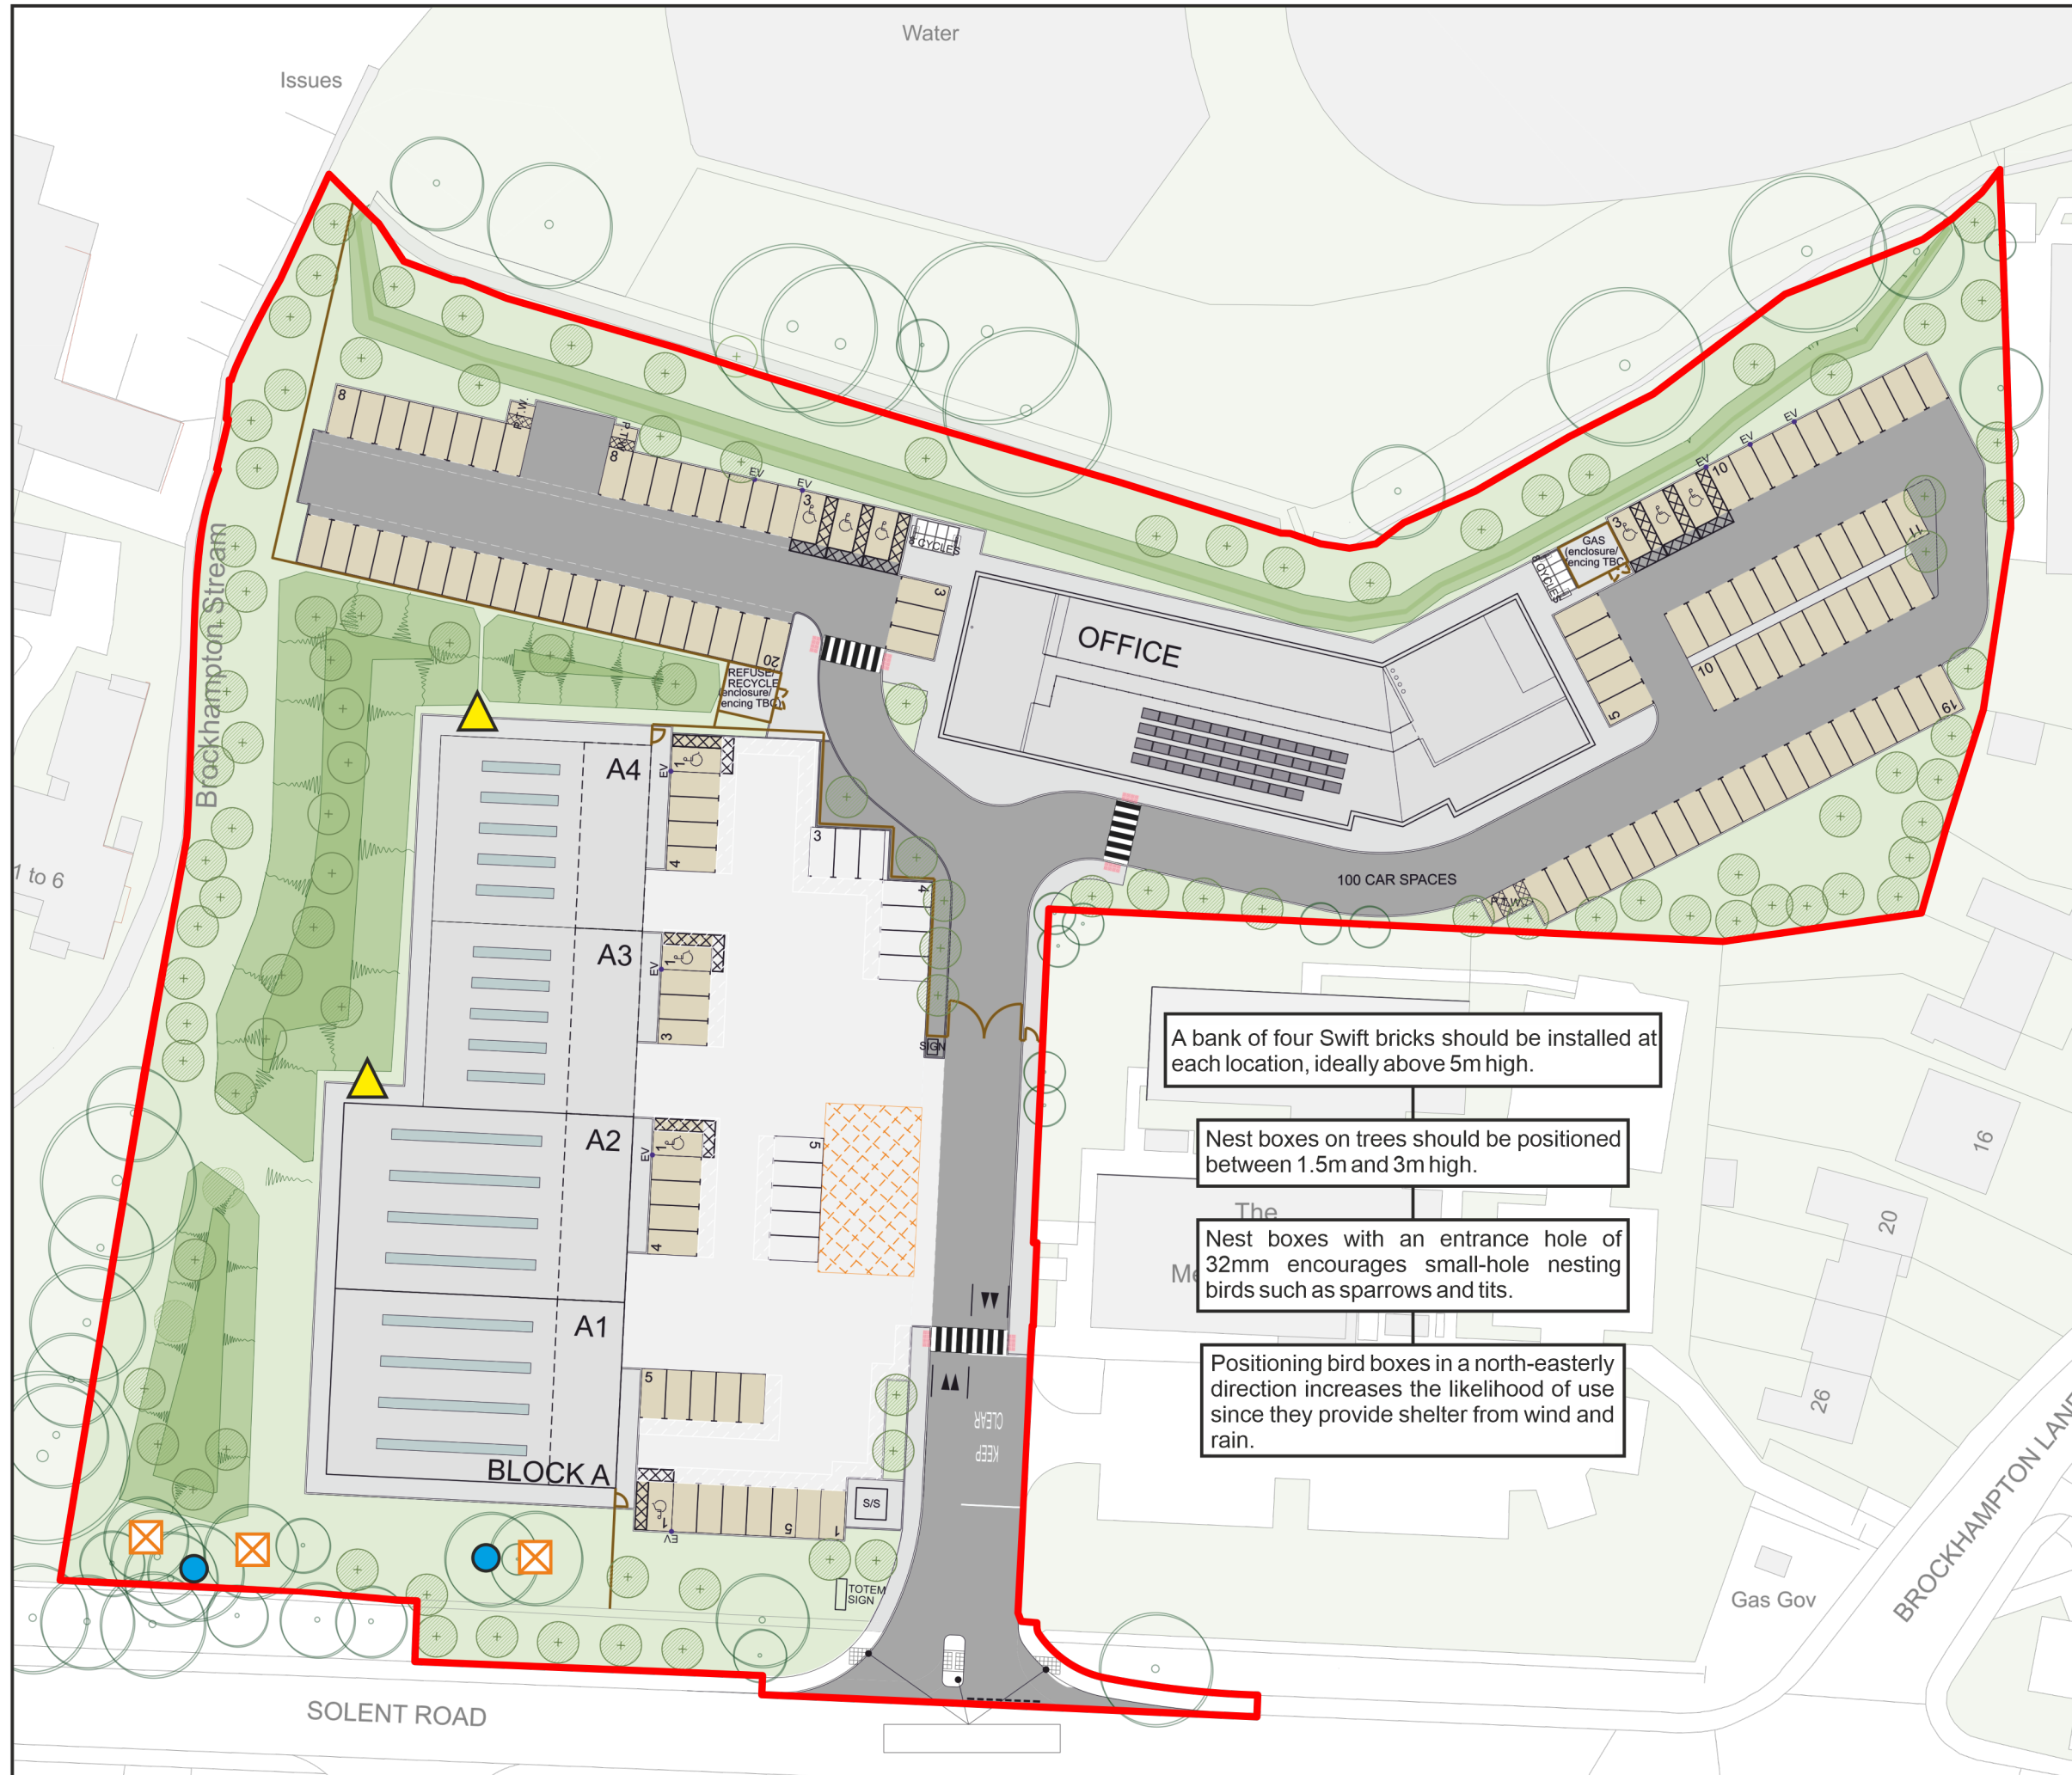

KEY:



LARGE MULTI-CHAMBER
BAT BOX



Designed to be installed on trees or buildings.
Suitable for the following species:
On buildings: Pipistrelle
On trees: Pipistrelle, Noctule, Leisler's bat, Brown Long-eared and Natterer's bat.

Woodstone
Size: 150 x 275 x 160mm
Weight: 4kg



MANTHORPE SWIFT BRICK



Designed to be integrated into external walls of buildings.

Size: 347 x 200 x 153mm
Entrance hole: 29 x 65mm
Weight: 0.71kg



VIVARA PRO SEVILLE
WOODSTONE NEST BOX



Suitable for Wrens, Robins,
Spotted Flycatchers, Wagtails,
Song Thrushes and Blackbirds.

Size: 200 x 310 x 200mm.
Weight: 6.9kg.
Entrance hole: 32mm

A bank of four Swift bricks should be installed at each location, ideally above 5m high.

Nest boxes on trees should be positioned between 1.5m and 3m high.

Nest boxes with an entrance hole of 32mm encourages small-hole nesting birds such as sparrows and tits.

Positioning bird boxes in a north-easterly direction increases the likelihood of use since they provide shelter from wind and rain.

Based on Cornish Architects
Proposed Site Plan Drawing Number:
19003 - TP - 003 - H

Scale: 25m



ECOLOGY SOLUTIONS
Part of the ES Group

Cokenach Estate
Barkway | Royston
Hertfordshire | SG8 8DL

+44(0)1763 848084
east@ecologysolutions.co.uk
ecologysolutions.co.uk

9624: LAND OFF SOLENT ROAD, HAVANT

BIRD AND BAT BOX
LOCATION PLAN

Rev: C
Feb 2022