




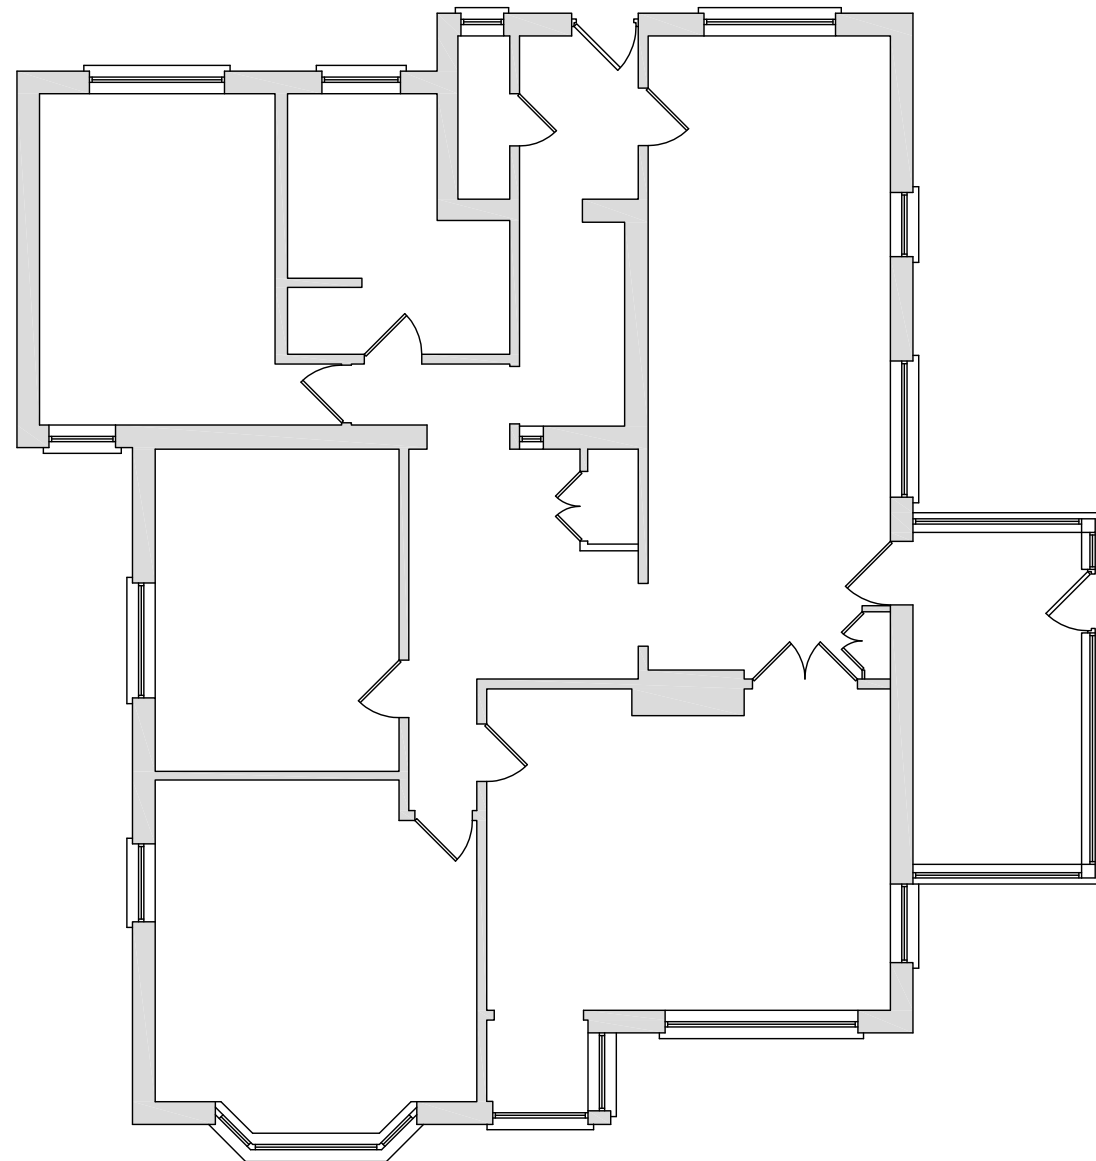

Floor Plan

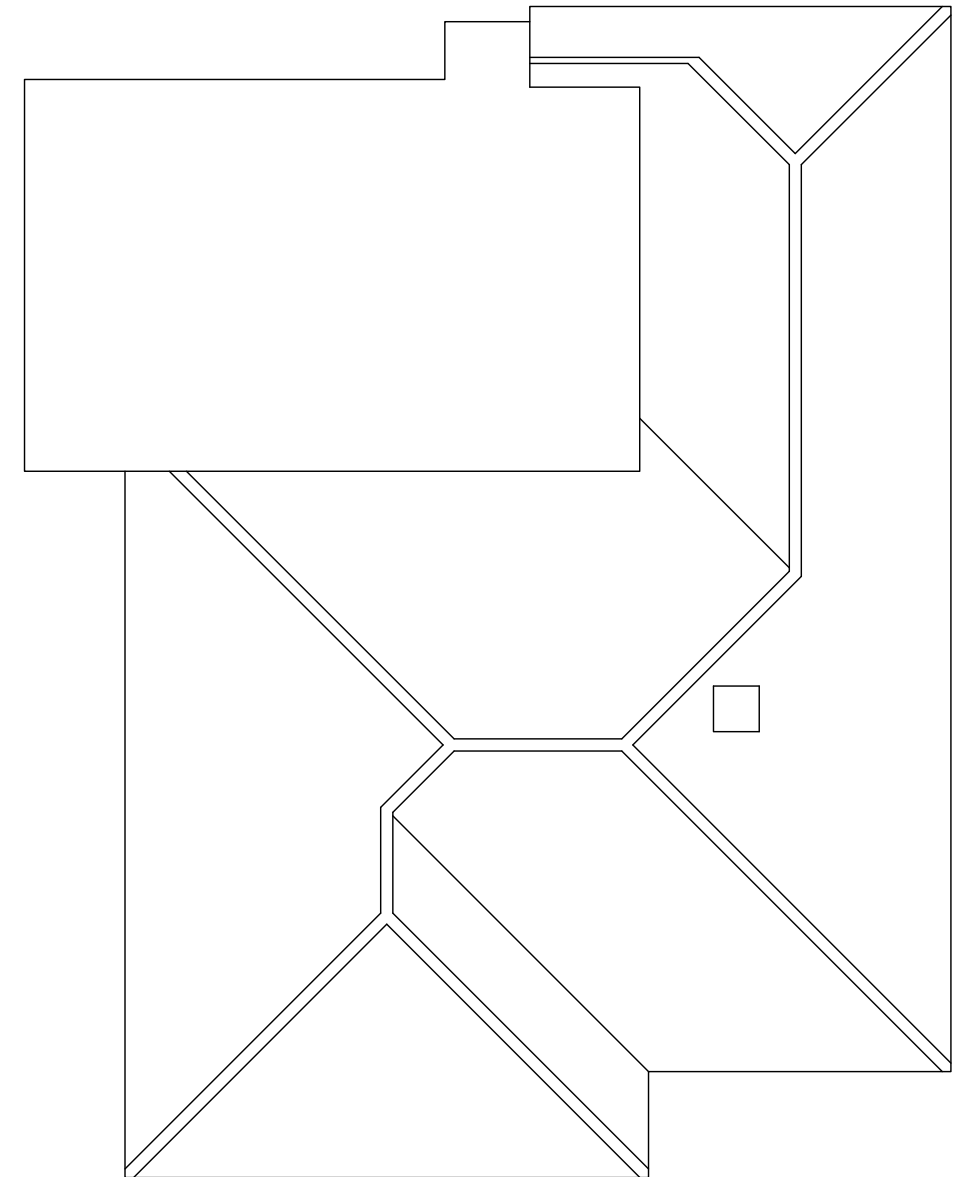

Roof Plan

 

Architectural & Civil Engineering Design
143 Station Road, Liss, Hants. GU33 7AJ
Tel 01730 894988
e-mail: enquiries@acedesigns-ltd.co.uk
www.ace-designs.co.uk

Job Title
**Proposed first & second floor extensions
at 114 Seafront, Hayling Island**

Drawing Title
Plans as existing

Client
Mr and Mrs Sayers

Scale 1:100 @ A3	Date Nov 21	Designed n/a
Drawn EV	Checked GG	Approved
Job No 211102	Drawing No 211102 / 02	Rev