

22 Westbourne Avenue
PROPOSED

NOTES:


Dimensions to be checked on site before commencing work. Any discrepancies shall be reported to the architect immediately.

Do not scale from these drawings except for planning purposes.


Use figured dimensions only.

Where applicable this drawing is to be read in conjunction with other consultants' drawings.


All drawings to be read in conjunction with specification and all other drawings including structural engineer and mechanical and electrical drawings / specification

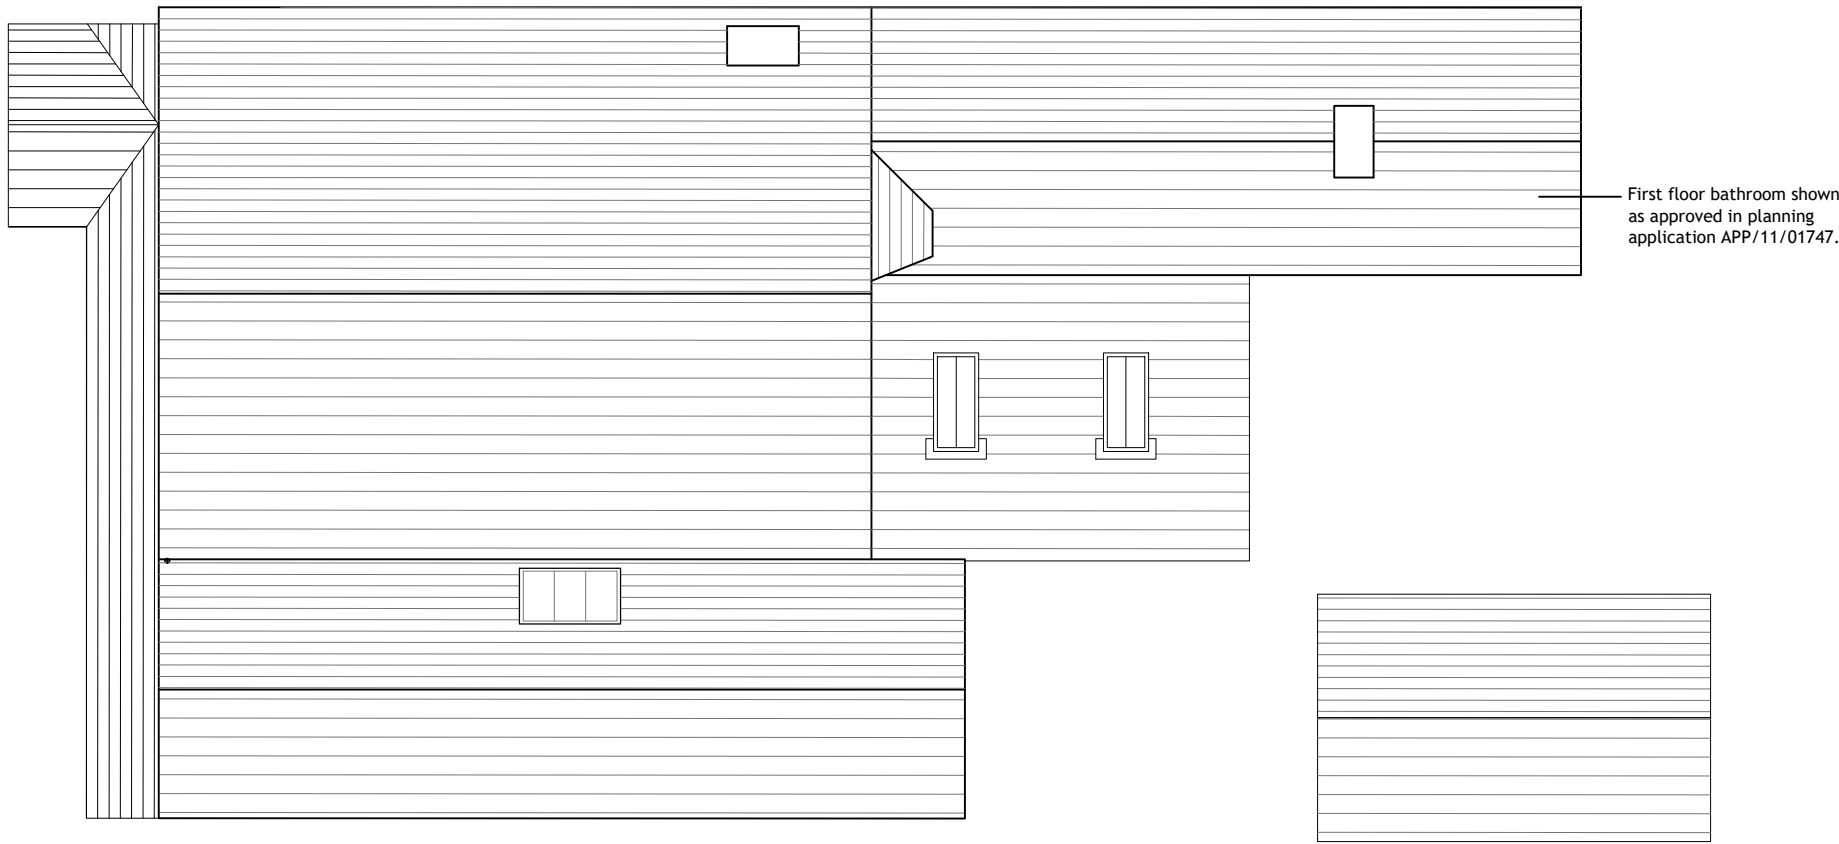


ROOF PLAN
1:100

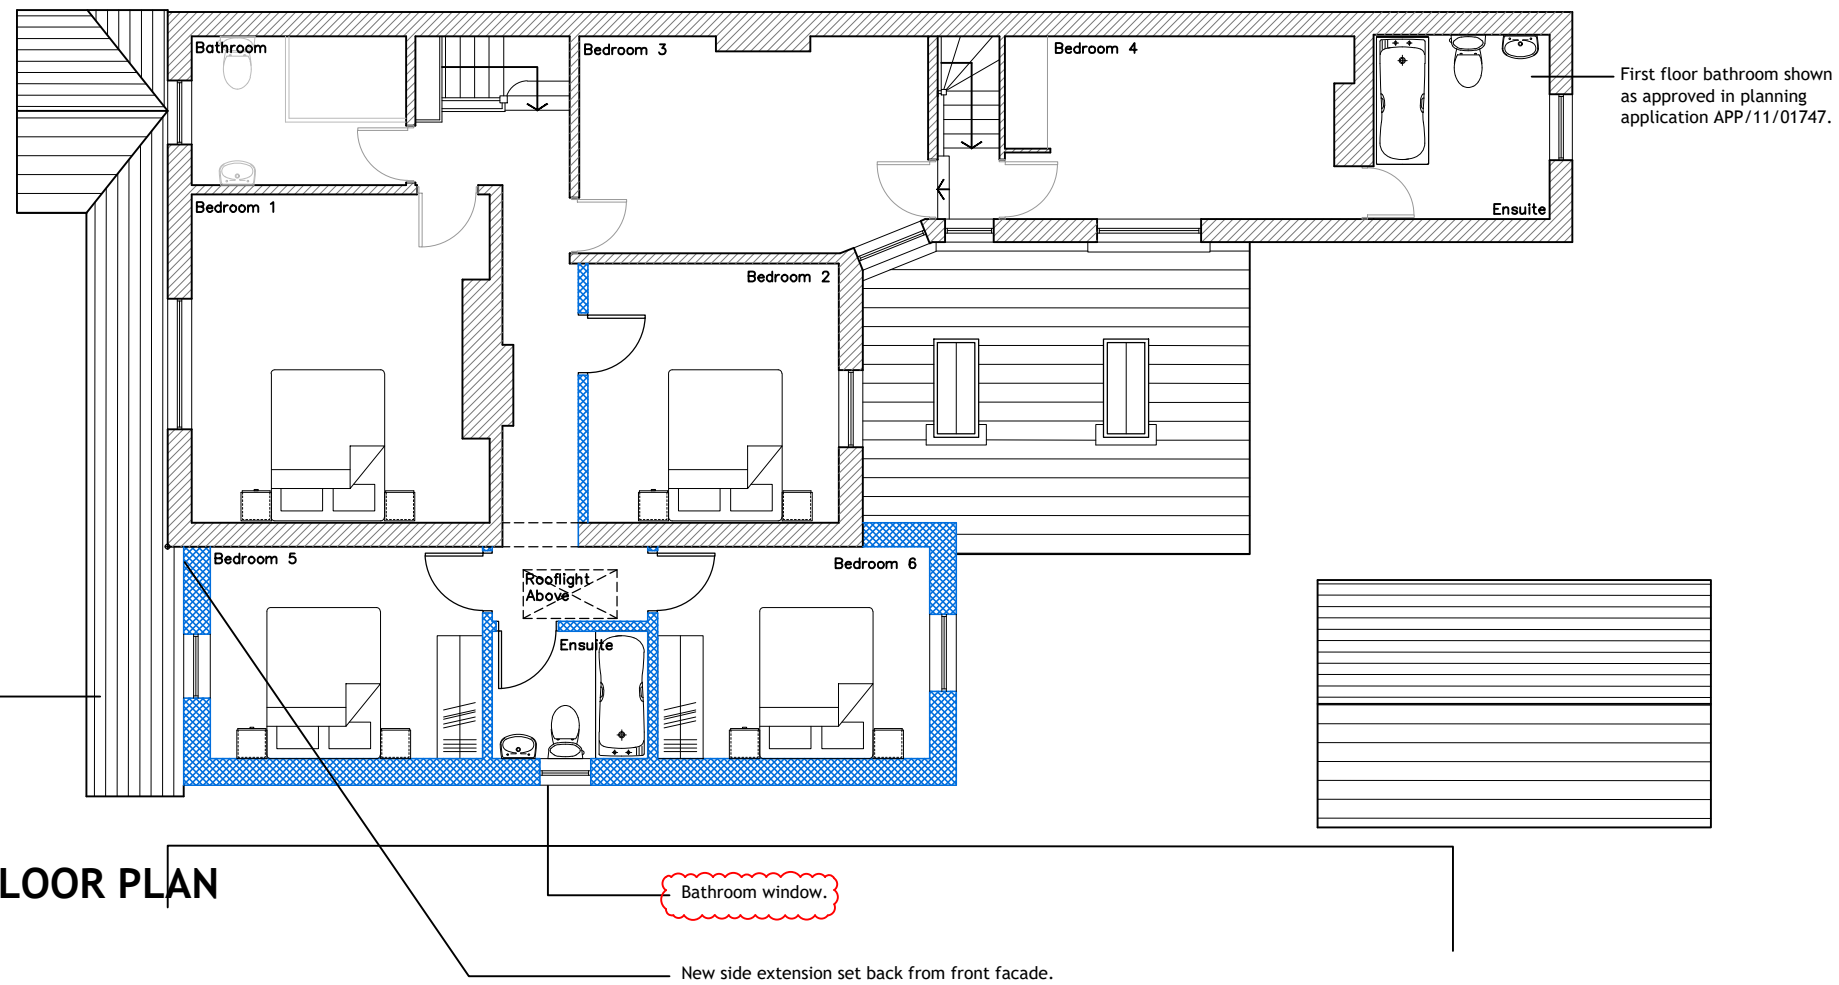

FIRST FLOOR PLAN
1:100

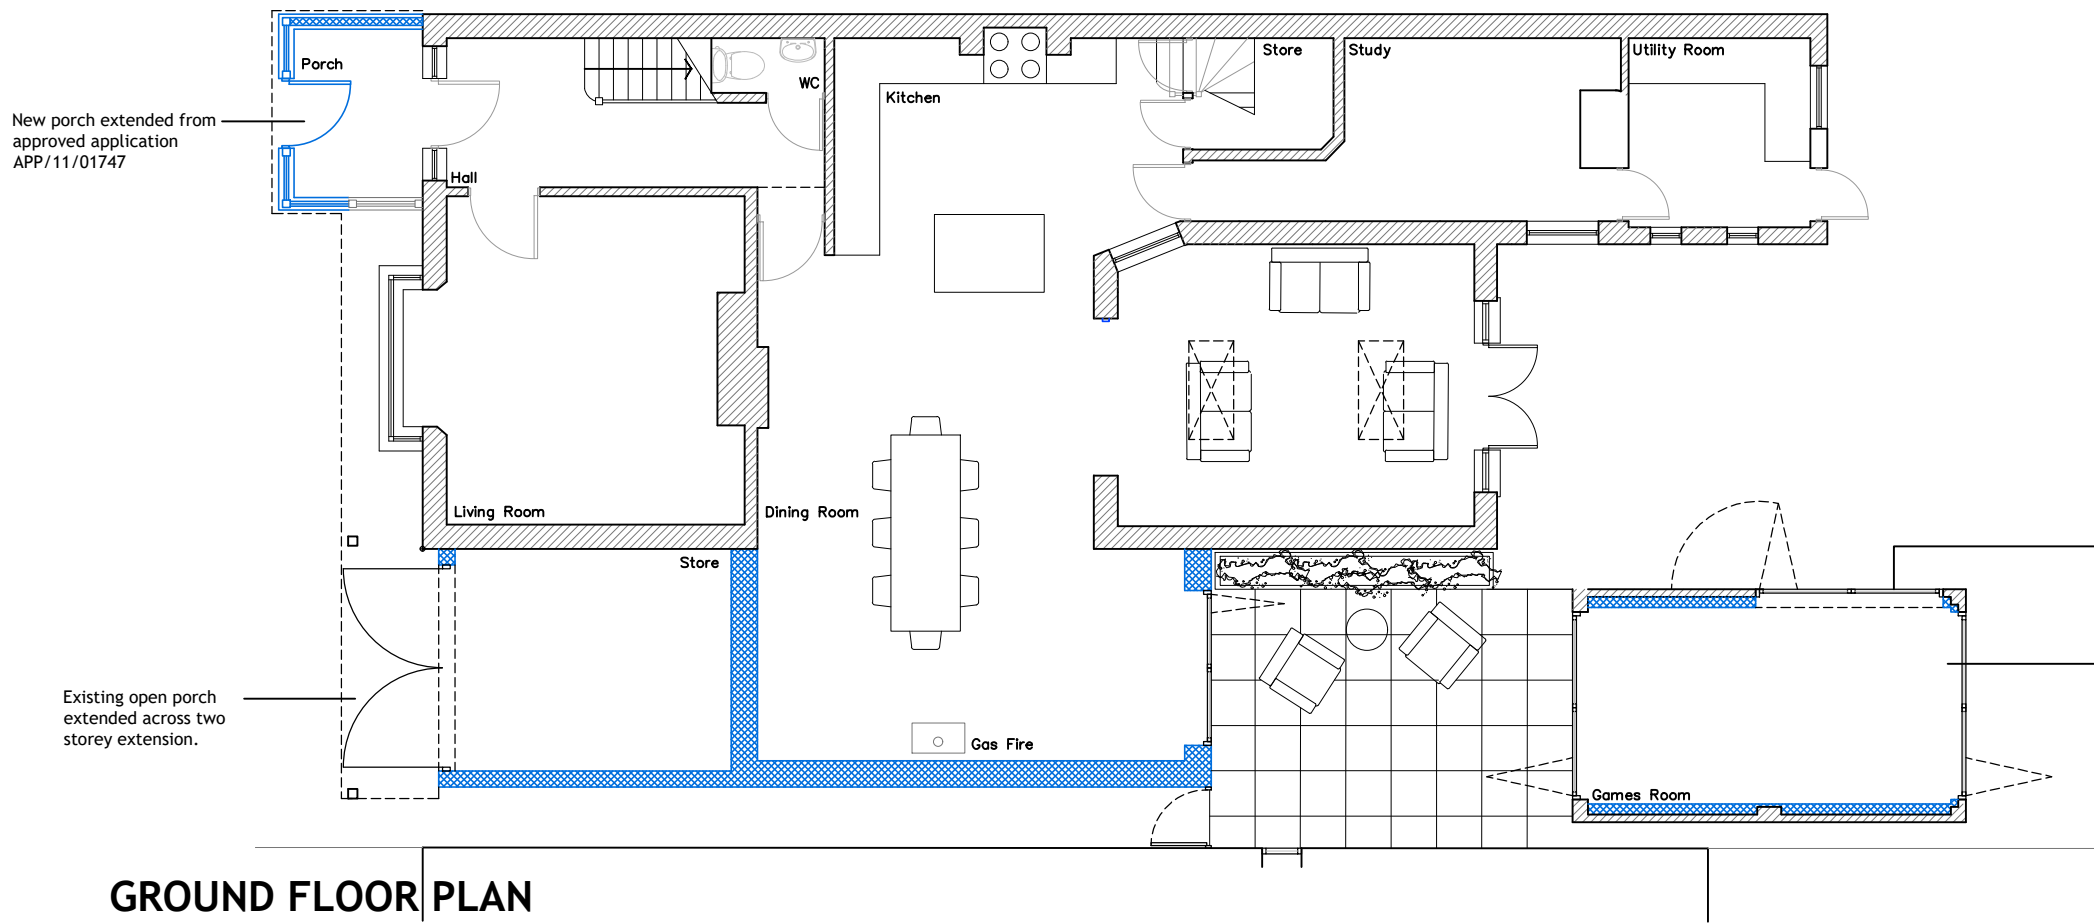

GROUND FLOOR PLAN
1:100

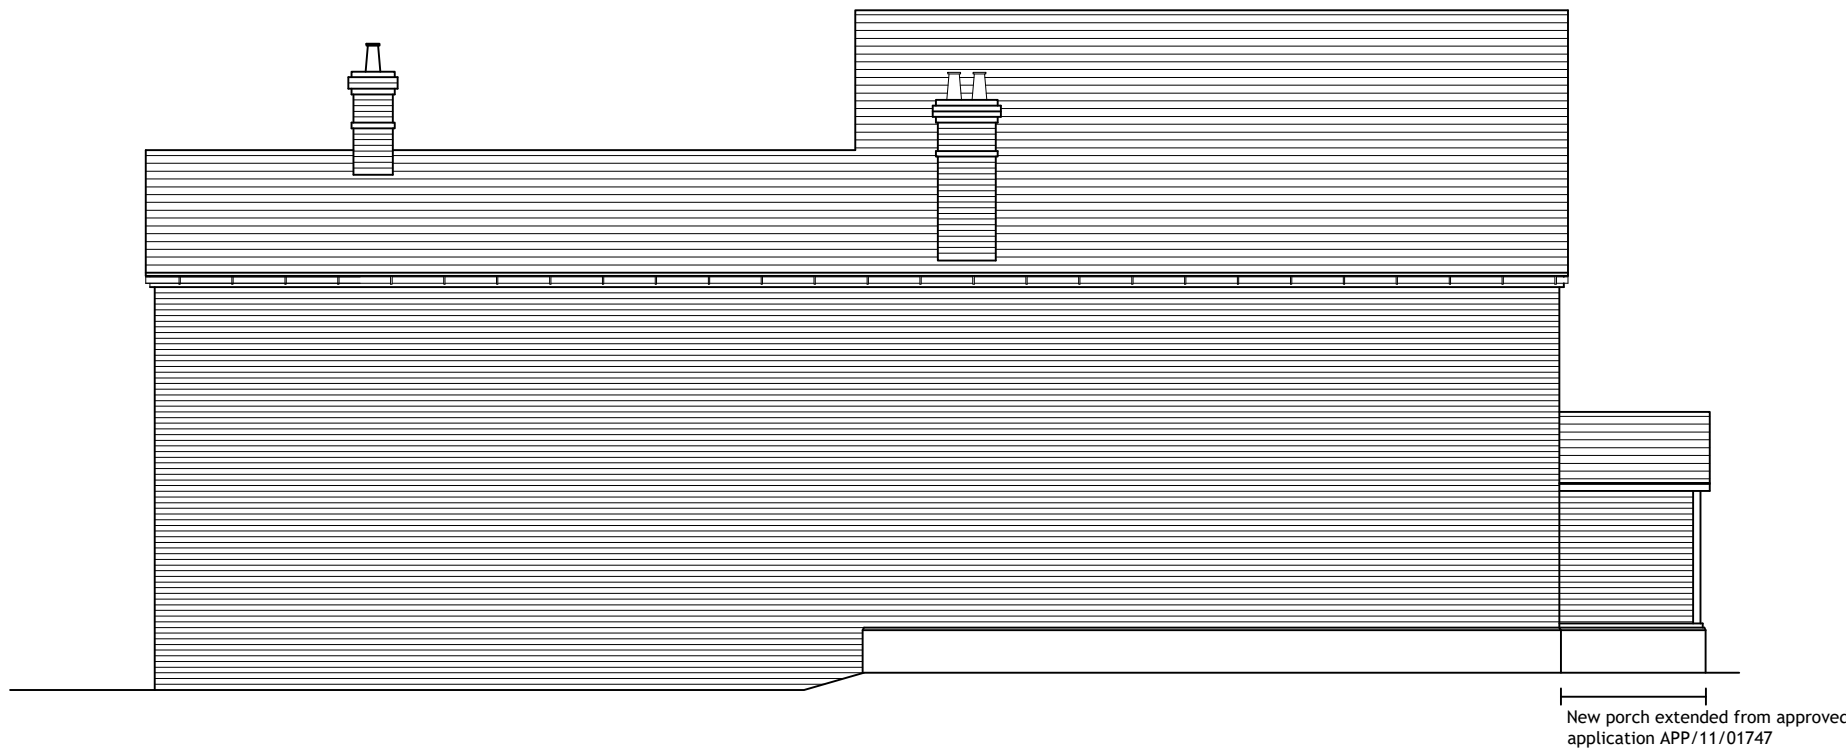

SIDE ELEVATION
[south] 1:100




FRONT ELEVATION
[west] 1:100




REAR ELEVATION
[east] 1:100




SIDE ELEVATION
[north] 1:100

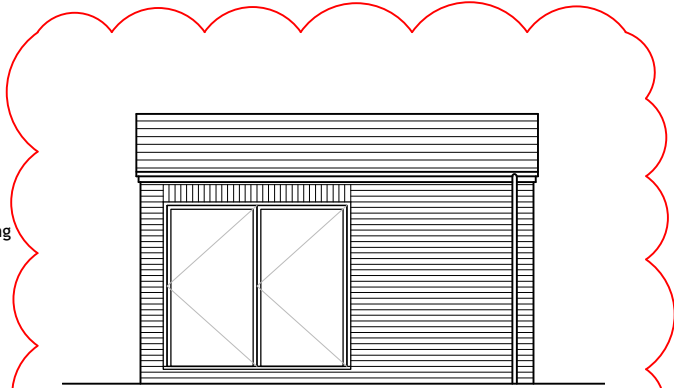

GAMES ROOM SIDE ELEVATION
[north] 1:100

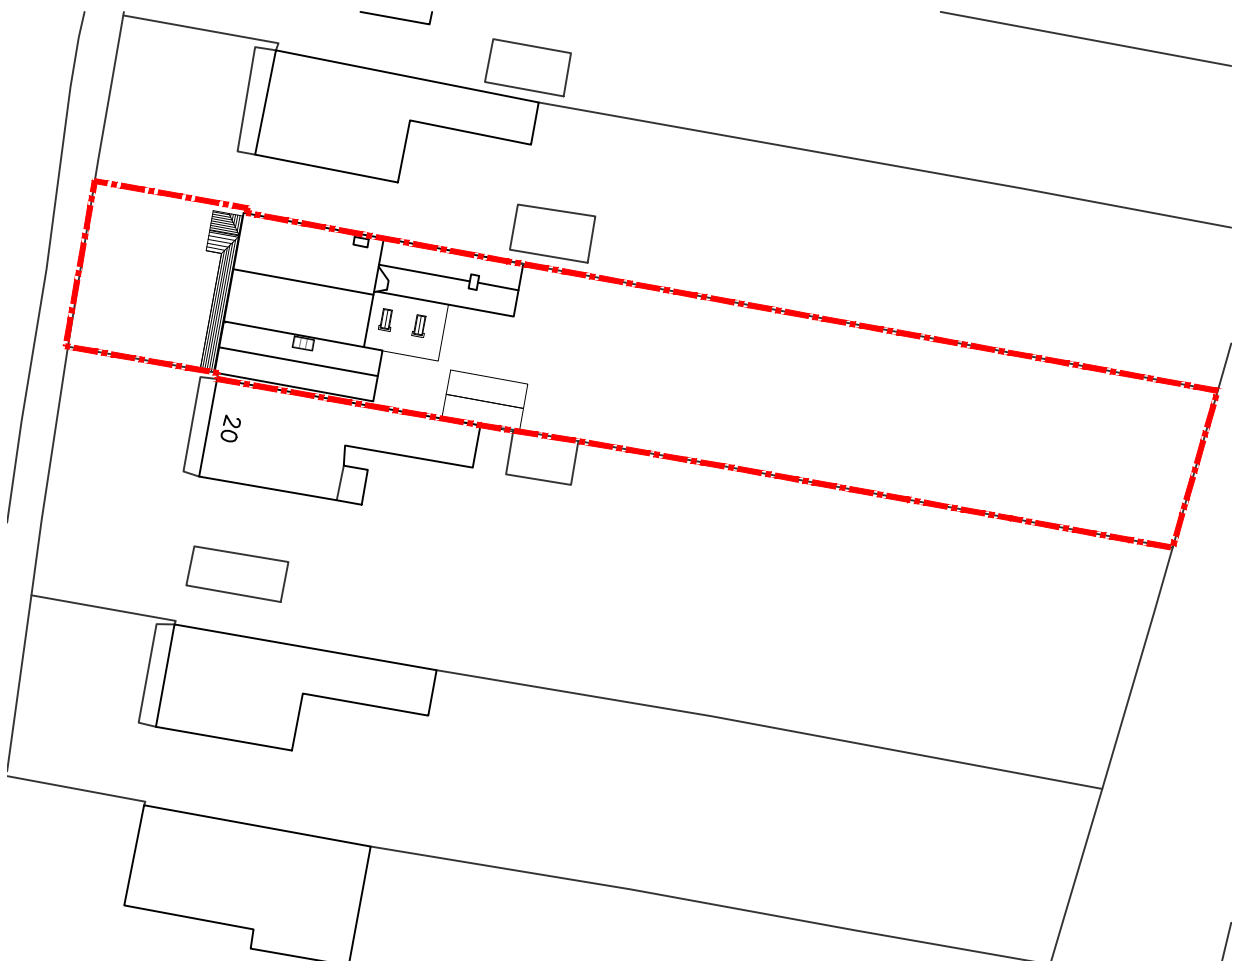

SITE BLOCK PLAN
1:500
Ordnance Survey (c) Crown Copyright 2008. All rights reserved. Licence number 100020449

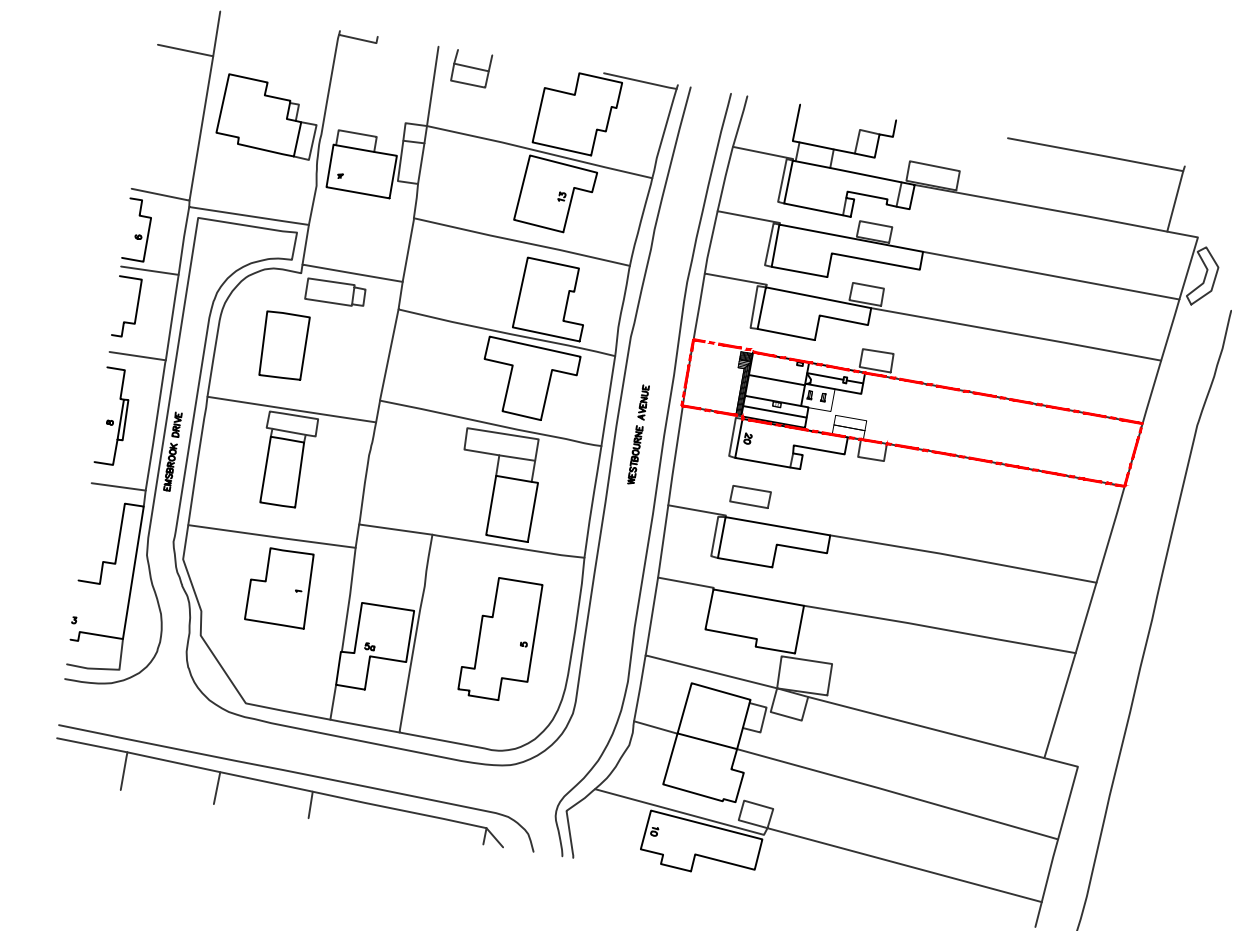

SITE LOCATION PLAN
1:1250
Ordnance Survey (c) Crown Copyright 2008. All rights reserved. Licence number 100020449

REV	DATE	AMENDMENT	DRAWN
D	03.10.22	Updated & issued for planning.	FB
C	12.09.22	Updated & issued to Client.	FB
B	30.08.22	Issued for Planning.	FB
A	10.08.22	Issued for Draft Planning.	FB
*	01.08.22	Issued to Client for review.	FB

hd
architects

Helver Davies Architects Ltd
1 The Old Flour Mill,
Emsworth, PO10 7BT
01243 370 715

www.hdarchitects.co.uk mail@hdarchitects.co.uk

PROJECT
22 Westbourne Avenue

DRAWING
Proposed Plans and Elevations

SCALE
as noted @ A1

DATE July 2022 DRAWN FB

DRAWING NUMBER 22067/03 REVISION D