


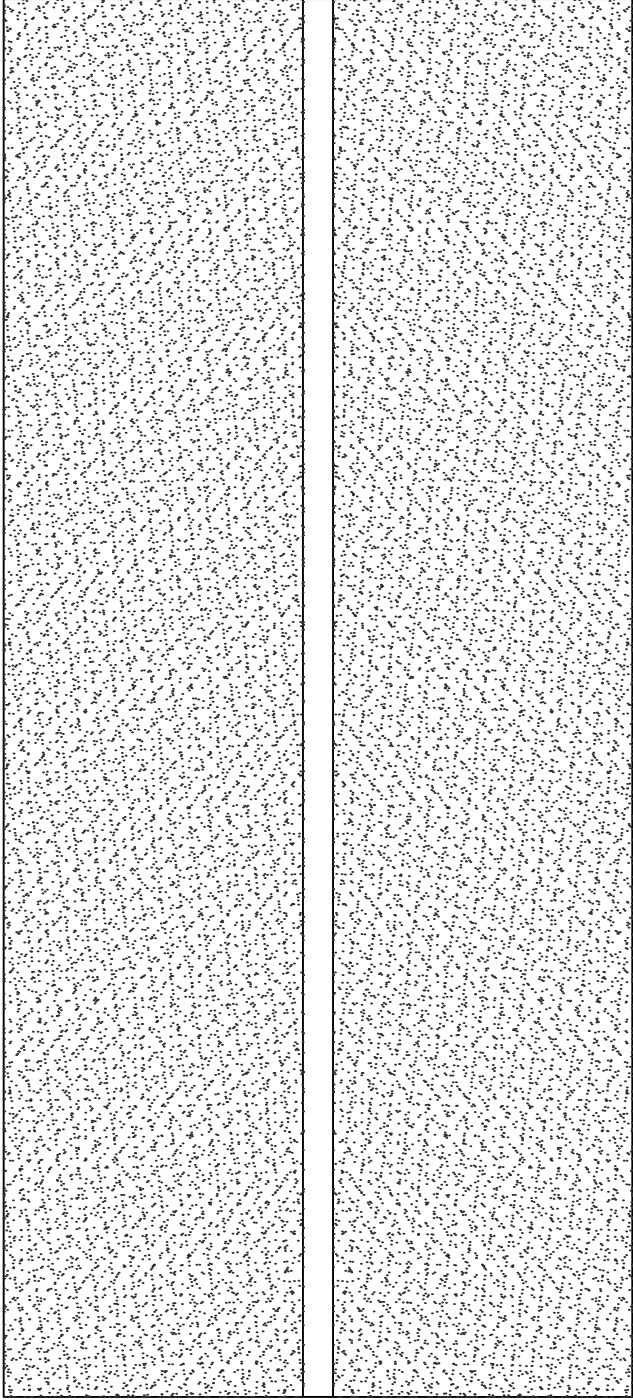

Proposed Roof Plan

0 5

Copyright is reserved by GBS Designs and is issued on the condition that it is not copied or disclosed by or to any unauthorised persons without prior consent in writing from GBS Designs. All dimensions to be checked on site All structural elements to be specified by a suitably qualified structural engineer.	REV	DESCRIPTION	DRAWN	DATE	Drawing Ref	Drawing Title
	-	Initial design	GBS	04.04.22	35BRNCFT 03	35 Barncroft Way
					Scale of A2	Havant
					Scale of A4	Hampshire
					1:25	PO9 3AB
					1:50	
				Date	04 APR 2022	
				Drawn by	GBS	