


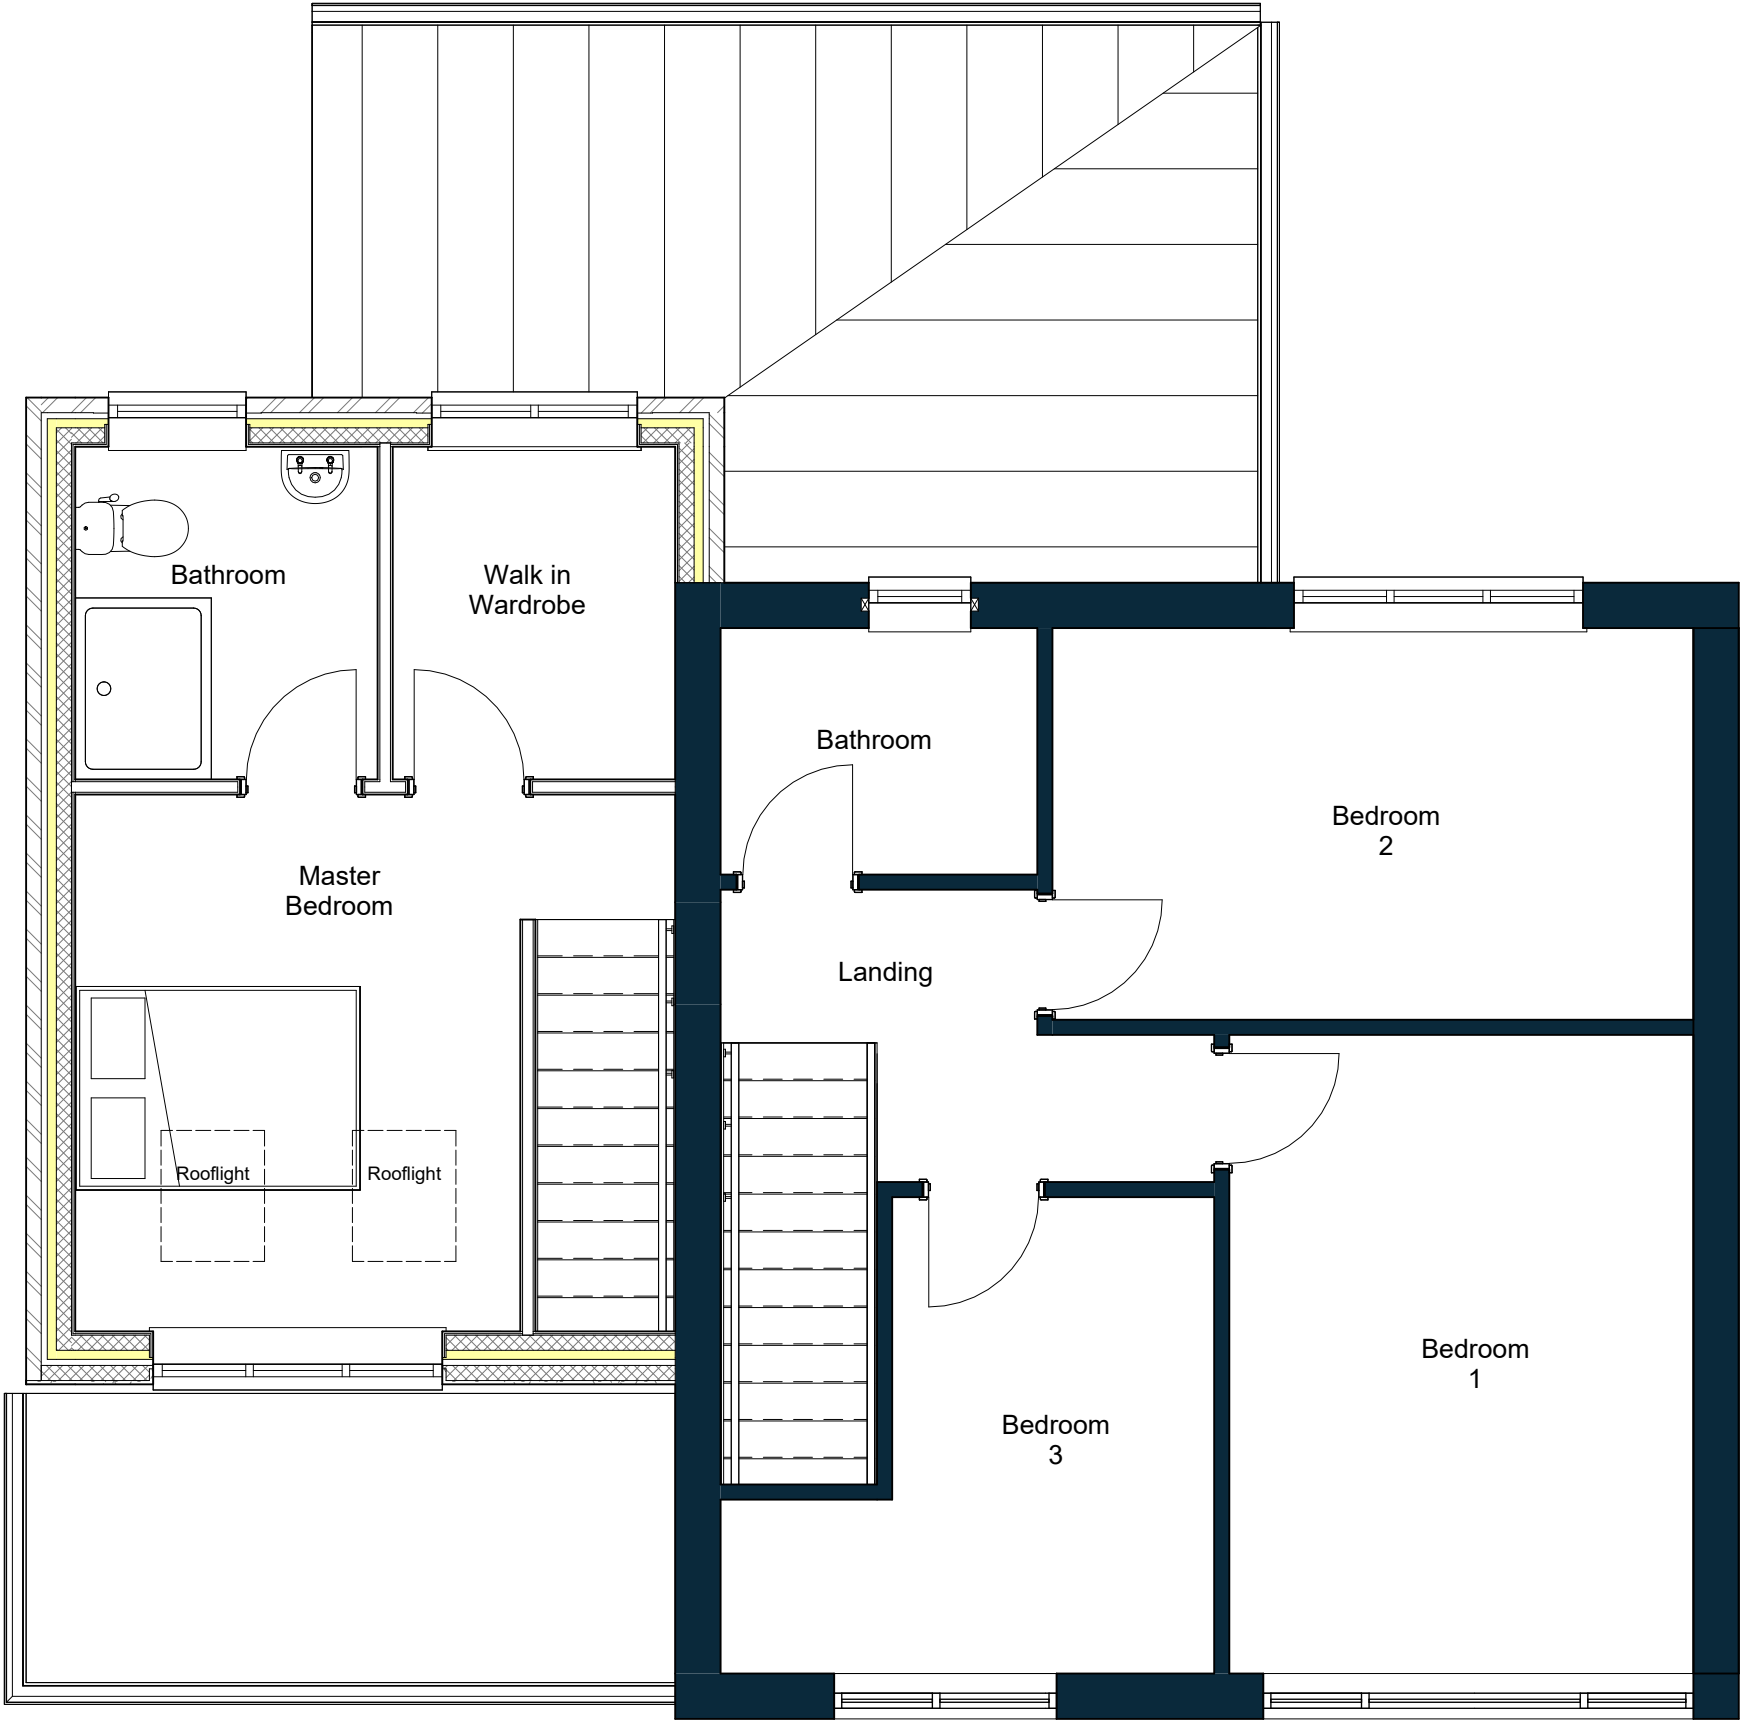

Proposed First Floor Plan

PLANNING					
REV.	DATE	DESCRIPTION	BY	CHK.	
P01	14.04.2021	First Issue	RR	RR	
P02	25.08.2021	First floor footprint reduced and flat roof added to part of footprint. Front elevation stepped back from existing house. Access door and handrail added to flat roof.	RR	RR	
P03	06.02.2022	Handrail and door to balcony removed.	RR	RR	
P04	25.03.2022	Planning Issue	RR	RR	

SA

Solent Architecture
70 Beauchamp Avenue
Gosport
PO13 6LQ

07305 456633
solentarchitecture.co.uk
info@solentarchitecture.co.uk

CLIENT

Margaret Carpenter

PROJECT

36 Cowan Road, Waterloooville

TITLE

Proposed First Floor Plan

CREATION DATE	SCALE @ A3	REVISION
Feb 2022	1 : 50	P04
DRAWN	CHECKED	STATUS
R Reade	R Reade	S2

SHEET NO.

21007 - STA - ZZ - 01 - DR - A - 2201

Project No - Originator - Zone - Level - Type - Role - Number

© Copyright: All Rights Reserved.
This drawing must be read in conjunction with all other relevant drawings and information.
Any discrepancies must be reported to Solent Architecture immediately.
The drawing or information must not be used for construction unless expressly issued for construction.
Do not scale off drawings. Use displayed dimensions.