



**Notes:**  
This drawing is to be read in conjunction with all other relevant architectural drawings.  
Drawing not to be scaled, use figured dimensions only. All dimensions to be checked on site by the contractor prior to the commencement of any work or specialist production drawing. Any discrepancies to be notified to Hay Associates and further instructions obtained before work is commenced.  
Copyright © Hay Associates Limited

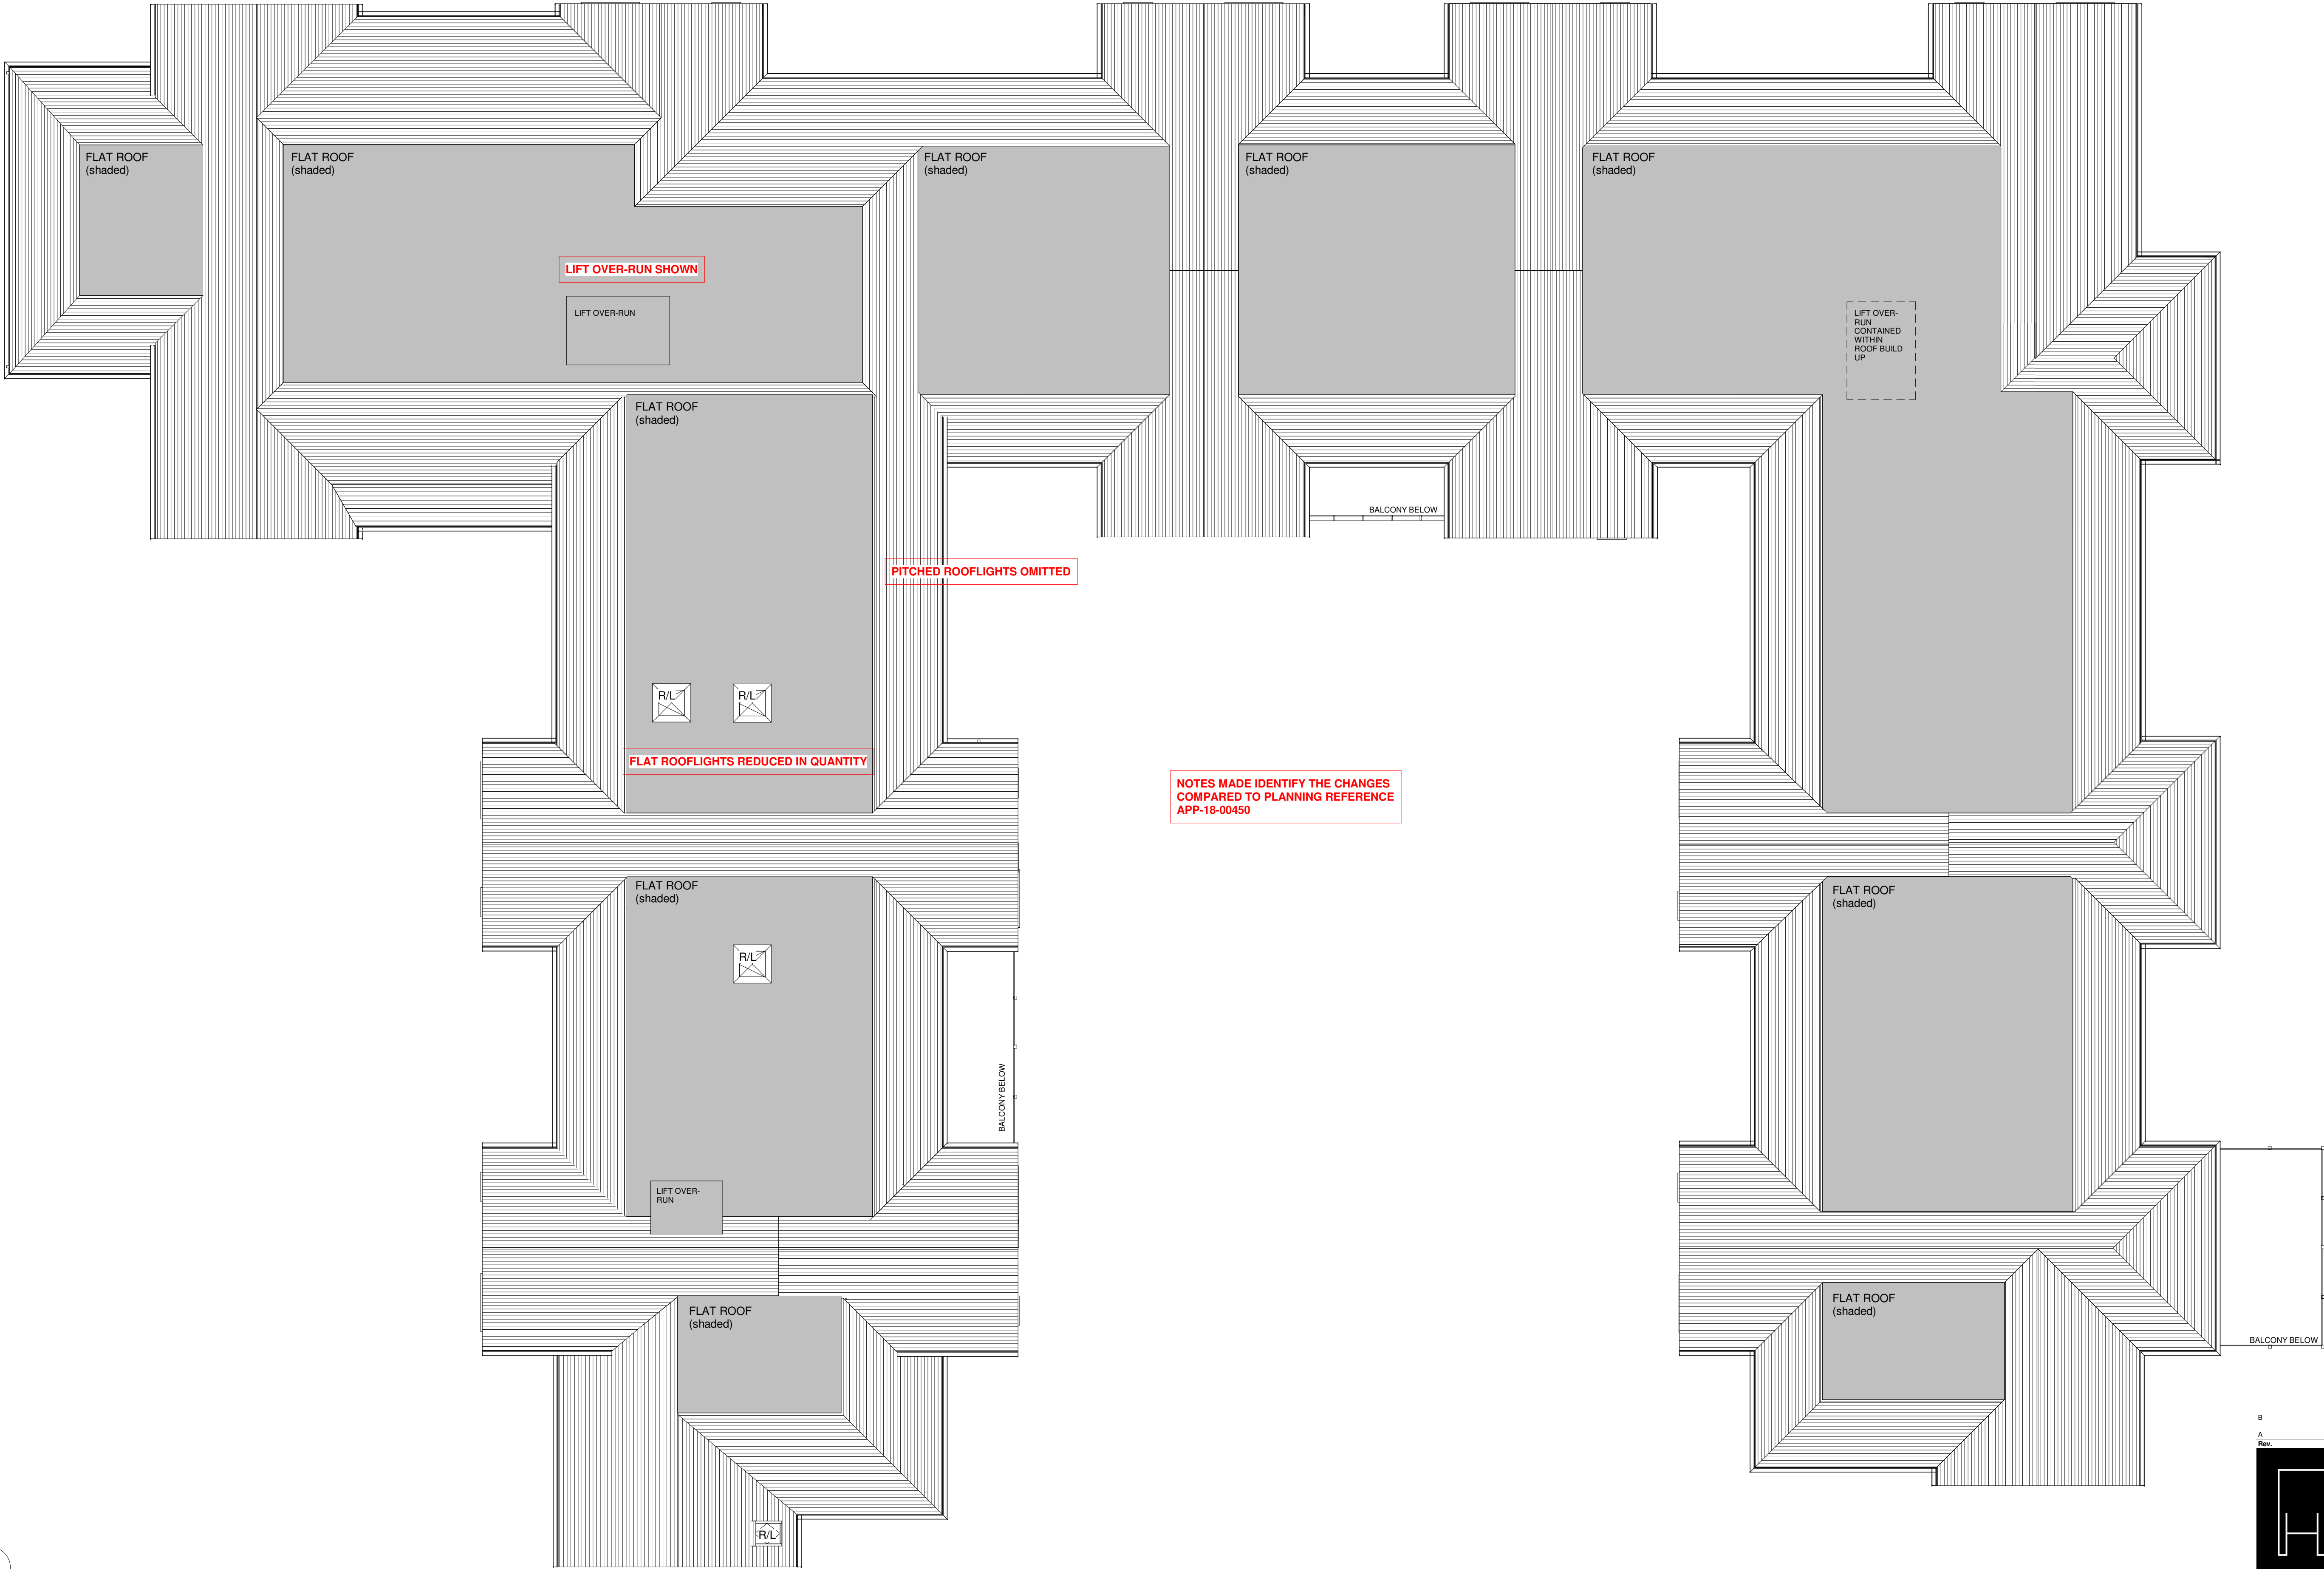

|                             |                      |                                                                |                 |
|-----------------------------|----------------------|----------------------------------------------------------------|-----------------|
| B                           |                      | Planning Issue following minor alterations to Floor 07.12.2021 |                 |
| A                           |                      | Plans and Elevations                                           |                 |
| Rev.                        | Note:                | Date:                                                          | 26.06.2020      |
| Hay Associates Limited      |                      | 4100 Park Approach                                             |                 |
| Thorpe Park                 |                      | Leeds                                                          |                 |
| LS15 8GB                    |                      | 0113 880 5500                                                  |                 |
| info@thehayassociates.co.uk |                      | www.thehayassociates.co.uk                                     |                 |
| <b>Client</b>               | Halebourne Group     |                                                                |                 |
| <b>Project</b>              | Land at Bedhampton   |                                                                |                 |
| <b>Title</b>                | CARE HOME- Roof Plan |                                                                |                 |
| Scale @ A1 1 : 100          | Date June 2020       | Drawn by MC                                                    | Checked by MH   |
| Project No. H213            | Drawing No. 596A.04  | Revision B                                                     | Status Planning |

 

CARE HOME - Roof Plan  
1 : 100