




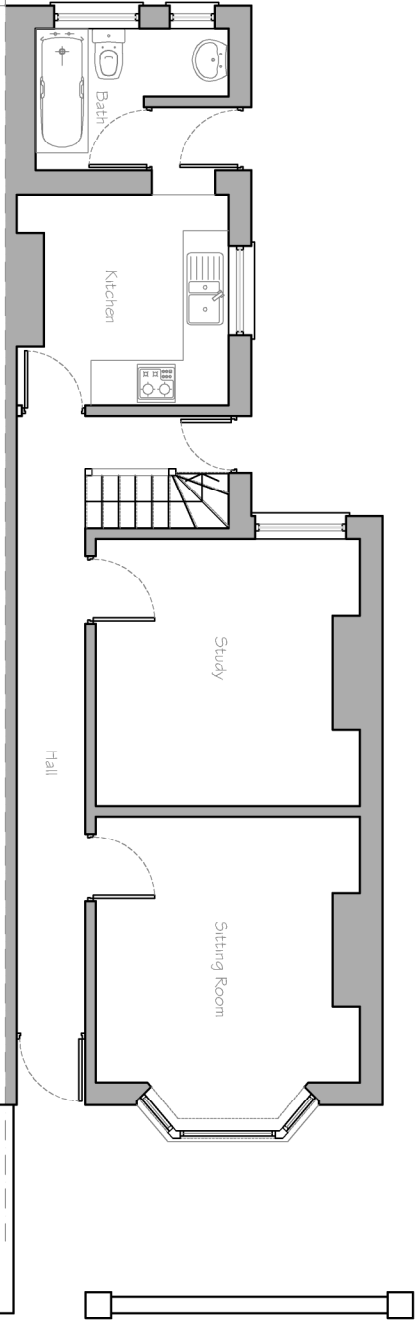


Existing Ground Floor Plan
Scale 1:100

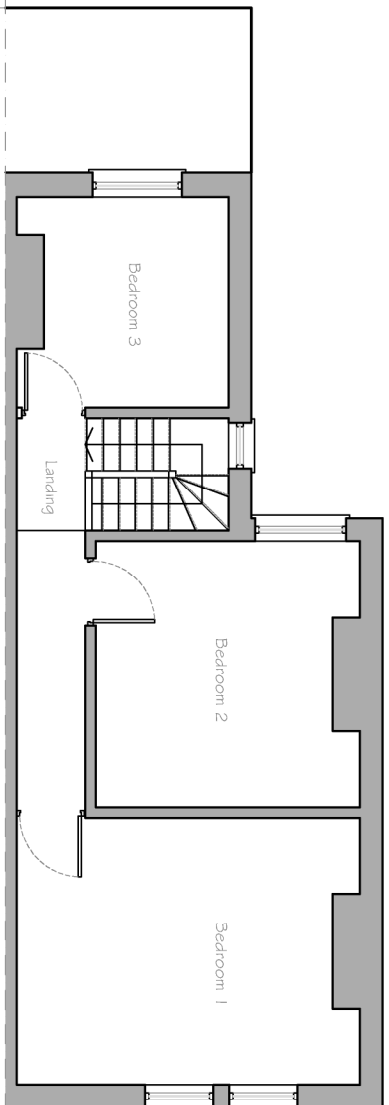



Existing First Floor Plan
Scale 1:100

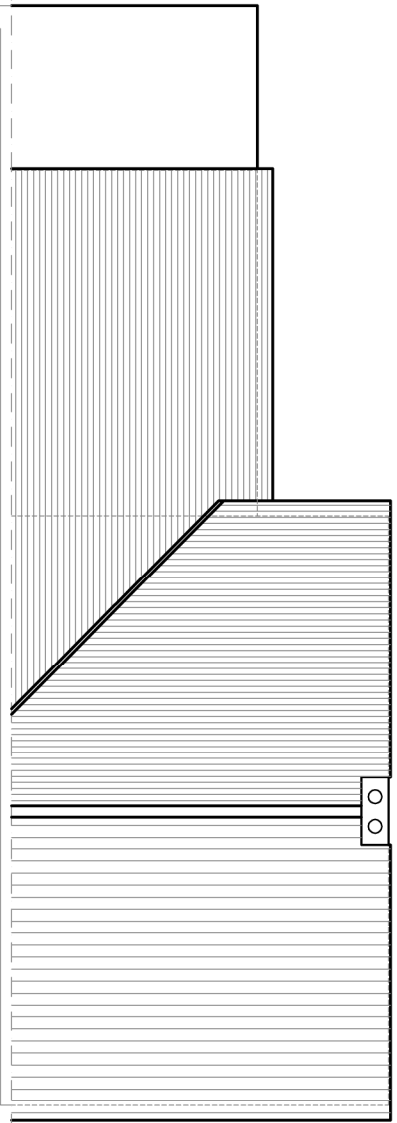

Existing Roof Plan
Scale 1:100

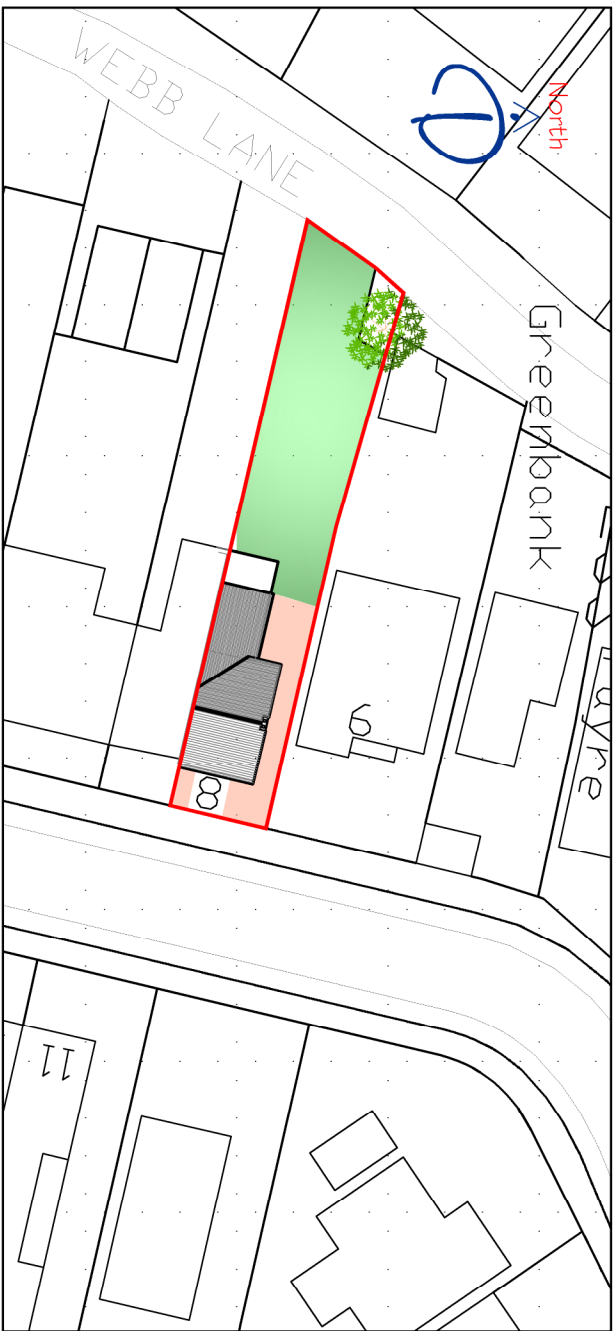


Existing Block Plan
Scale 1:500

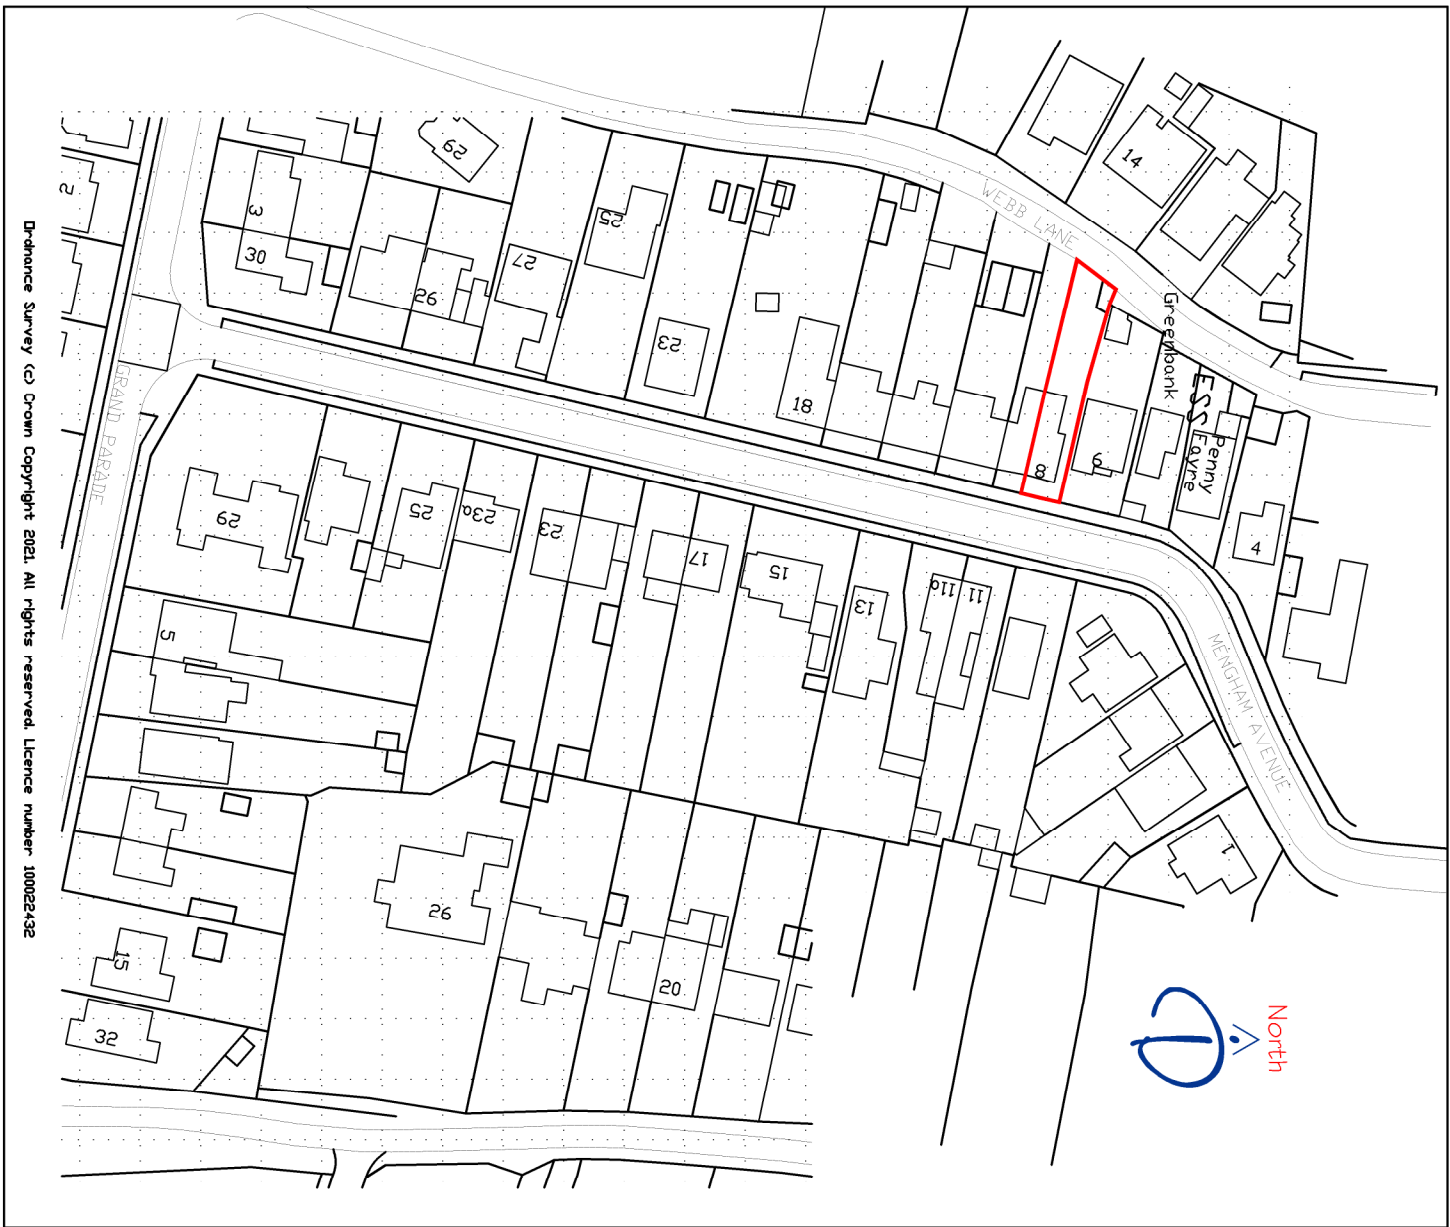 


Location Plan
Scale 1:1250



Existing Front Elevation (East)
Scale 1:100

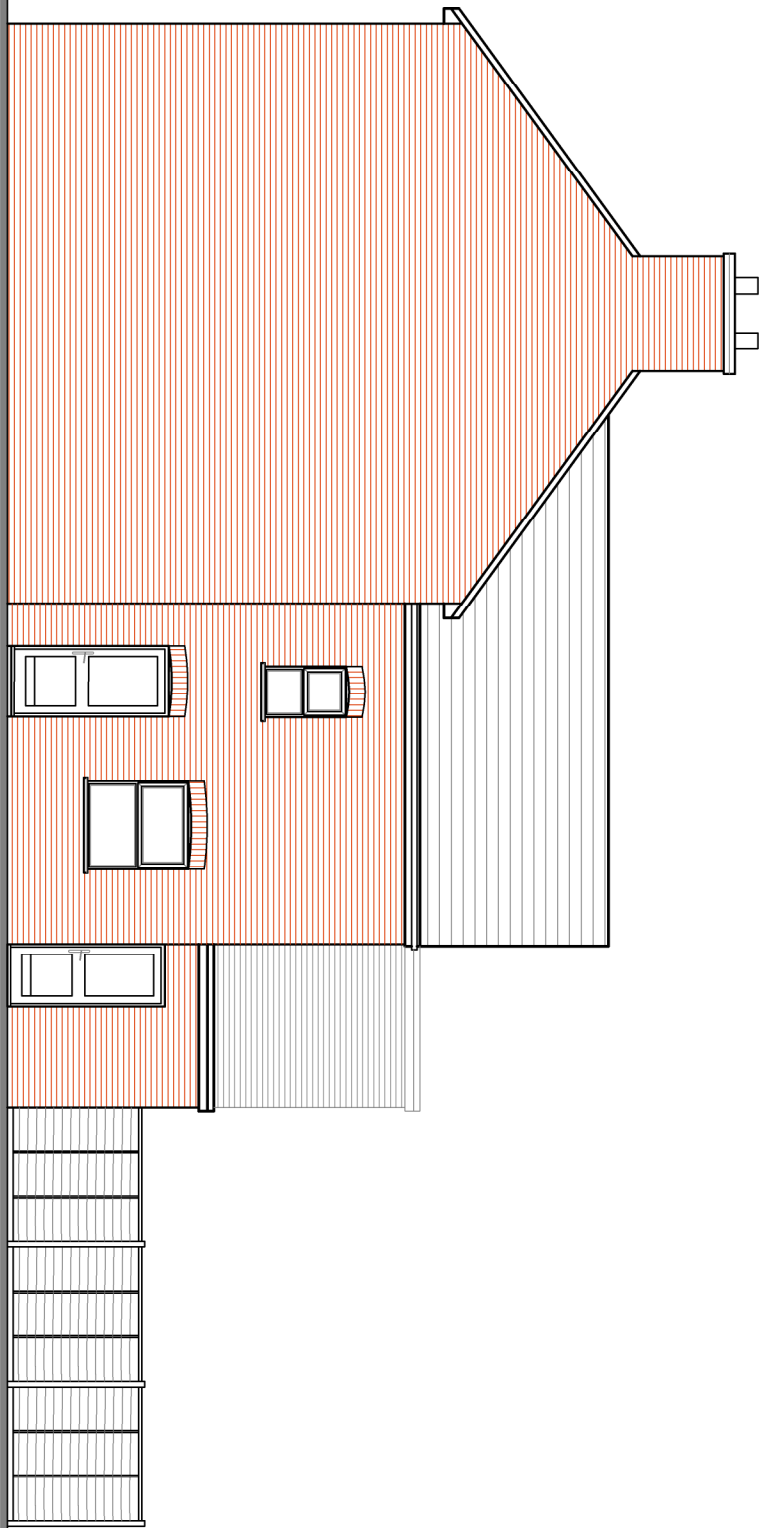

Existing Front Side (North)
Scale 1:100

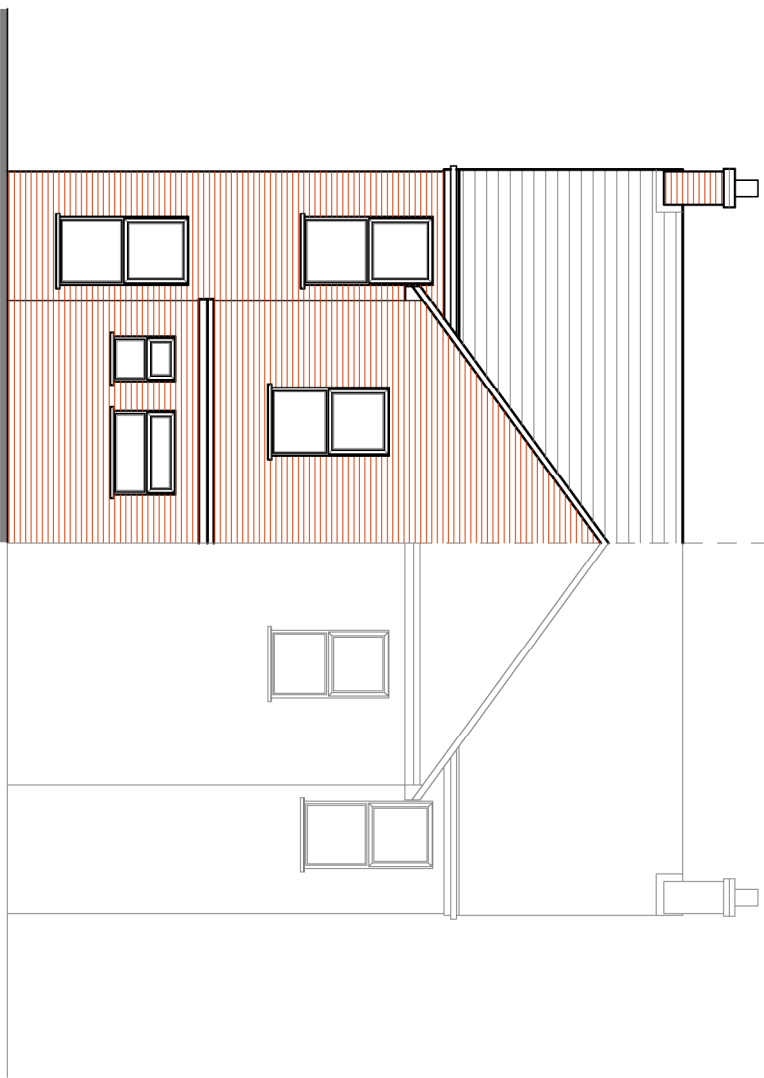

Existing Front Rear (West)
Scale 1:100

		CLIENT		PROJECT		TITLE			
		Mr Yarnold		Alterations to 8 Mengham Avenue Hayling island PO11 9JB		Existing Plans and Elevations			
		A		Existing tree location shown		10.01.22		MD	
		-							