


Gross Internal Floor Areas (GIA)

Ground Floor	77.5m ²
First Floor	71.8m ²
Garage	15.7m ²



FIRST FLOOR PLAN
Proposed
Scale 1:100

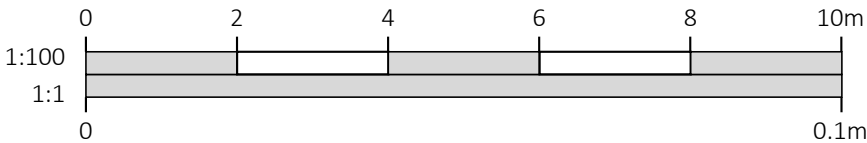

C	Layout Amends	06.06.22	CA
B	Layout Amends	26.05.22	CA
A	Layout Amends	23.05.22	CA

DRAWINGS PRODUCED BY

T.J. Crump Oakwrights Ltd
The Lakes, Swainshill,
Hereford, HR4 7PU

+44 (0)1432 353353
enquiries@oakwrights.co.uk

© This drawing, its contents, and all information contained therein is protected by Copyright. It may be used once only for its intended purpose under a contract with T.J. Crump Oakwrights Ltd, but not for any other use or purpose. This drawing is for Planning purposes and does not constitute a construction issue drawing. All setting out dimensions and levels are indicative and are subject to detailed site survey and site conditions. The Client and their agent are responsible for ensuring that Building Control and construction drawings are carried out following Planning approval. Scaling from this drawing is for Local Planning Authority information only.

CLIENT

Nga Yu & Susie Shing

SITE ADDRESS

Land Adjacent to L'Esperance
Victoria Road, Hayling island
PO11 0LU

PROJECT

Proposed New Dwelling

DEPARTMENT

ARCHITECTURE

DRAWING

PROPOSED FLOOR PLAN

SCALE

1:100 @ A3

DATE DRAWN	DATE ISSUED
06.05.22	10.05.22

DRAWN	CHECKED
CA	MH

ISSUE STATUS

PLANNING

DRG. NO.	REV.
2210341.SHI-05	C