

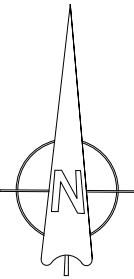


Proposed single storey
side/rear extension


Existing garage
to be demolished

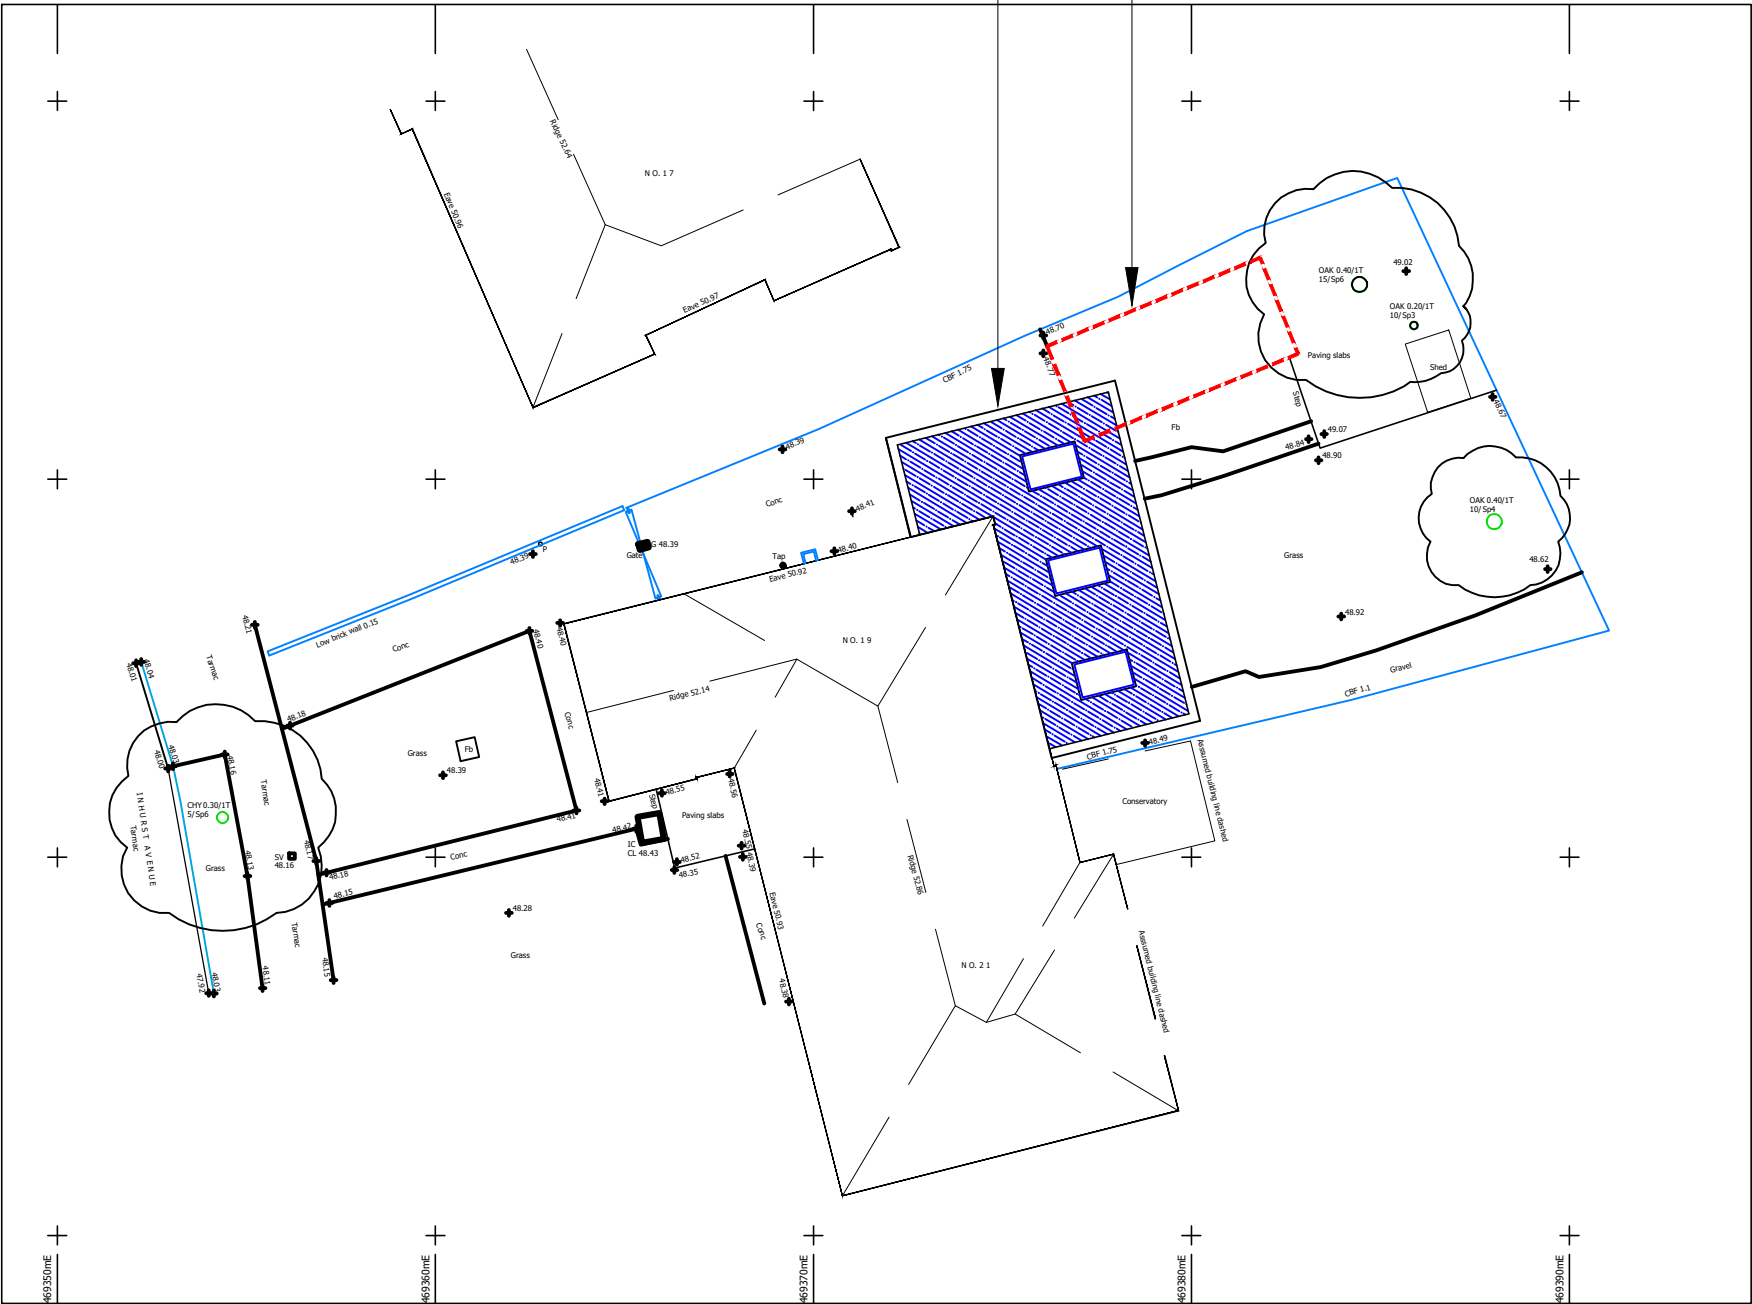


Ordnance Survey, (c) Crown Copyright 2022.
All rights reserved. Licence number 100022432

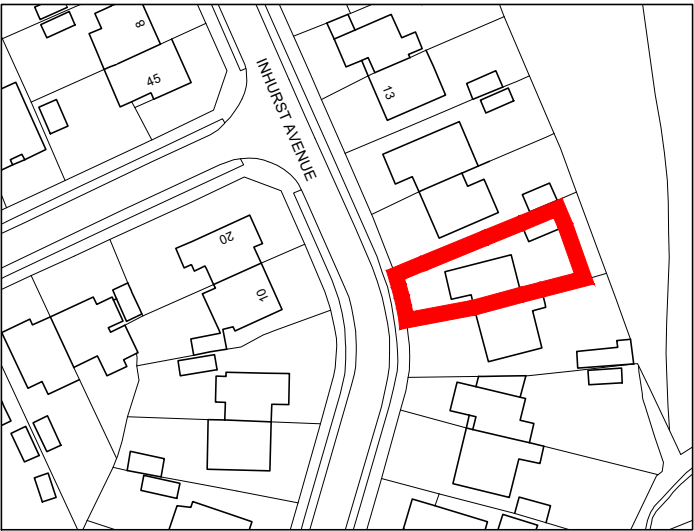

Location plan scale 1:1250

 

Proposed site plan 1:200

 

For MR & MRS MORGAN	Title PROPOSED SITE PLAN & LOCATION PLAN	Office Tel: 01243 933732
Project PROPOSED EXTENSION AT 19 INHURST AVENUE, WATERLOOVILLE, PO7 7QS	Date MARCH 2022	Drawn JB
	Scale 1:200 & 1:1250 @ A3	Checked -
	Job Number PL580.22	Drawing Number -01
	Revision A	Web: www.jb-architecturedesign.com

