



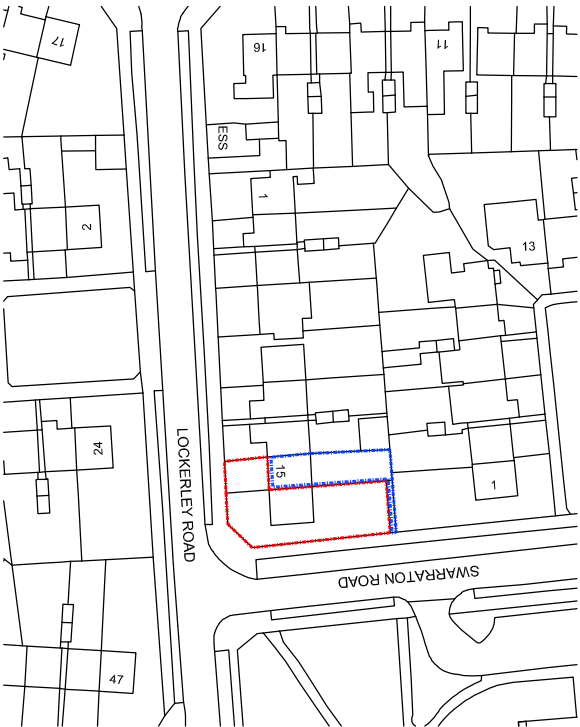

Location Plan
1:1250

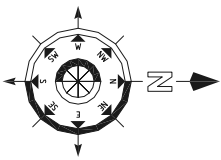

Crown Copyright. All rights reserved. License no. 100045736

PROJECT

Proposed New Dwelling on Land Adjacent
15 Lockerley Road, Havant

CLIENT

East Pallant Developers

DRG TITLE

Site Plans

PROJECT NO.

14022

DRAWING NO.


101

SCALE

as shown

REV

A

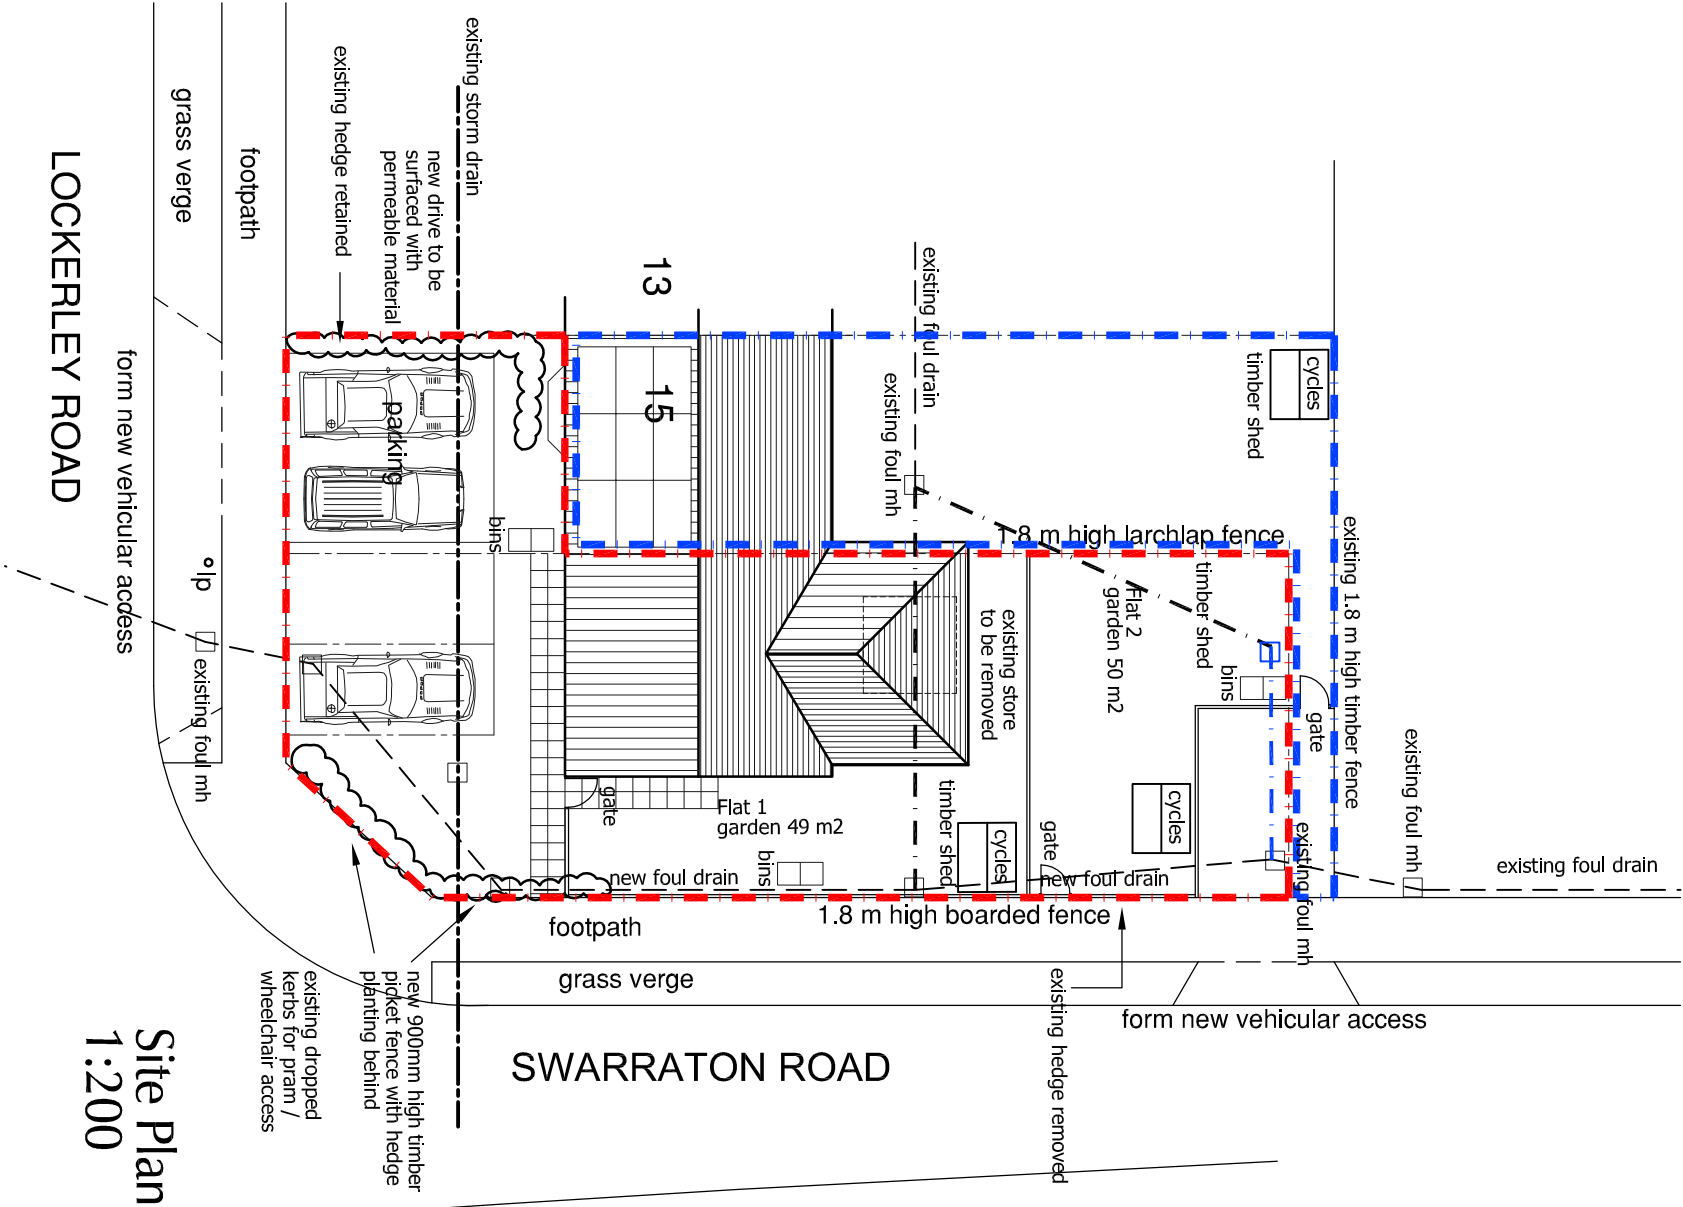

Site Plan
1:200

Rev	DESCRIPTION	Dwn / Date	Chk / Date
A	Carparking revised	mhw 06.08.14	-

This drawing is copyright and must not be disclosed to third parties without permission
Scaled dimensions are not to be used for construction

4 Queensgate
Queens Road
Fareham
Hampshire
PO16 0NW

Tel: 01329 288911
Fax: 01329 221913
E-mail: admin@m2architecture.com