




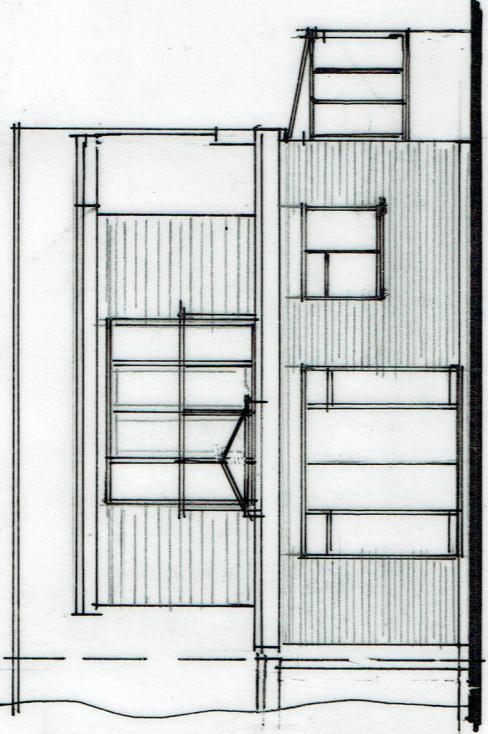



Proposed Rear Elevation.

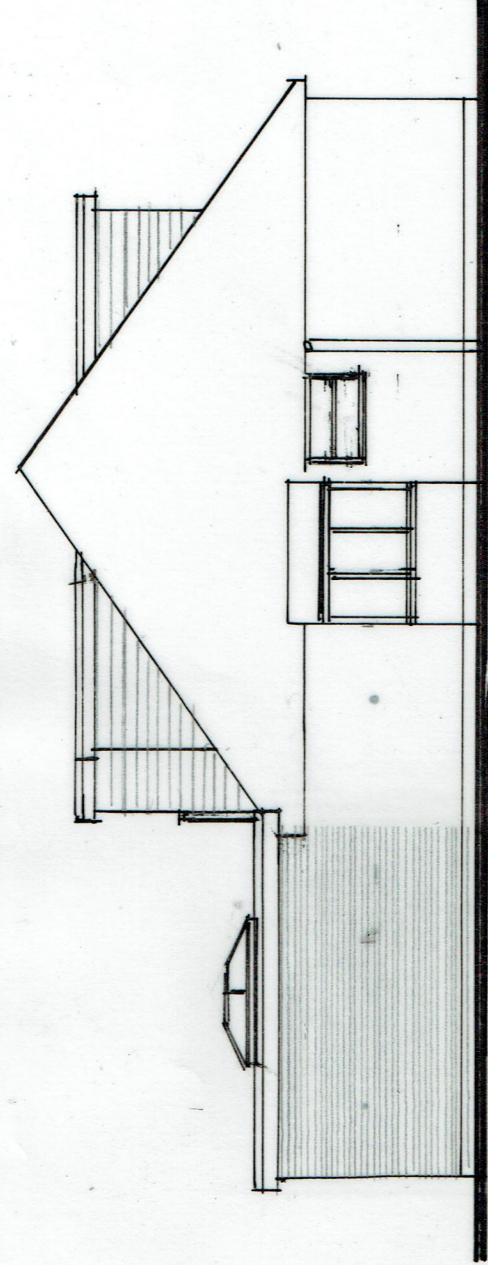


Proposed Side Elevation.

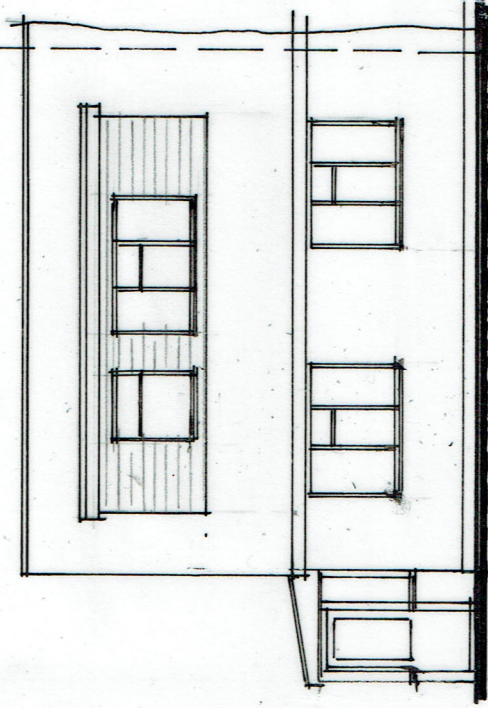

Proposed Front Elevation.

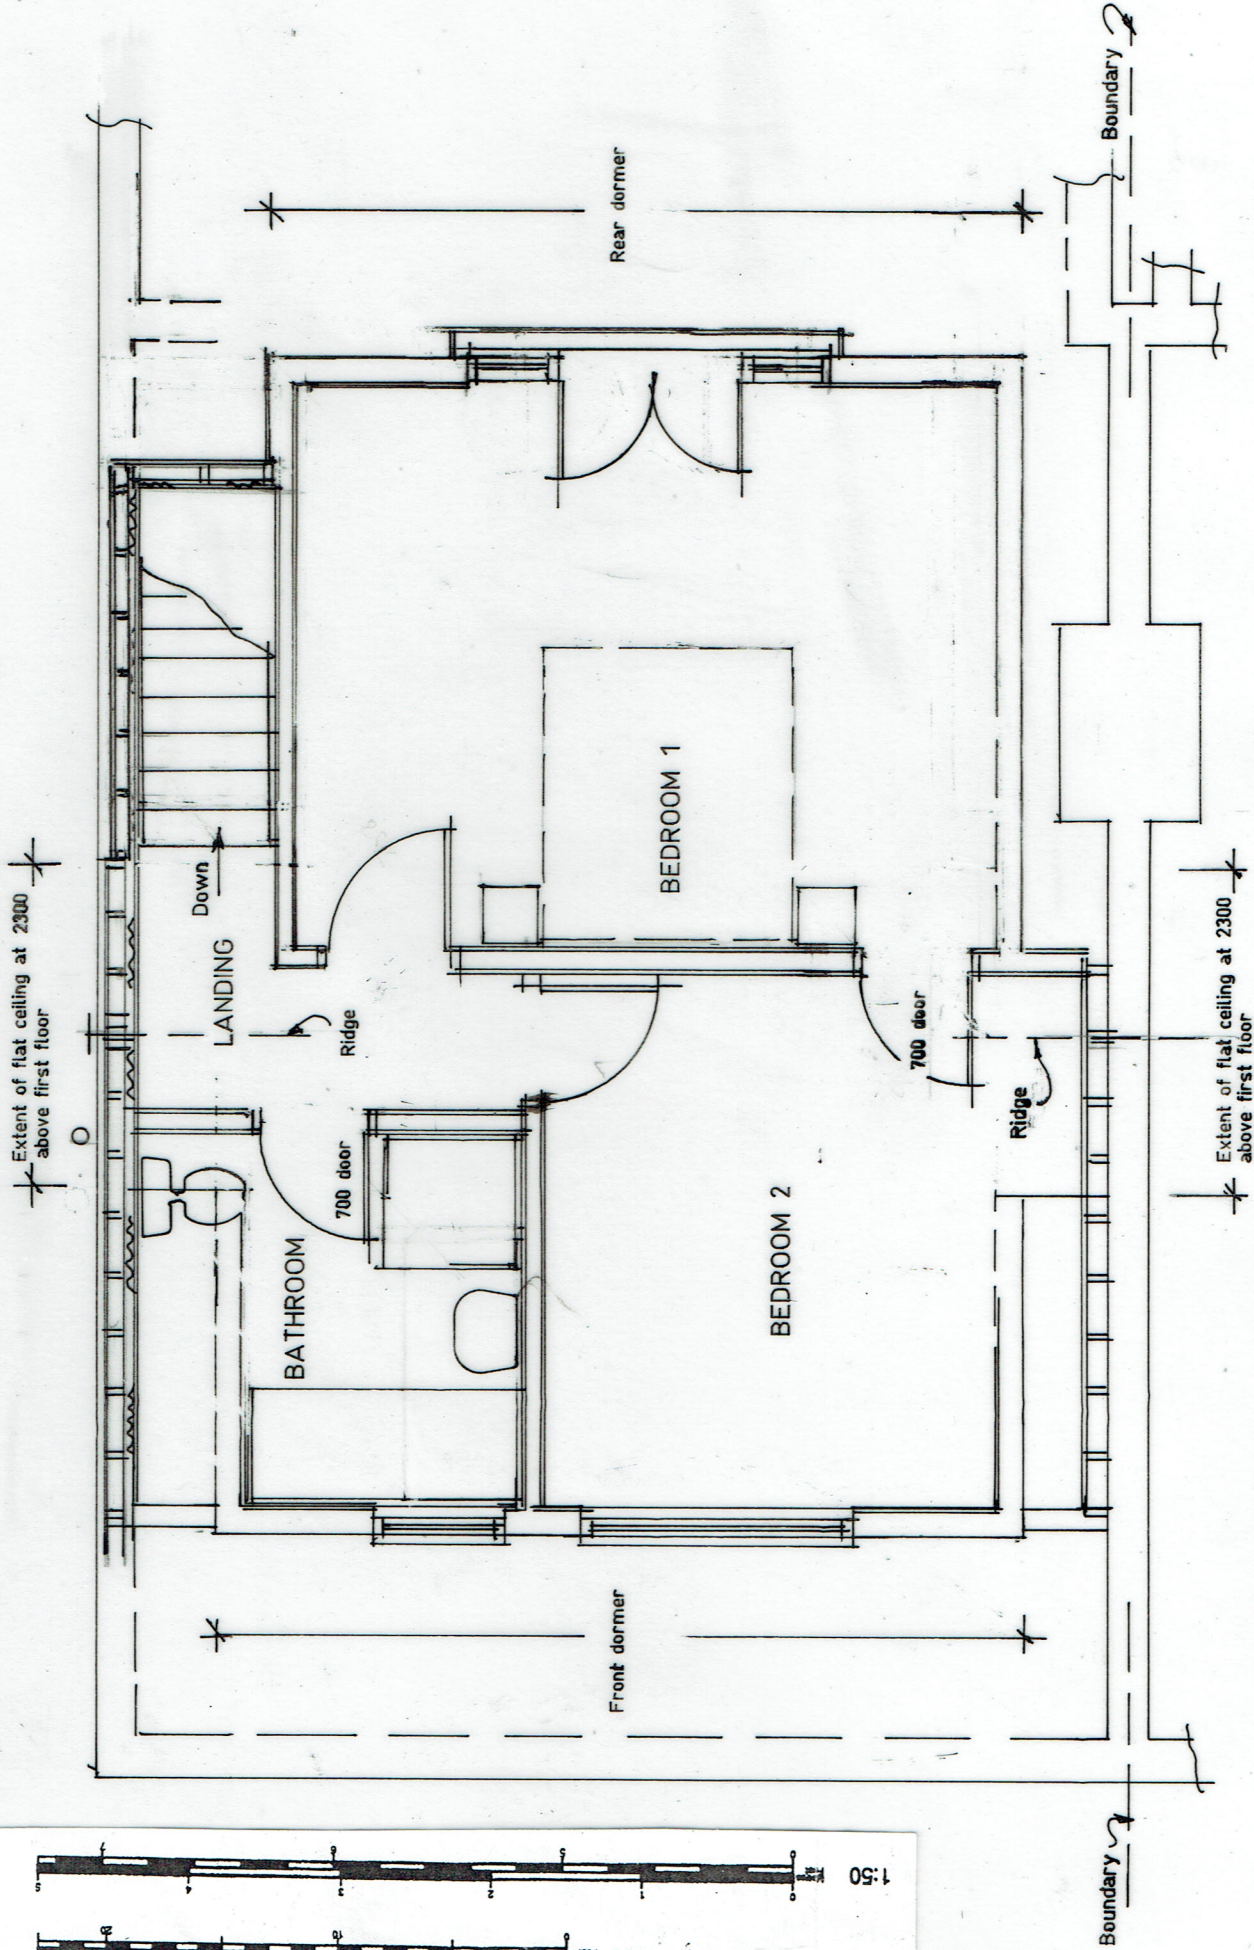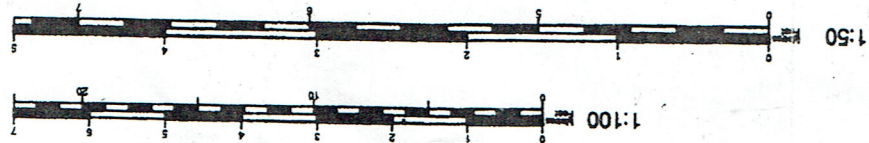

Proposed First Floor Layout.

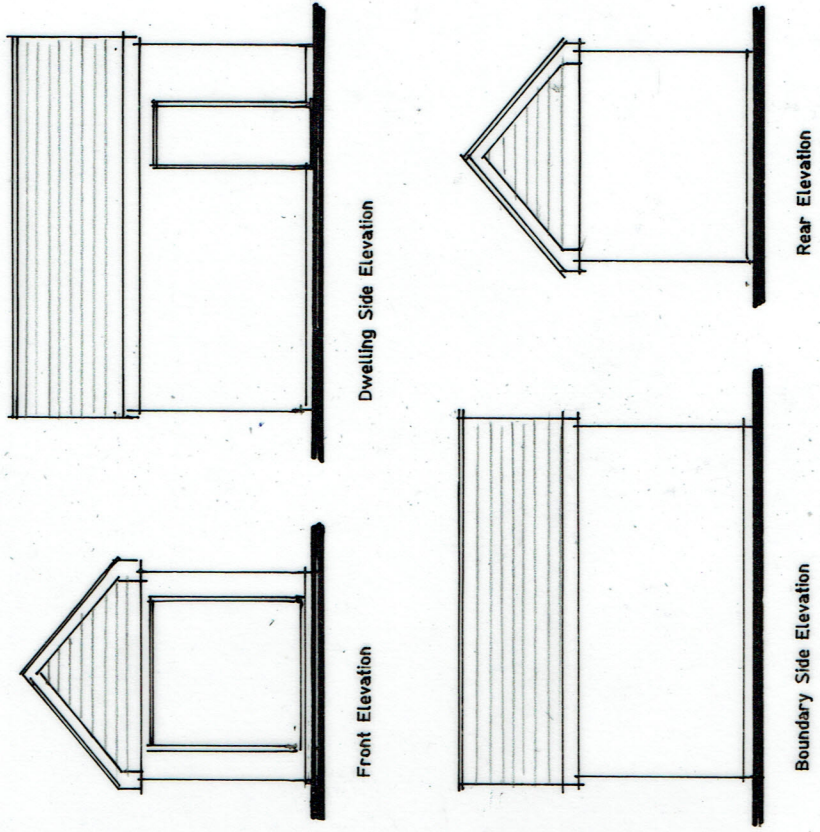

Proposed Pitched Roof to Garage.

Proposed rooms in roof with front & rear dormers plus single storey rear extension at 9 Margaret Close Waterlooville, Hants. PO7 6PD

Miss V. Campbell-Smith

Scale 1:50 1:100 Date January 2022

A3 Drawing Number 2

Revision A