



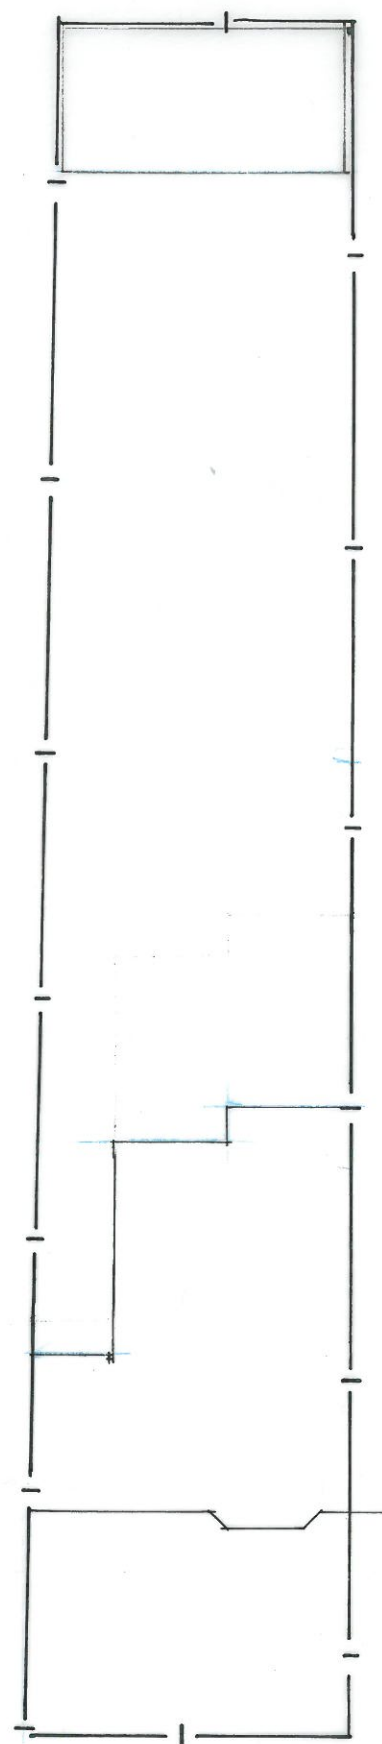


EXISTING SITE PLAN
VISUAL SCALE: 1:200 @ A3

0m 2m 4m 6m 8m 10m 12m 14m

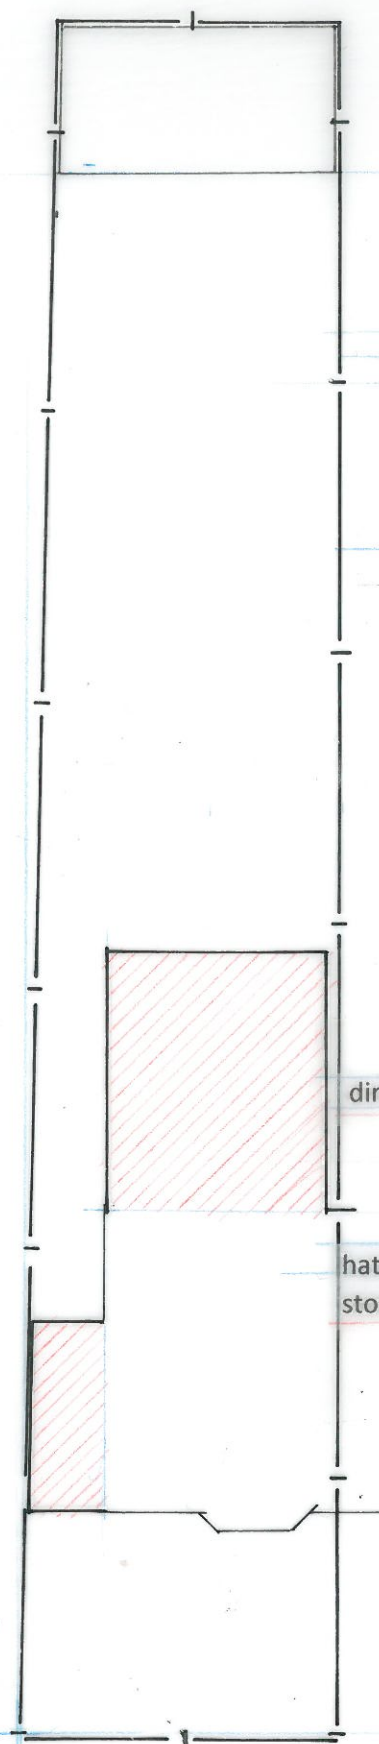

PROPOSED SITE PLAN

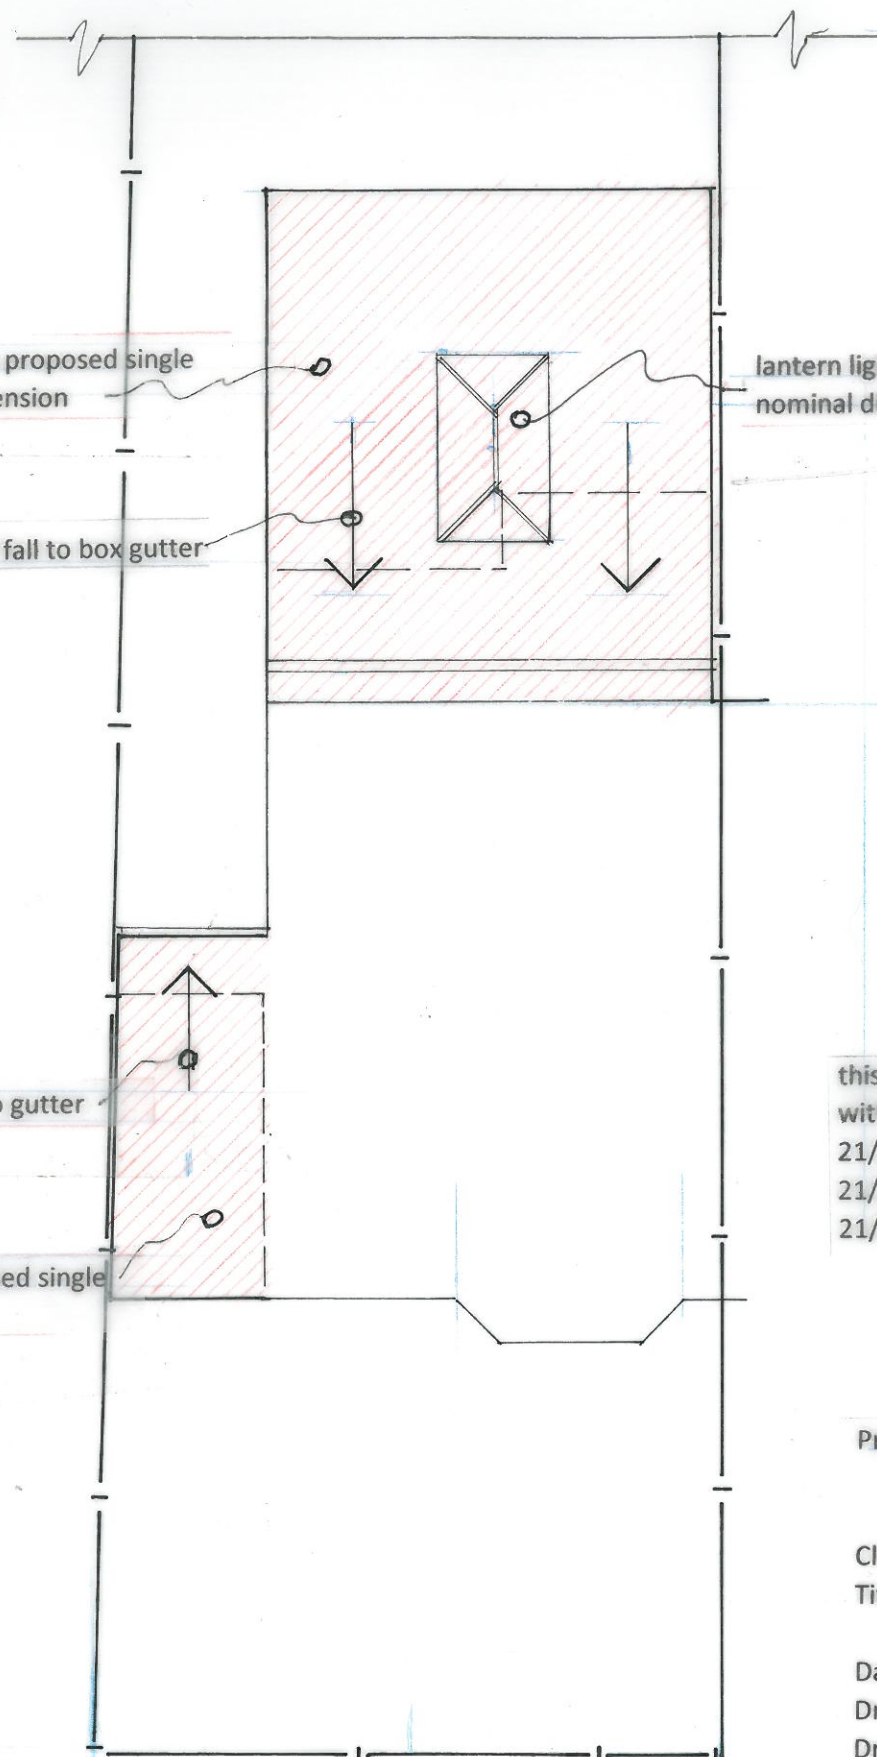

PROPOSED ROOF PLAN
VISUAL SCALE: 1:100 @ A3

0m 1m 2m 3m 4m 5m 6m 7m 8m 9m 10m

hatching shows proposed single storey rear extension

direction of roof fall to box gutter

lantern light (2.50 x 1.50 m nominal dimensions)

direction of roof fall to gutter

hatching shows proposed single storey side extension

this drawing to be read in conjunction with drawing numbers:

21/289/01
21/289/02
21/289/03

Project: Proposed Demolition of Conservatory, Wc., Cupboard, Garage & Form Single Storey Rear & Side Extensions

Client: **LM & AM Davies**

Title: Existing & Proposed Site Plans
Proposed Roof Plan

Date: Oct-21

Drawn: NM

Drawing

Number: **21/289/04**

Scale: 1:100, 1:200