




24 Park Crescent, Emsworth
EXISTING

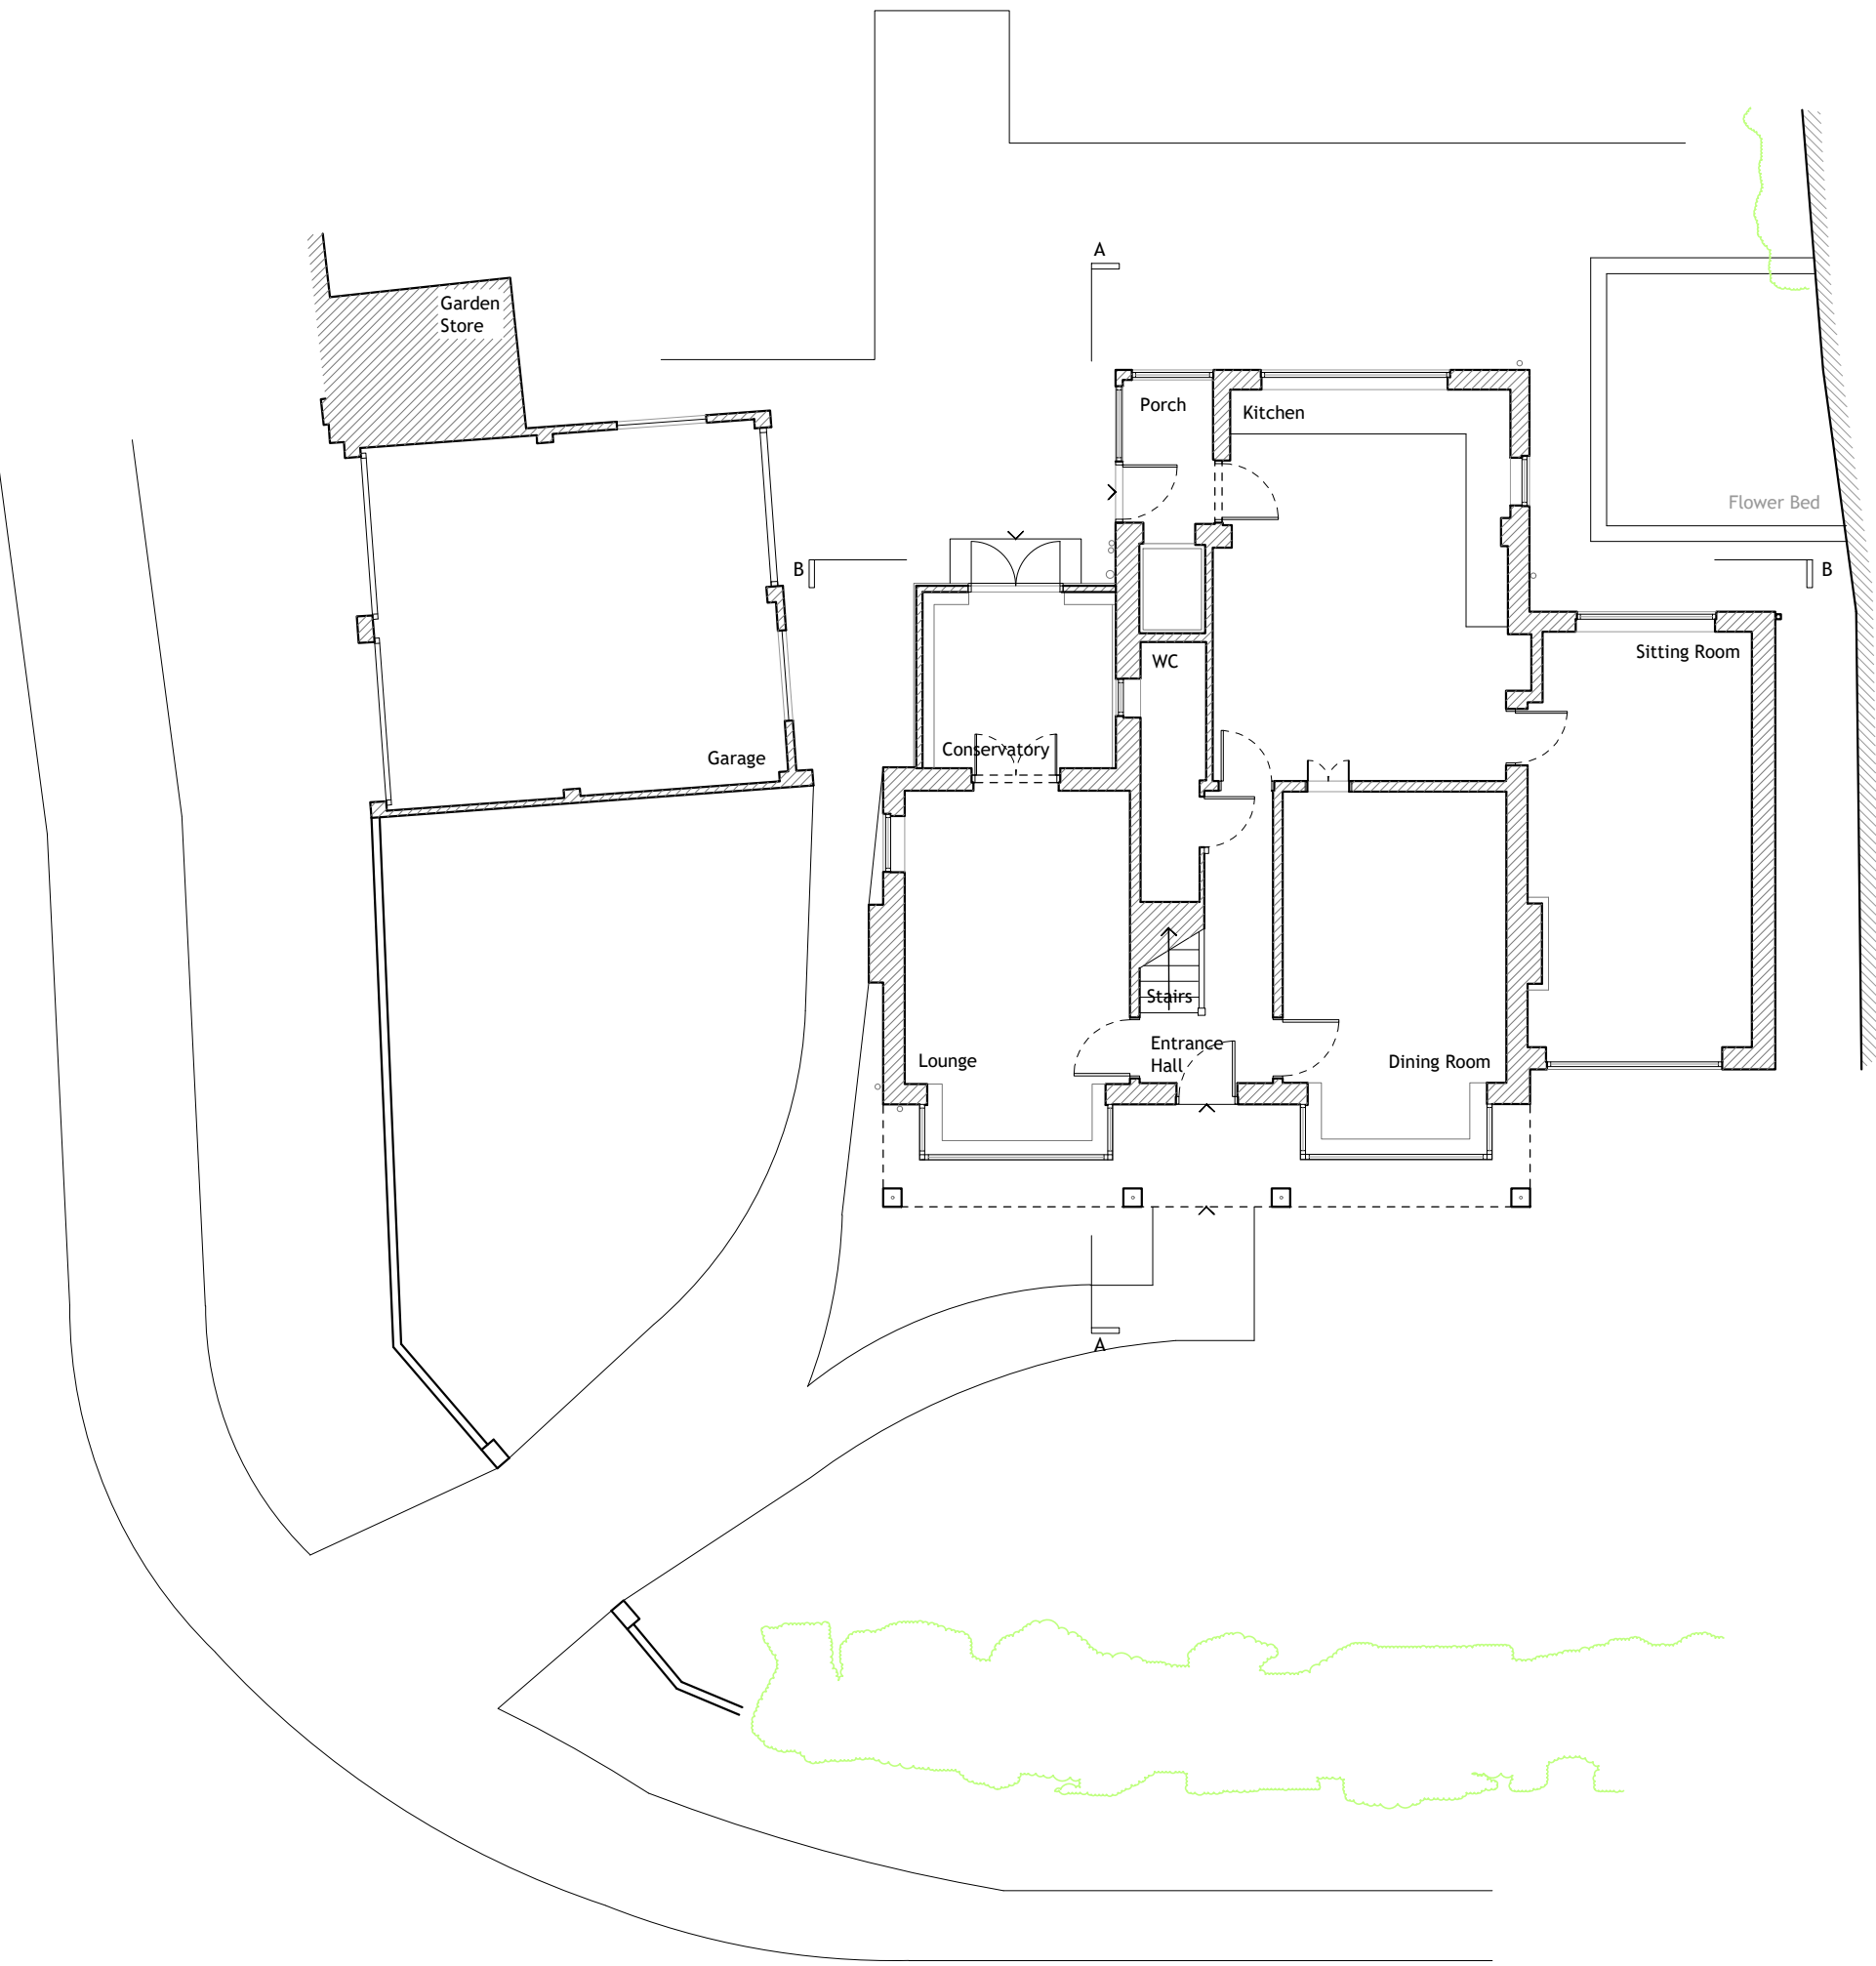


GROUND FLOOR PLAN
1:100

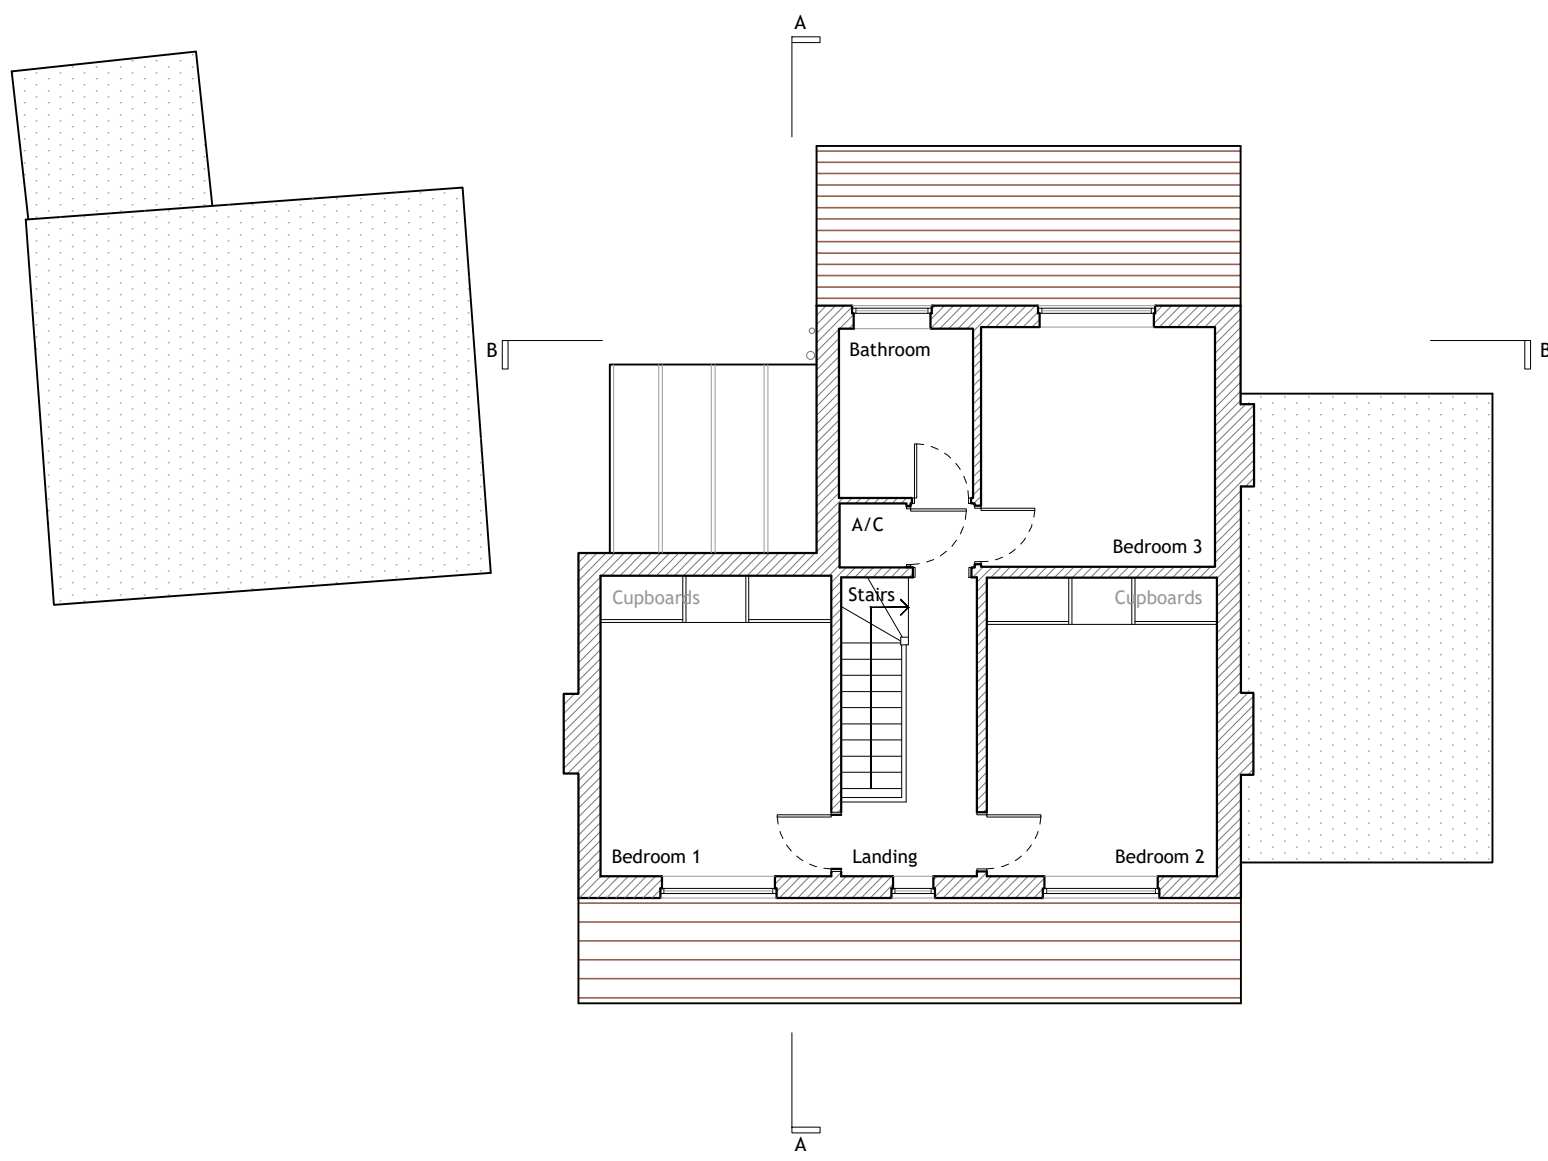



FIRST FLOOR PLAN
1:100

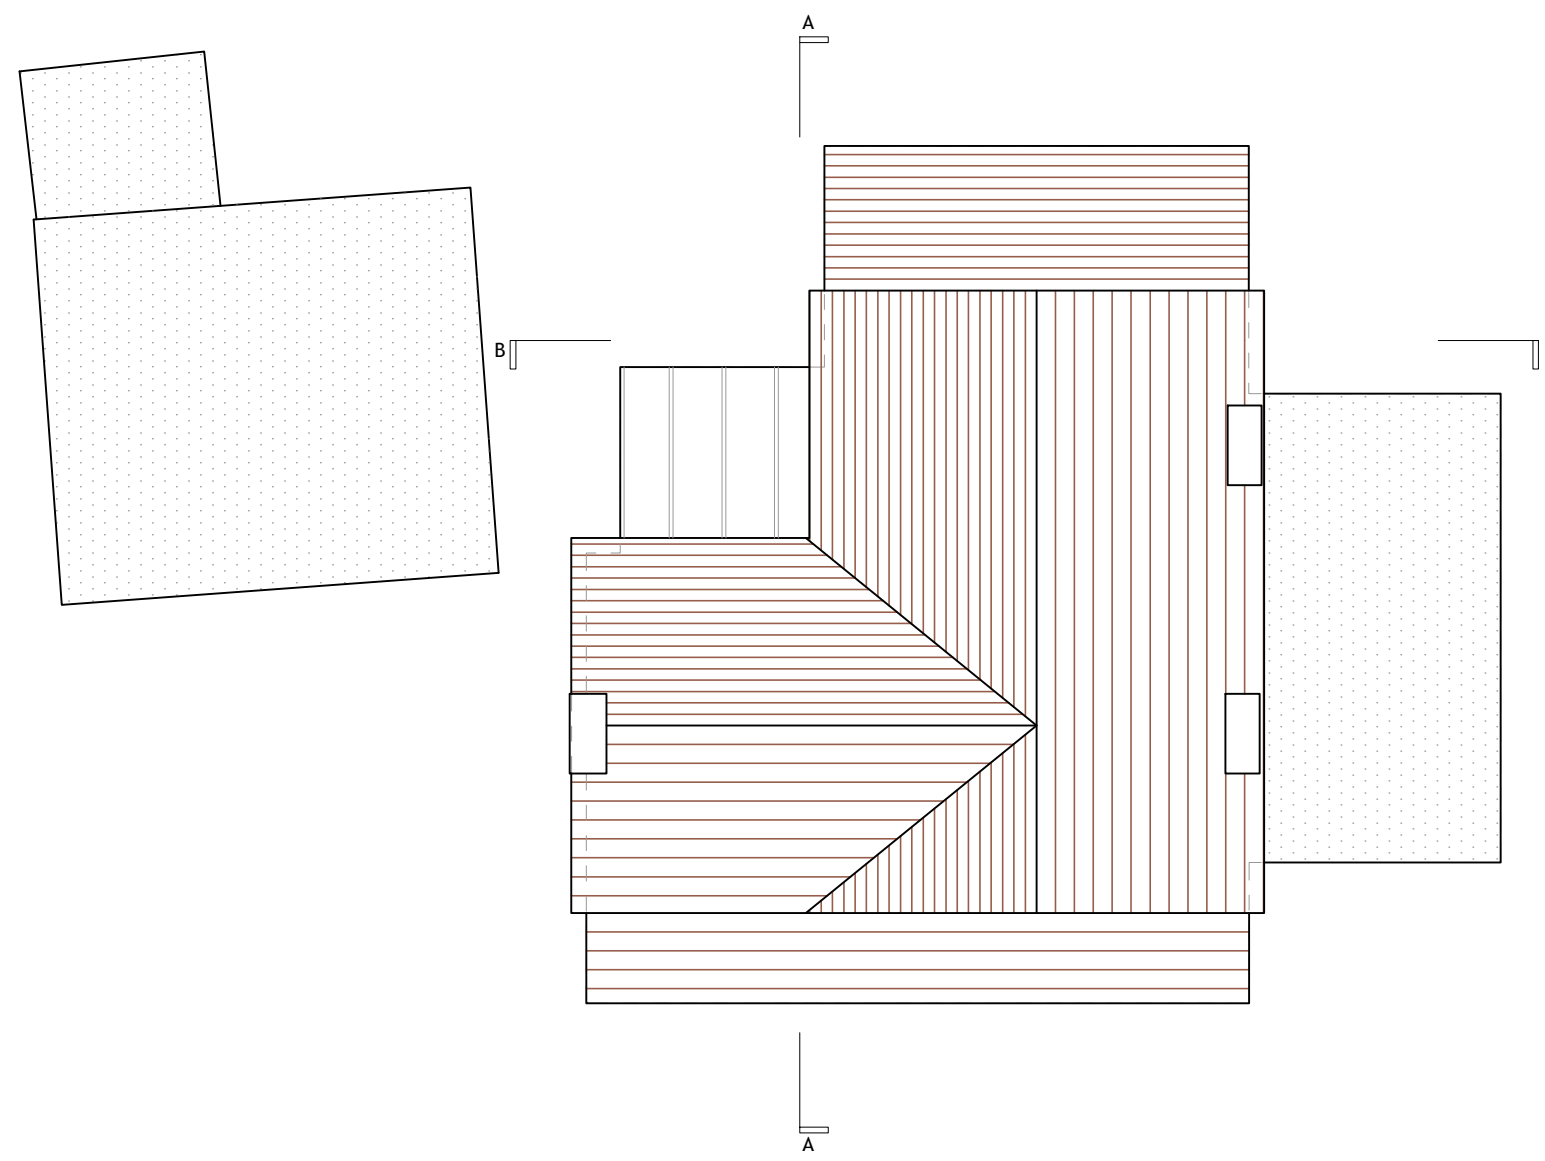


ROOF PLAN
1:100

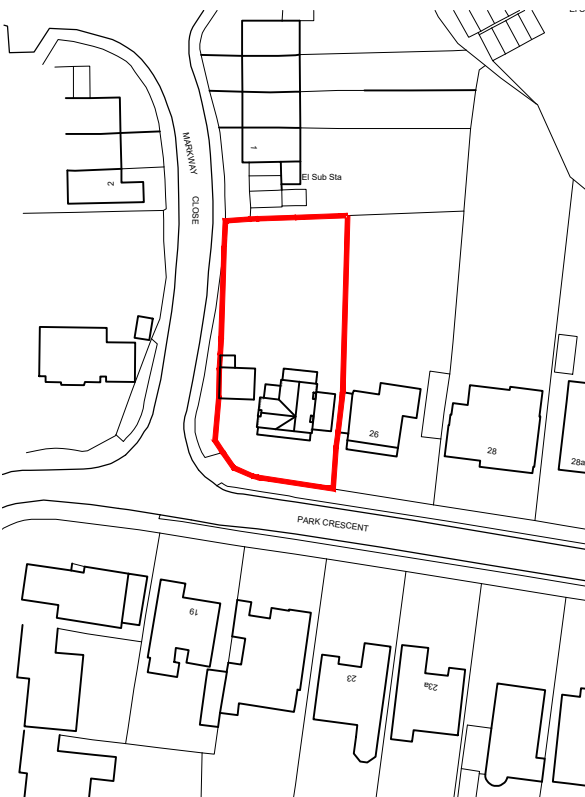

SITE LOCATION PLAN
1:1250
Ordnance Survey (c) Crown Copyright 2021. All rights reserved.
Licence number 100022432

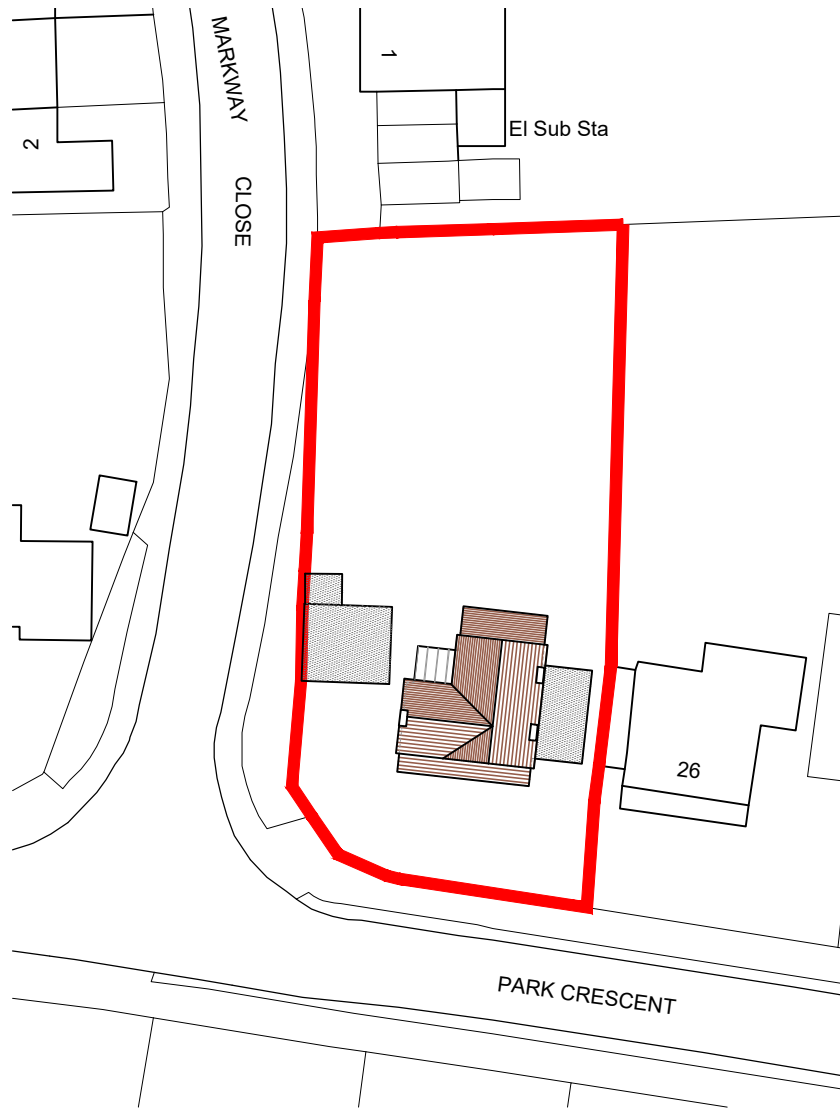 


SITE BLOCK PLAN
1:500
Ordnance Survey (c) Crown Copyright 2021. All rights reserved. Licence number 100022432

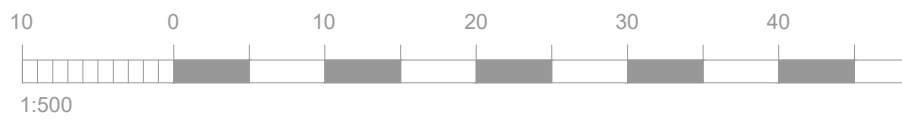


FRONT ELEVATION
[south] 1:100



SIDE ELEVATION
[west] 1:100

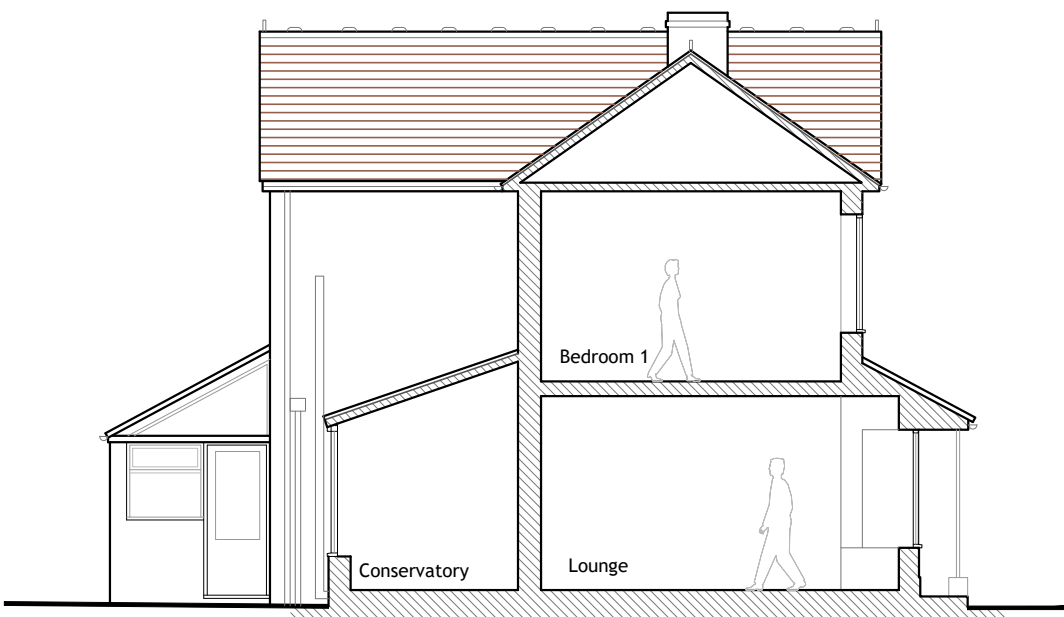

SECTION A
1:100

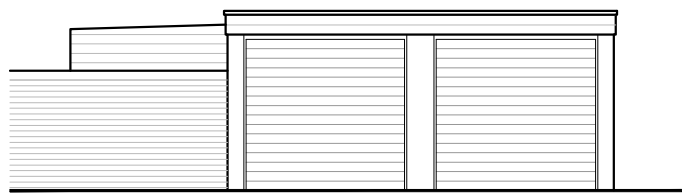


Garage Front Elevation
[west] 1:100





REAR ELEVATION
[north] 1:100



SIDE ELEVATION
[east] 1:100

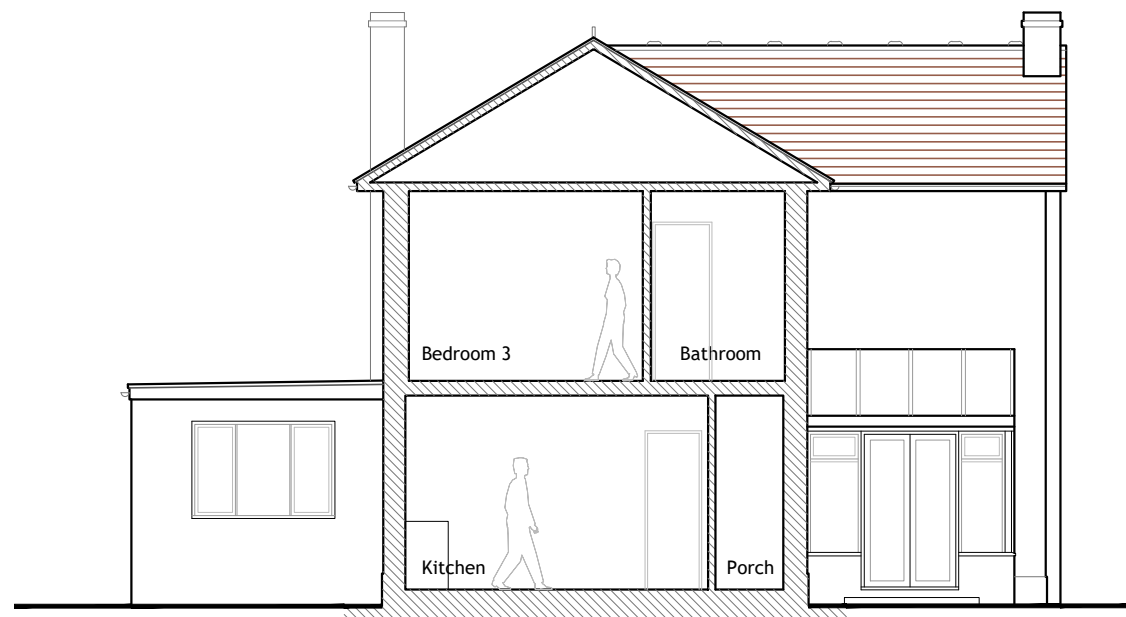

SECTION B
1:100

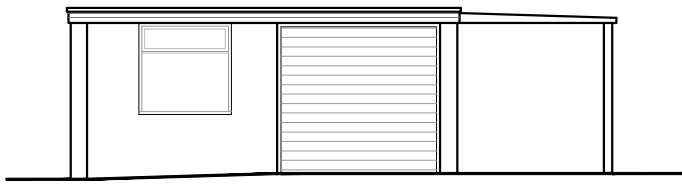 

Garage Rear Elevation
[east] 1:100

REV	DATE	AMENDMENT	DRAWN

hd
architects
Helyer Davies Architects Ltd
1 The Old Flour Mill,
Emsworth, PO10 7BT
01243 370 715
www.hdarchitects.co.uk mail@hdarchitects.co.uk

PROJECT
24 Park Crescent
EMSWORTH
PO10 7NT

DRAWING
Existing Plans, Sections, Elevations

SCALE
as noted @ A1

DATE	August 2021	DRAWN	EK
DRAWING NUMBER	21154-01	REVISION	*