

NOTES :

ALL LEVELS RELATIVE TO O.S. DATUM (FROM G.P.S)
SURVEY GRID ORIENTATED TO OS NATIONAL GRID







WHILE ALL POSSIBLE EFFORT HAS BEEN MADE TO IDENTIFY SERVICES,
WE ARE UNABLE TO DETAIL COVERS BURIED OR OBSURED AT THE
TIME OF SURVEY.

ALL LEVELS AND DIMENSIONS SHOULD BE CHECKED ON SITE
PRIOR TO THE COMMENCEMENT OF WORKS.

TREES SHOWN IDENTIFIED TO BEST OF SURVEYORS ABILITY, SEEK
CONFIRMATION IF SPECIES CRITICAL

ROOFLINE DETAIL IS INDICATIVE ONLY

GPS:
GPS LEVELS AND GRID ARE OBTAINED USING INDUSTRY STANDARD GUIDELINES
AND CAN VARY ACCORDING TO THE QUALITY OF THE GPS NETWORK AVAILABLE.
ALL GPS DETAIL IS THEREFORE RELATIVE TO THE TIME AND DATE OF SURVEY.

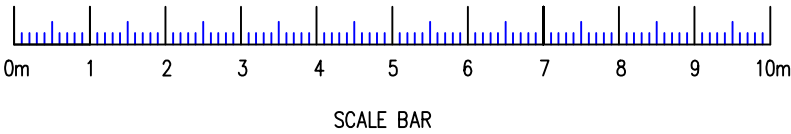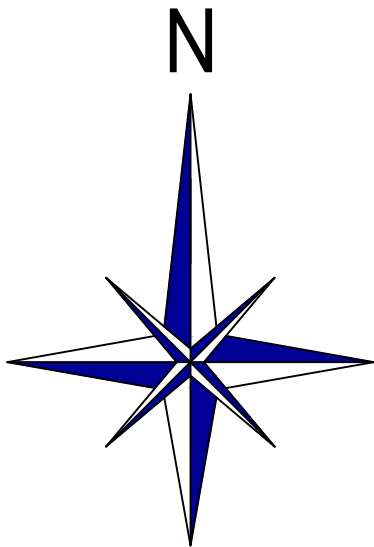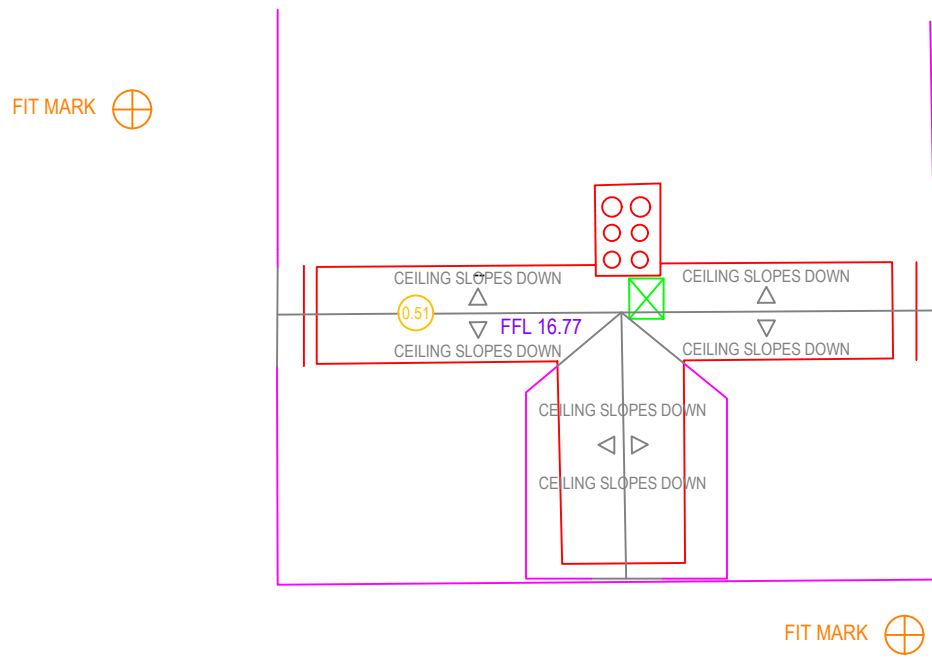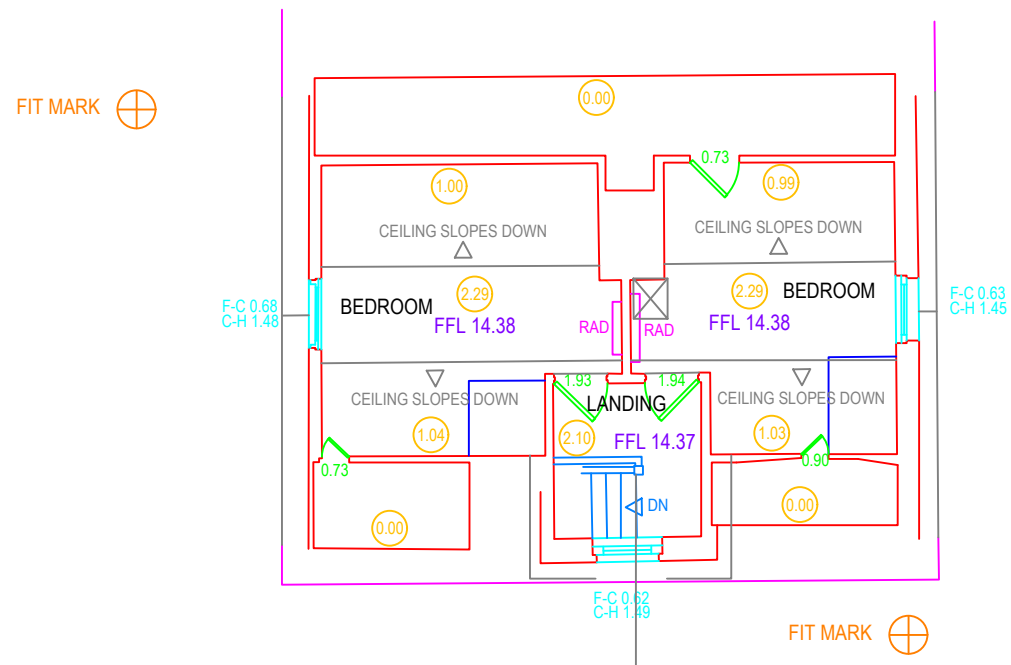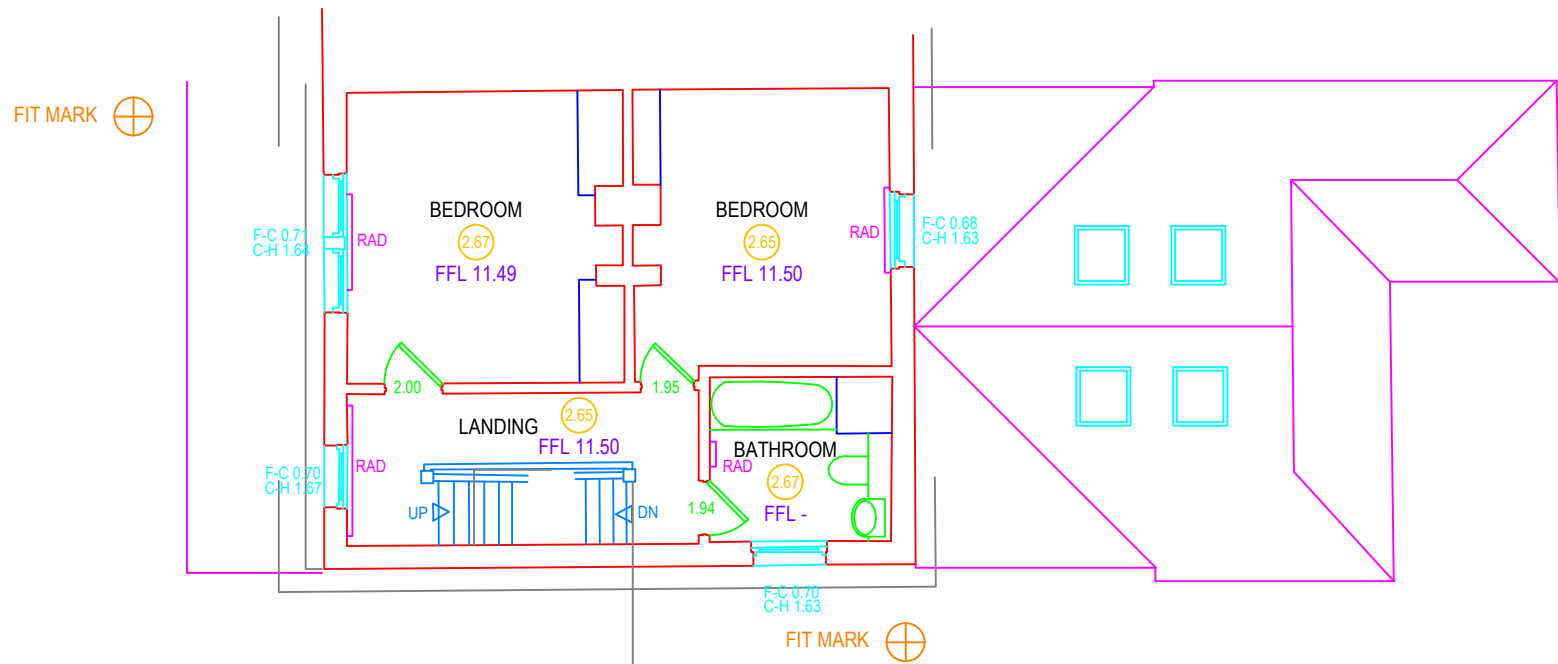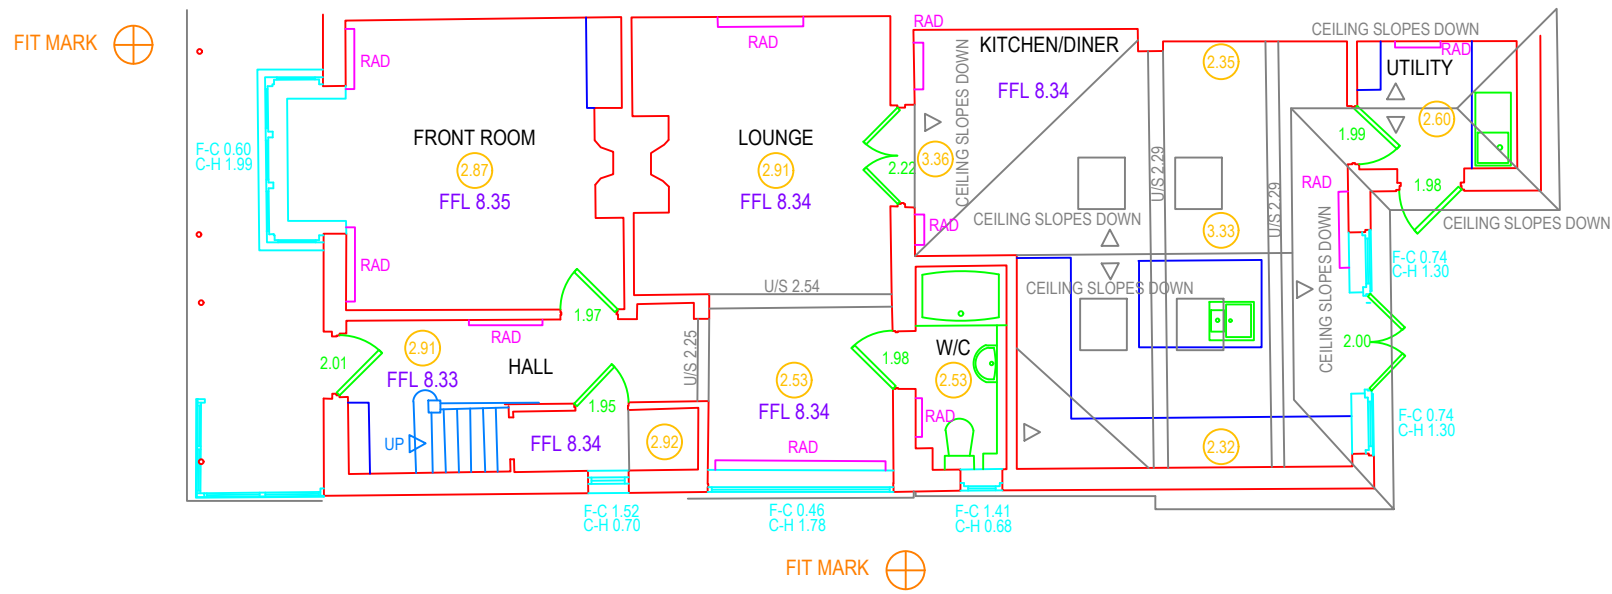

Shaw Colegate

LAND & BUILDING SURVEYORS

WOODLANDS, HONEYCRITCH LANE, FROXFIELD, HANTS, GU32 1BD
Tel : (01730) 827975
Email : mail@shawcolegate.com
Web : www.shawcolegate.com

Title :
18 BEACH ROAD
FLOOR PLANS

Job No. :
08021_PLANS

Original Scale :
1: 100

Sheet Size :
A2

Drawing No. :
B.21120/2

Surveyed By :
P JW

Drawn By :
P JW

Date :
SEPT 2021

Date :
OCT 2021

Client:
SARAH VINNICOMBE