


Roof Plan

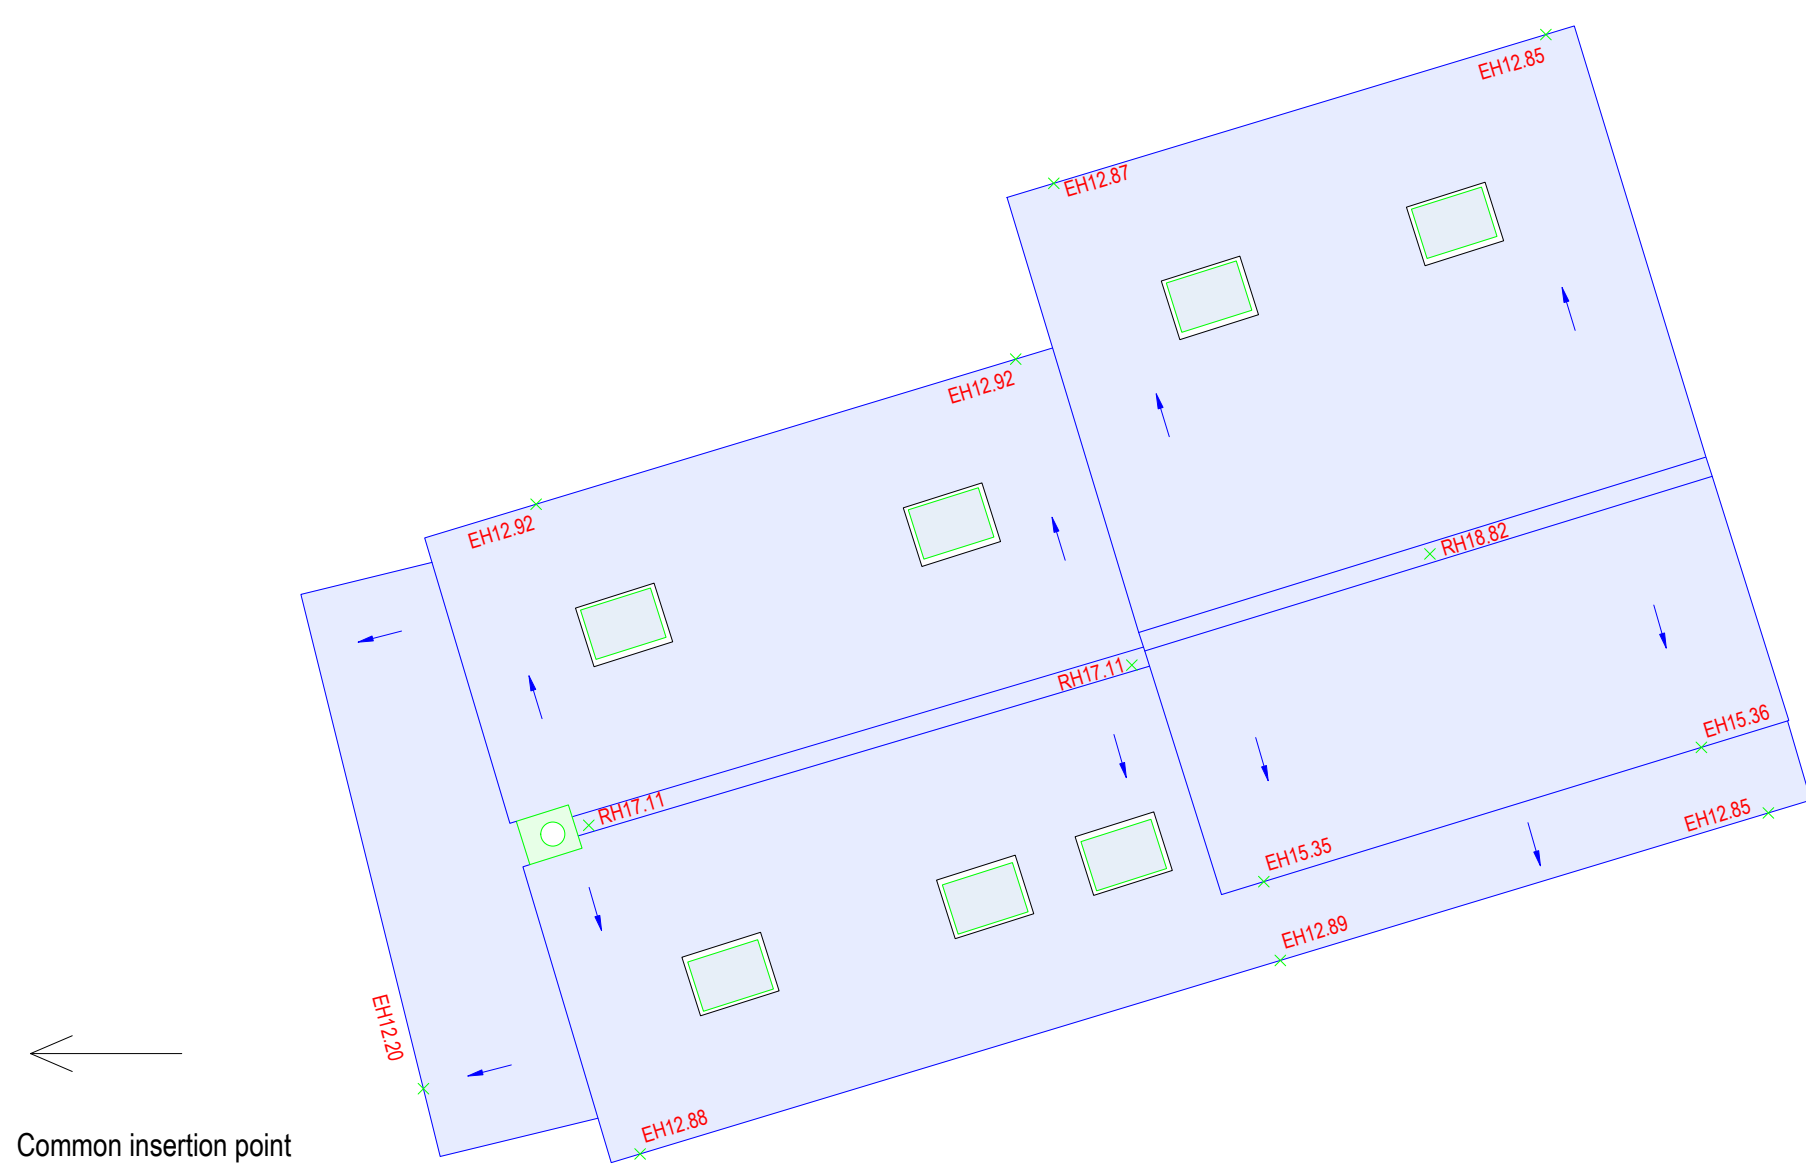

Atic Plan




First Floor




Ground Floor



Scale Bar

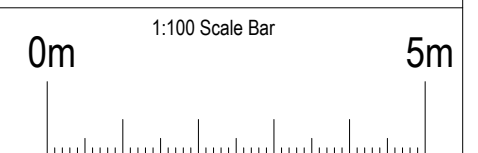

Abbreviations

 	Floor level to GPS datum
FCH 0.00	Floor to false ceiling height
SCH 0.00	Floor to structural ceiling height
F-C 0.00	Floor to cill height
CH 0.00	Cill to head height
DH 0.00	Door Height
Area: 0.00	Room area
 BH 0.00	Beam with floor to underside door
FIP	Fire Floor
	
Skylight window	Fuse box
	Base 0.00
Toilet	
	Top 0.00
Wash basin	Sloping ceiling
	
Sink	Shower cubicle
	
Door	Window

Notes

Hatching


This drawing has transparent hatching added to it. If you are viewing this drawing in AutoCAD and the hatching appears solid please use the command **TRANSPARENTDISPLAY** and set to 1. If you wish to disable the hatching please use the command **FILLMODE** and set to 0 and then **REGEN** the drawing.

Any structural features obscured by suspended ceiling have not been shown

Service covers indicated where visible at time of survey

The grid and datum for this survey is based on the Ordinance Survey grid OSGM15, site centred on control station GPS1 with a scale factor of 1.00

This drawing has been created for use at a scale of 1:100

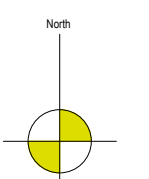

J. Brotherton & Partners
Land Surveyors & Engineers

Tel: 023 9259 1979
Email: enquiries@jpsurveys.co.uk
Web: www.jpsurveys.co.uk

Client	Colin Falla
Drawing Title	Measured Building Survey
Location	1A Woodlands Avenue, Emsworth
Revisions / Status / Notes	

LEVELS BASED ON	OSGM15	Surveyor:-	MB	Assistant:-	MD
GRID BASED ON	OSGM15	Drawn By:-	MB	Checked by:-	JB

SCALE (when printed) 1:100 @ A1	REVISION No.	MEMBERS OF	
------------------------------------	--------------	------------	---

30-03-22

THE SURVEY ASSOCIATION
THE ASSOCIATION
FOR SURVEYORS

chartered
ices

Removal of this block also removes all warranties
All critical dimensions, positions and levels to be checked on site