




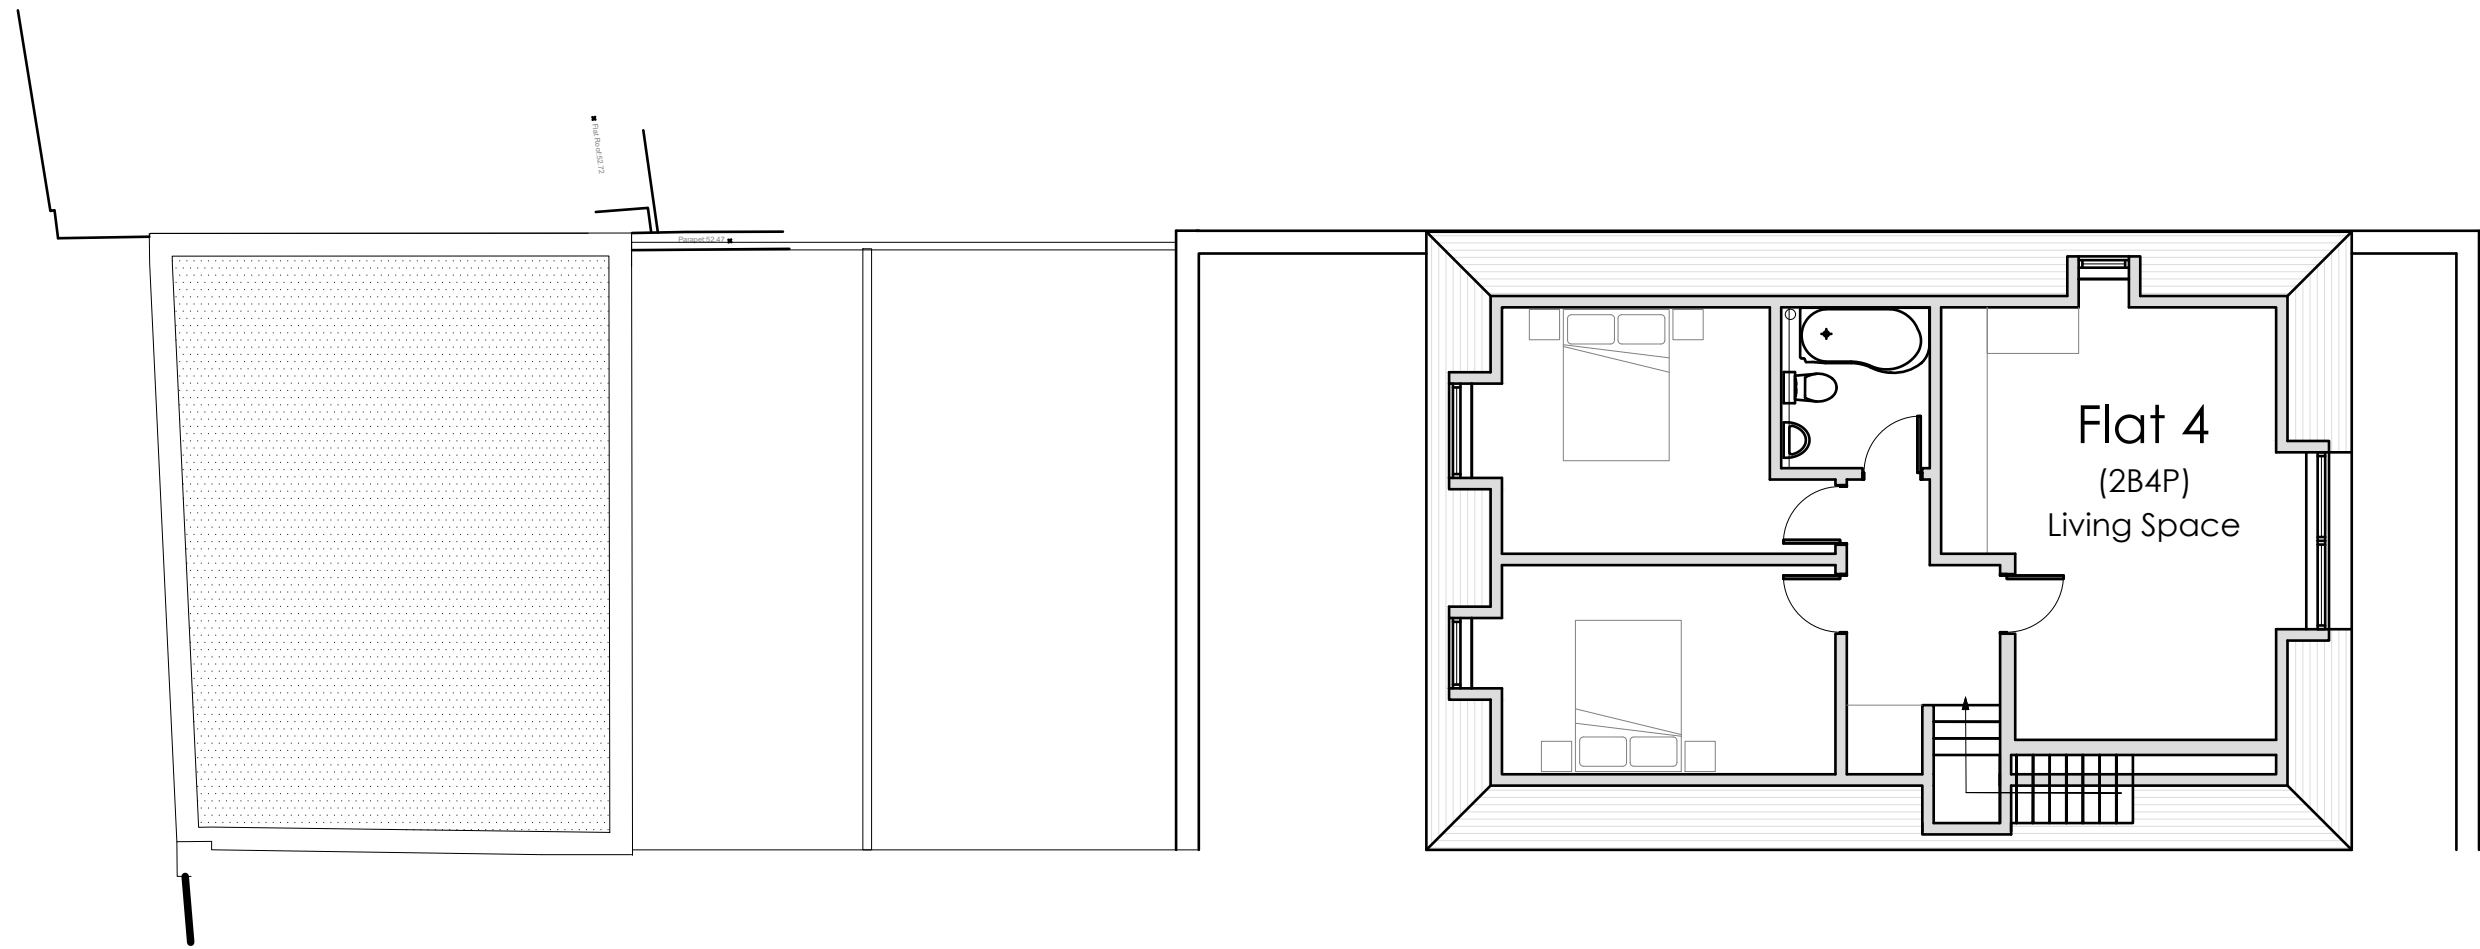

① Proposed Second Floor Plan
Scale 1:100

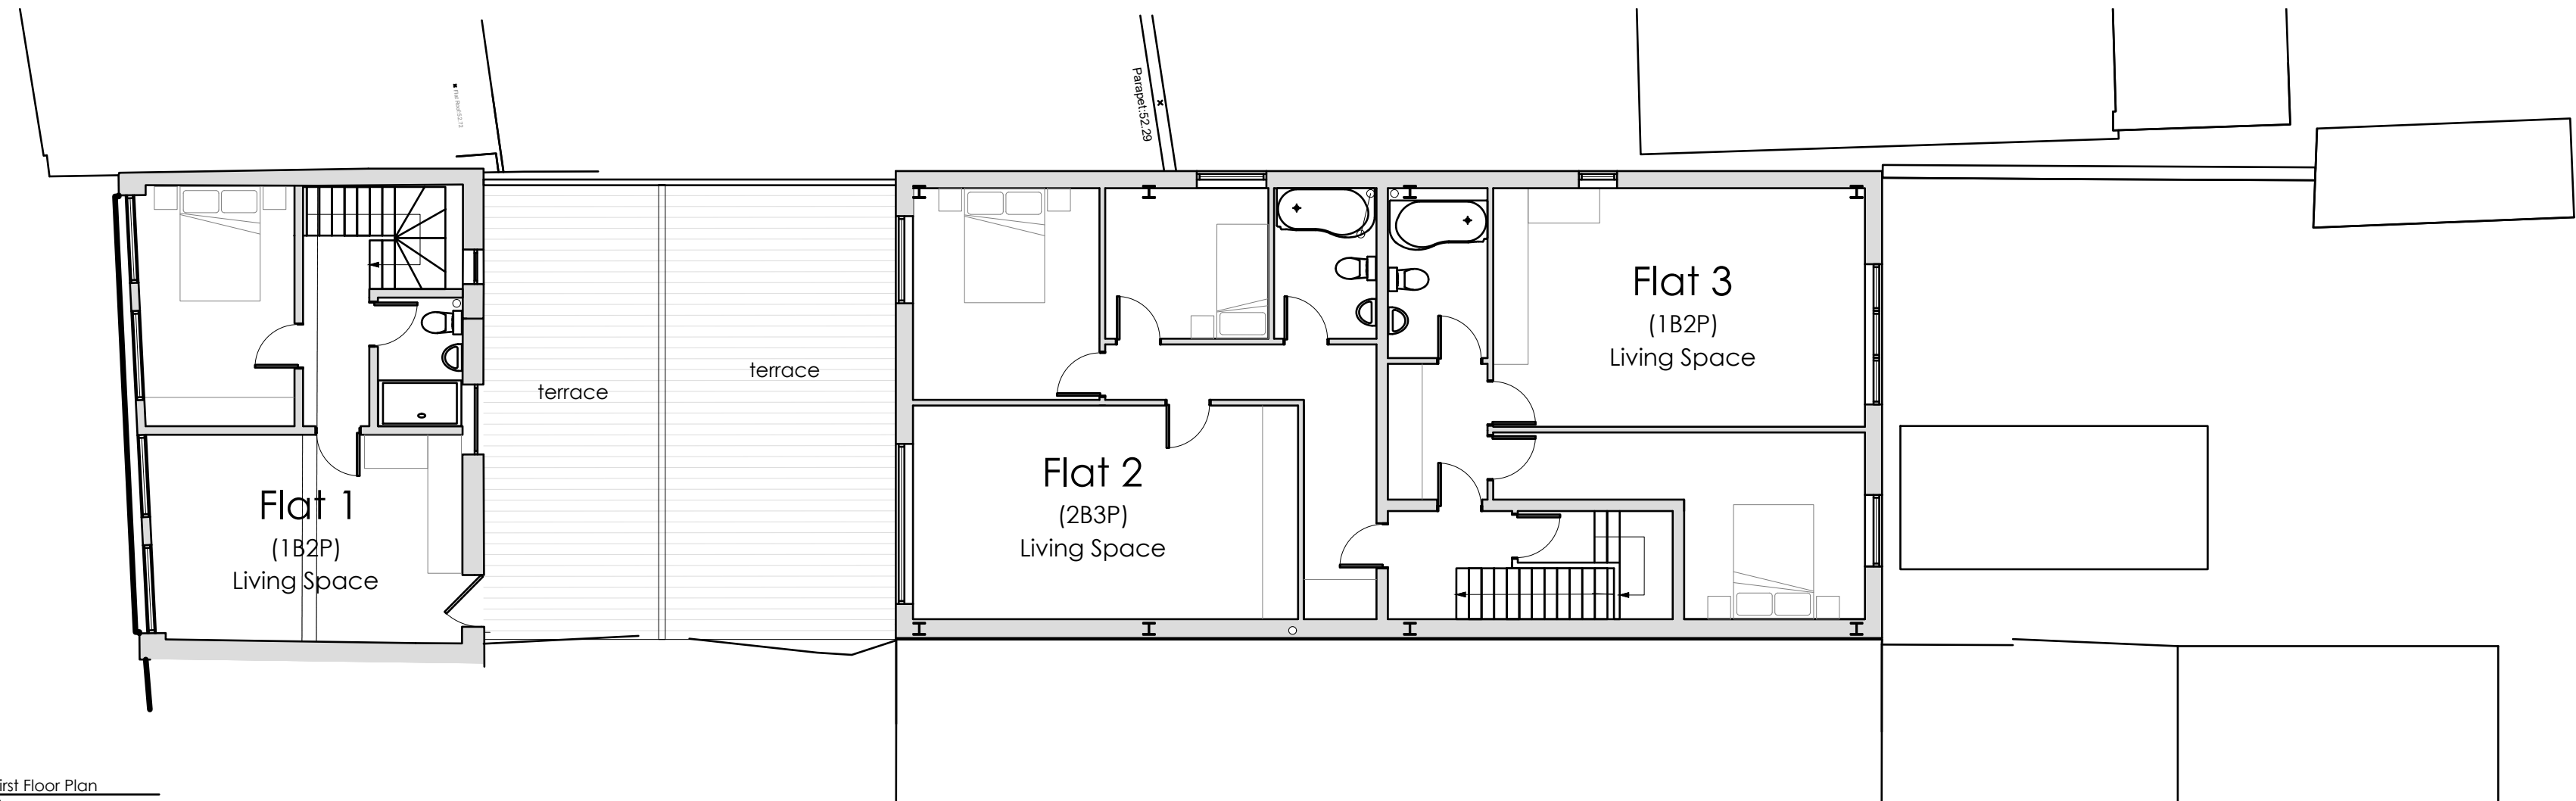

② Proposed First Floor Plan
Scale 1:100

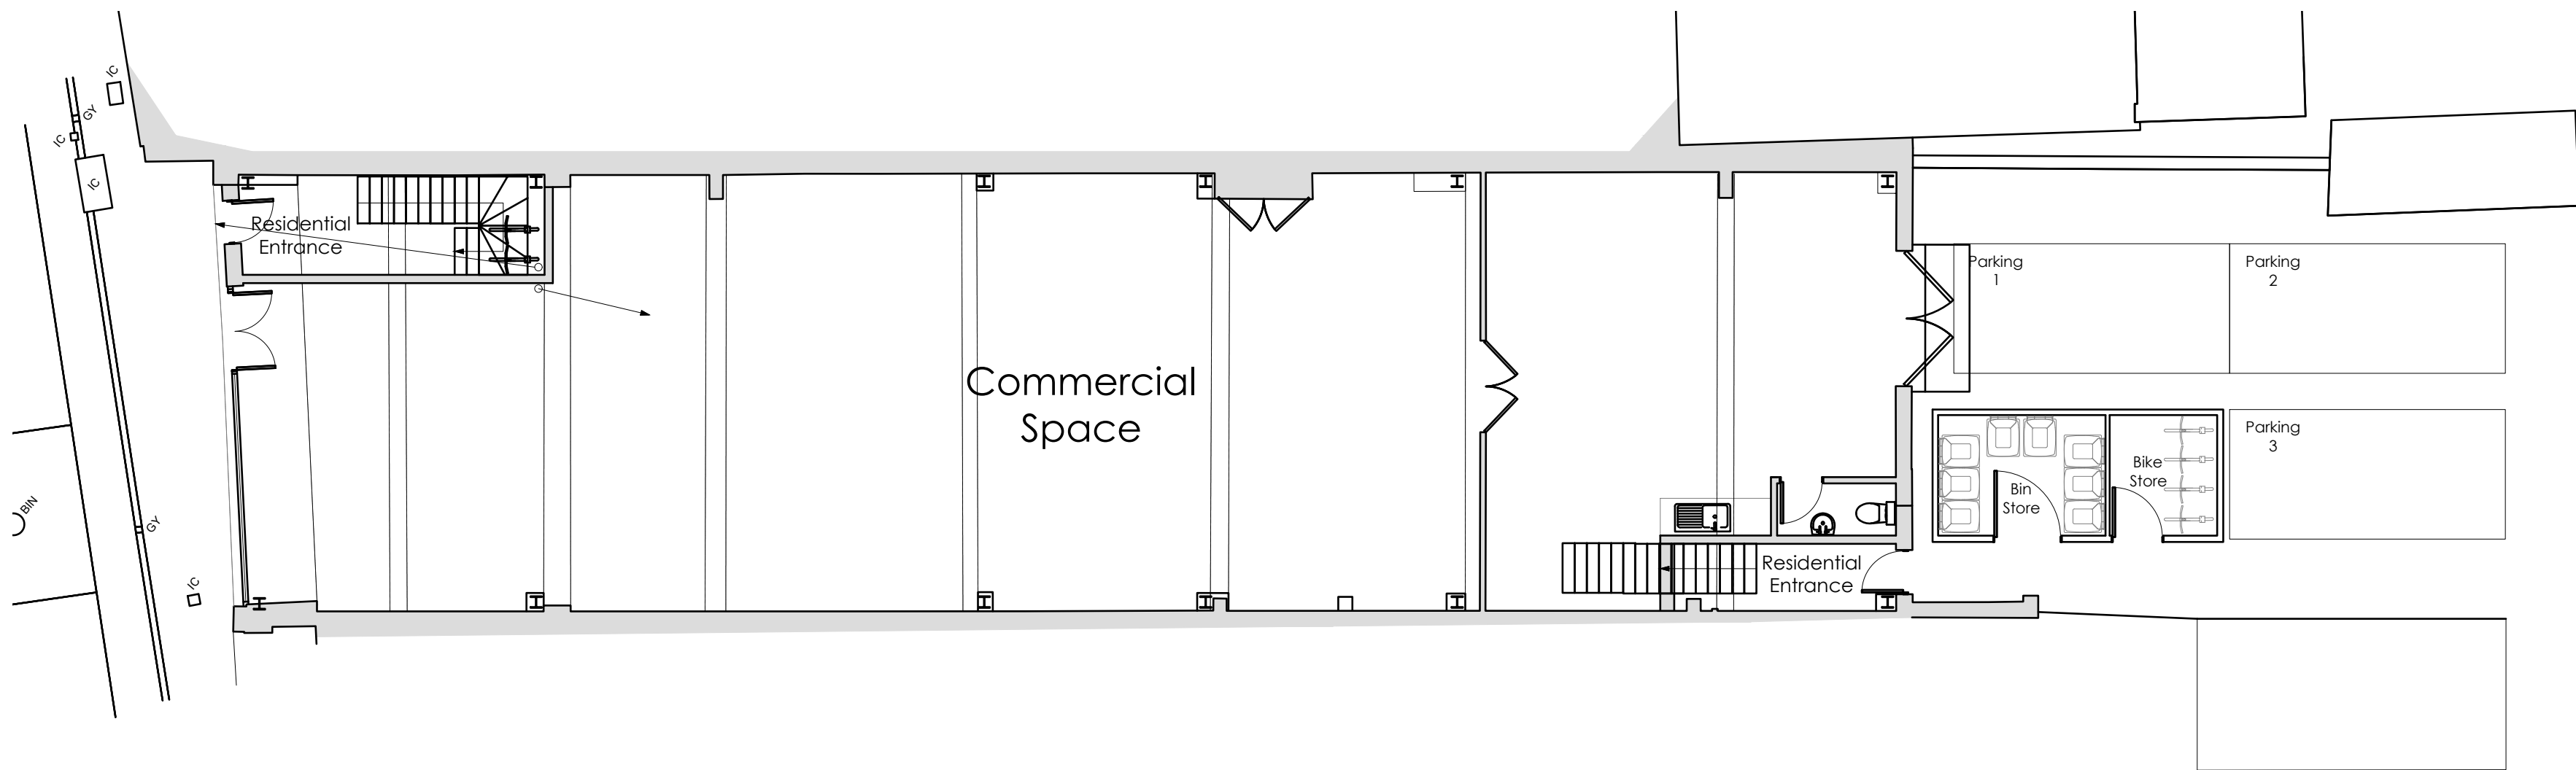

③ Proposed Ground Floor Plan
Scale 1:100