




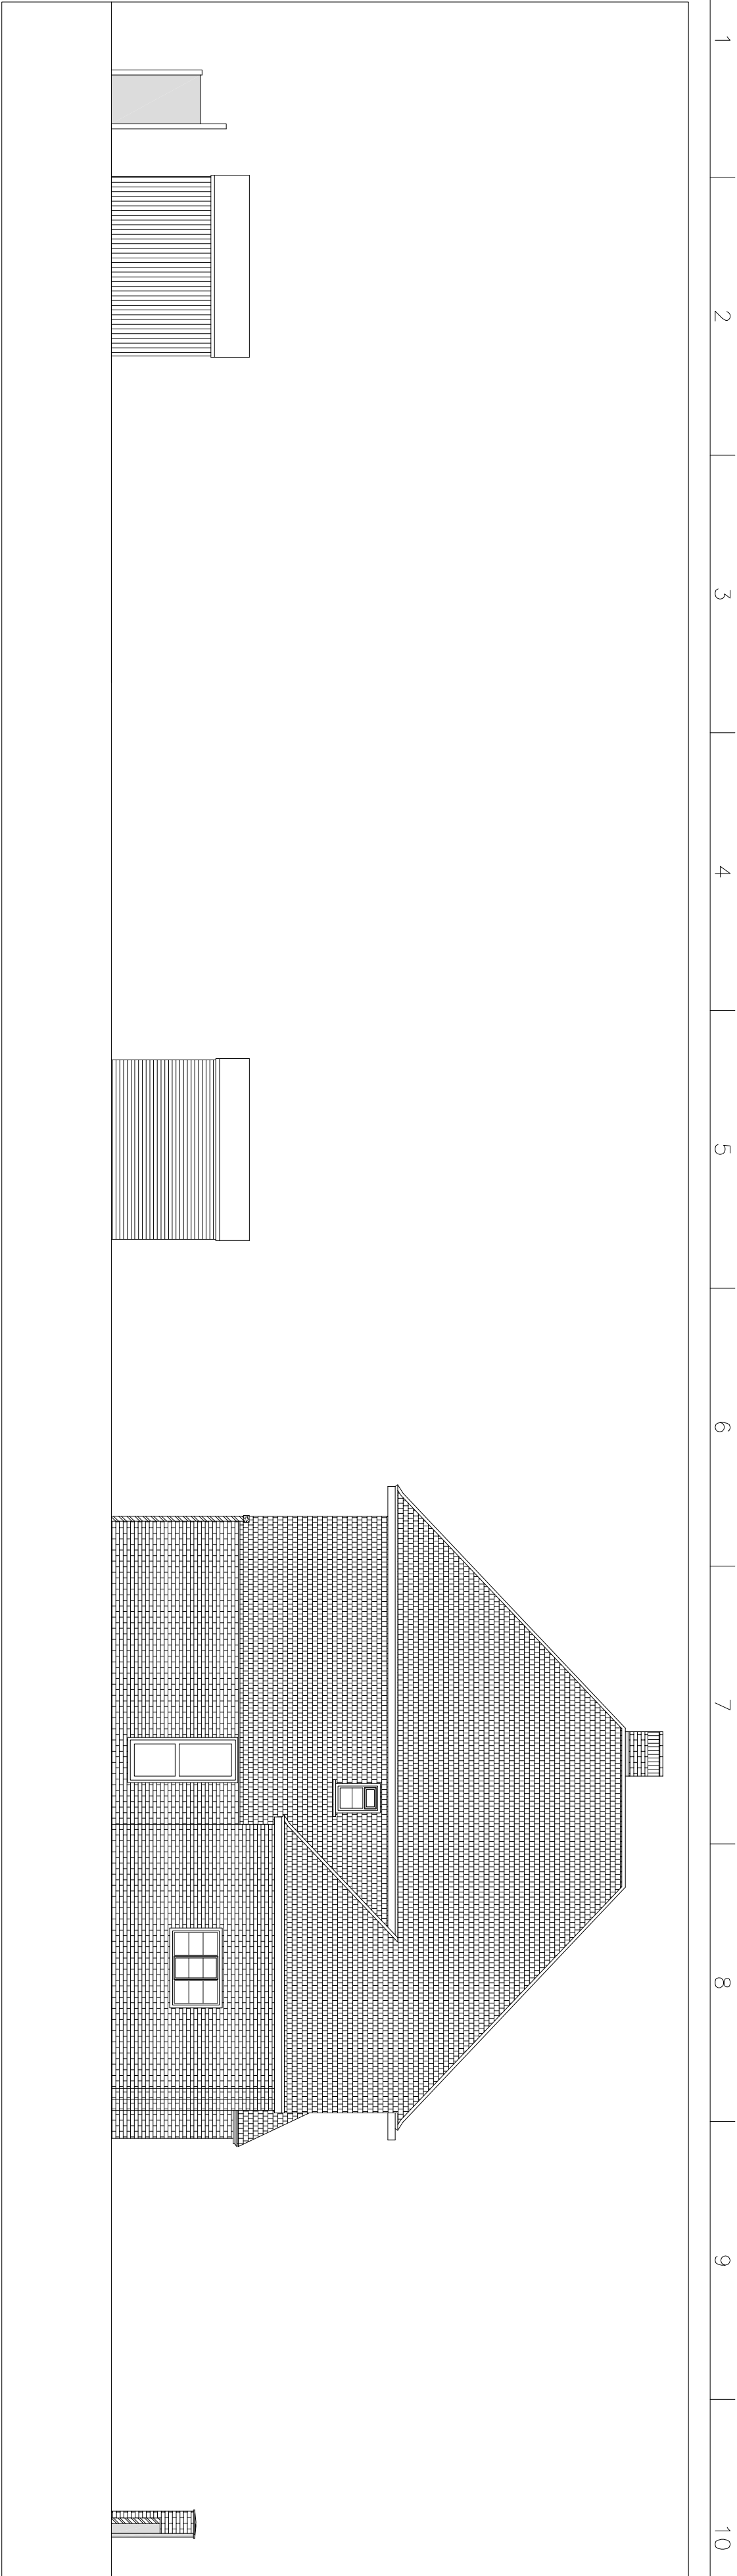

Existing North Elevation - From just inside the Boundary Line

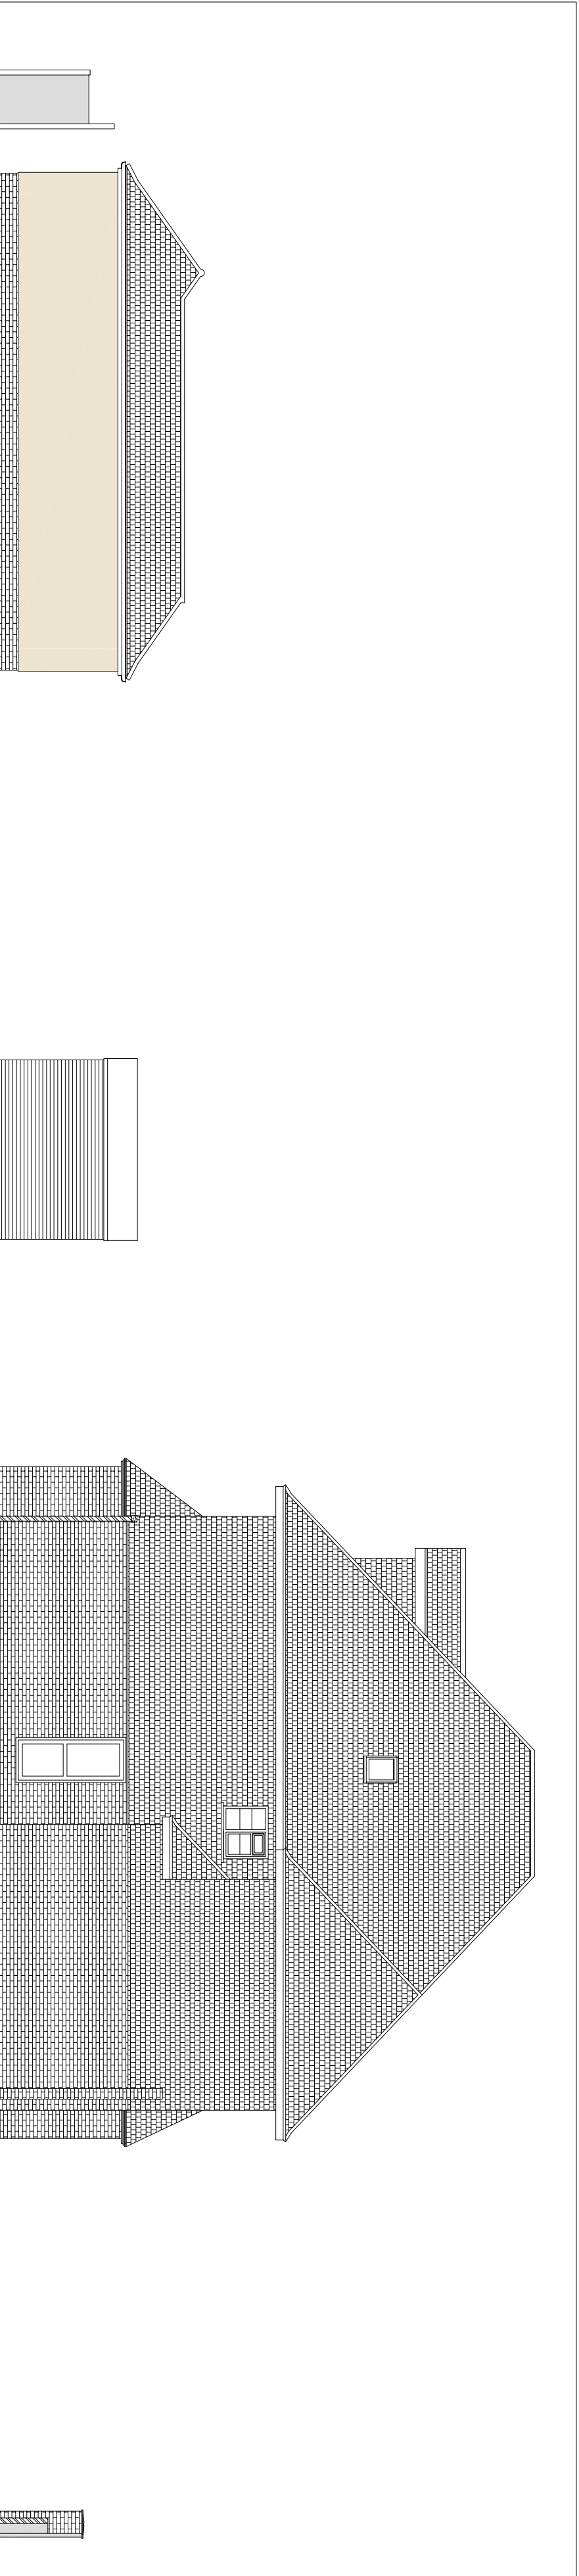

Proposed North Elevation - From just inside the Boundary Line

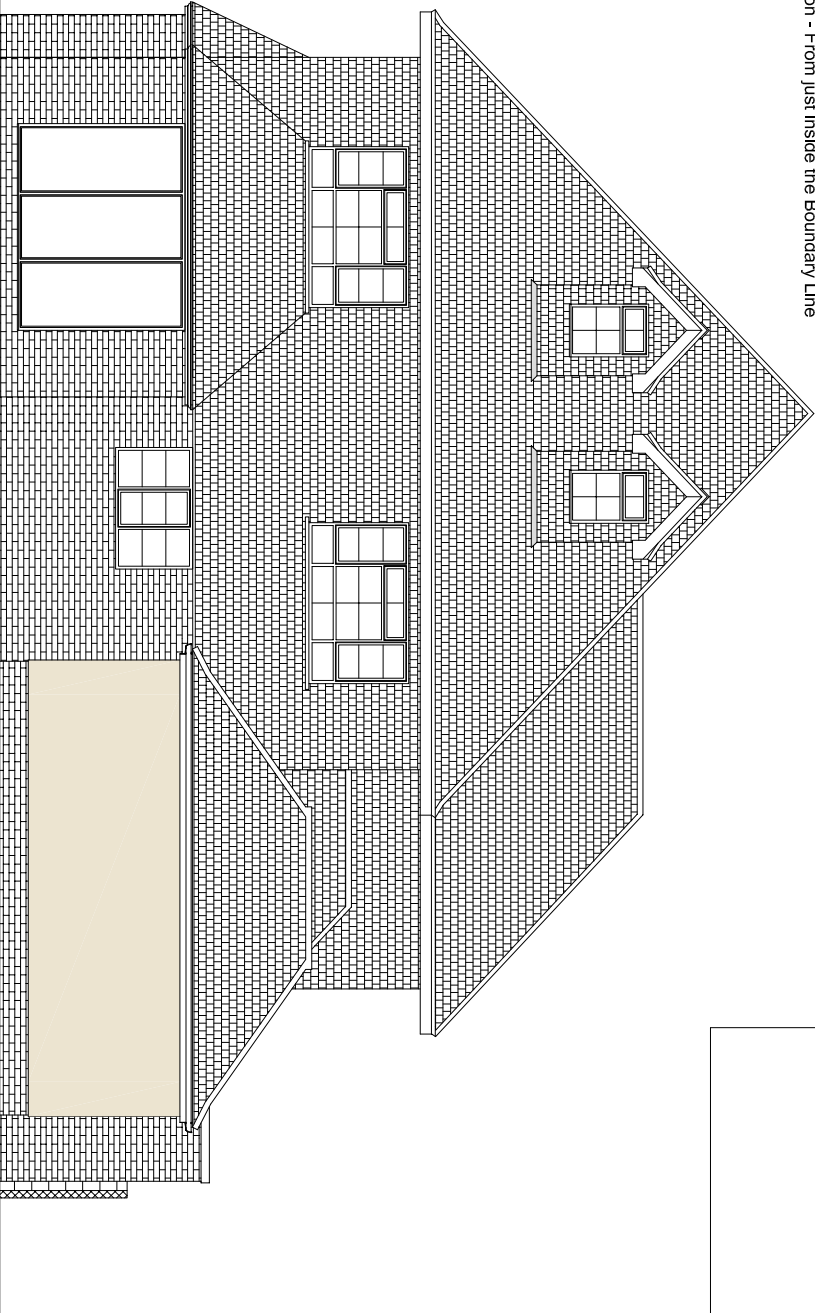

Proposed East Elevation - From just inside the Boundary Line

Drawn: M. SUTTORBERG A	PROJECT: PROPOSED ALTERATIONS AND SUMMER HOUSE AT 12 MENDOLANDS HAVANT, HAMPSHIRE PO9 2NP			Issue: Revision 0001	Drawn: M. SUTTORBERG A
DATE: 14/8/2022				A	Window removed from the proposed north elevation
SCALE: 1:100 @ A2				ST	Aug. 2022
DRAWN BY: ST					

CHECKED:	CLIENT: Susan Hildway				
----------	-----------------------	--	--	--	--

TITLE: EXISTING AND PROPOSED NORTH ELEVATIONS AND PROPOSED EAST ELEVATION INCLUDING THE SUMMER HOUSE					

SMT BUILDING DESIGN SERVICES LTD					
----------------------------------	--	--	--	--	--

COPYRIGHT: The copyright of this document lies with SMT Building Design Services Ltd. No use or copying of the document or part of the document shall be permitted without prior written consent of SMT Building Design Services Ltd. All other uses are the property or copying of the content documentation and for the user.					
---	--	--	--	--	--

SMT BUILDING DESIGN SERVICES LTD T: 01461 7788 427 899 E: info@buildingdesignservices.co.uk					
---	--	--	--	--	--