


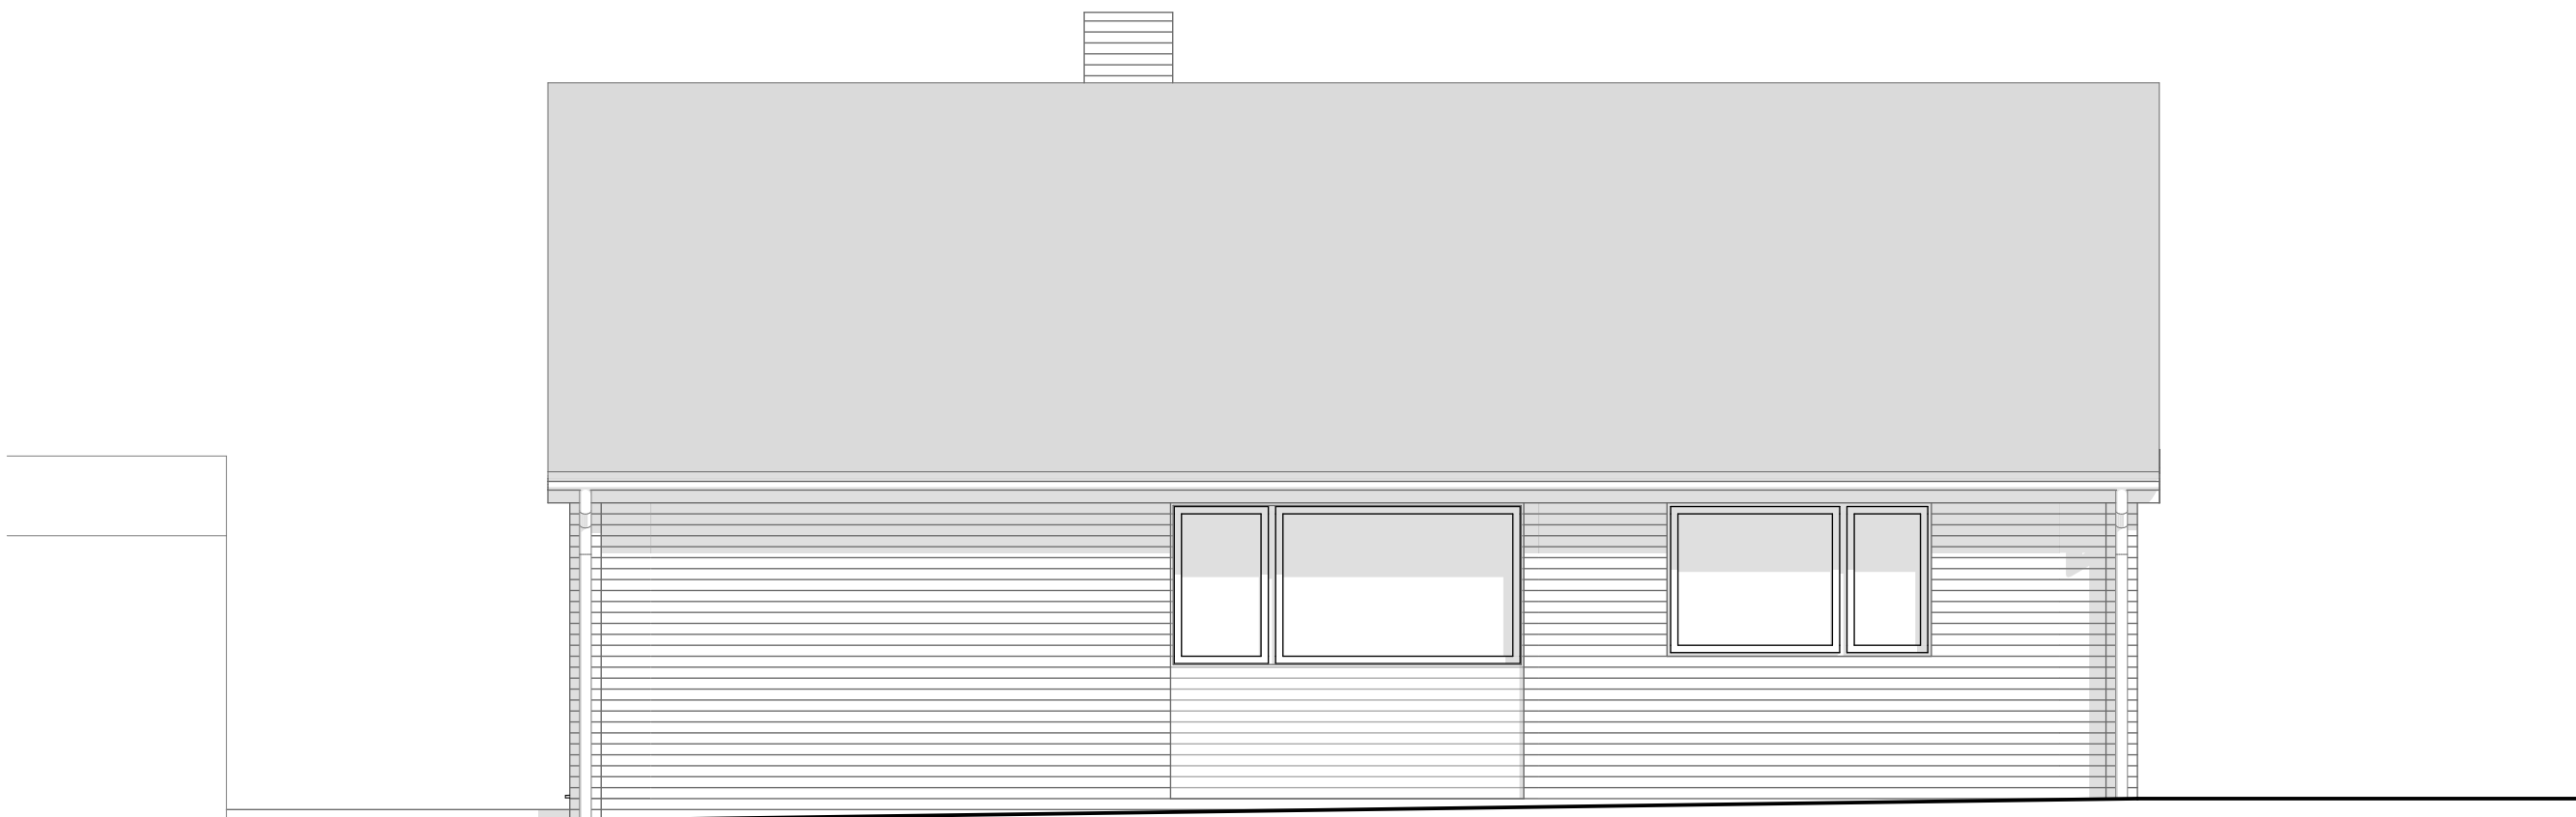


Front Elevation
1:50



Side Elevation
1:50




Existing Rear Elevation
1:50

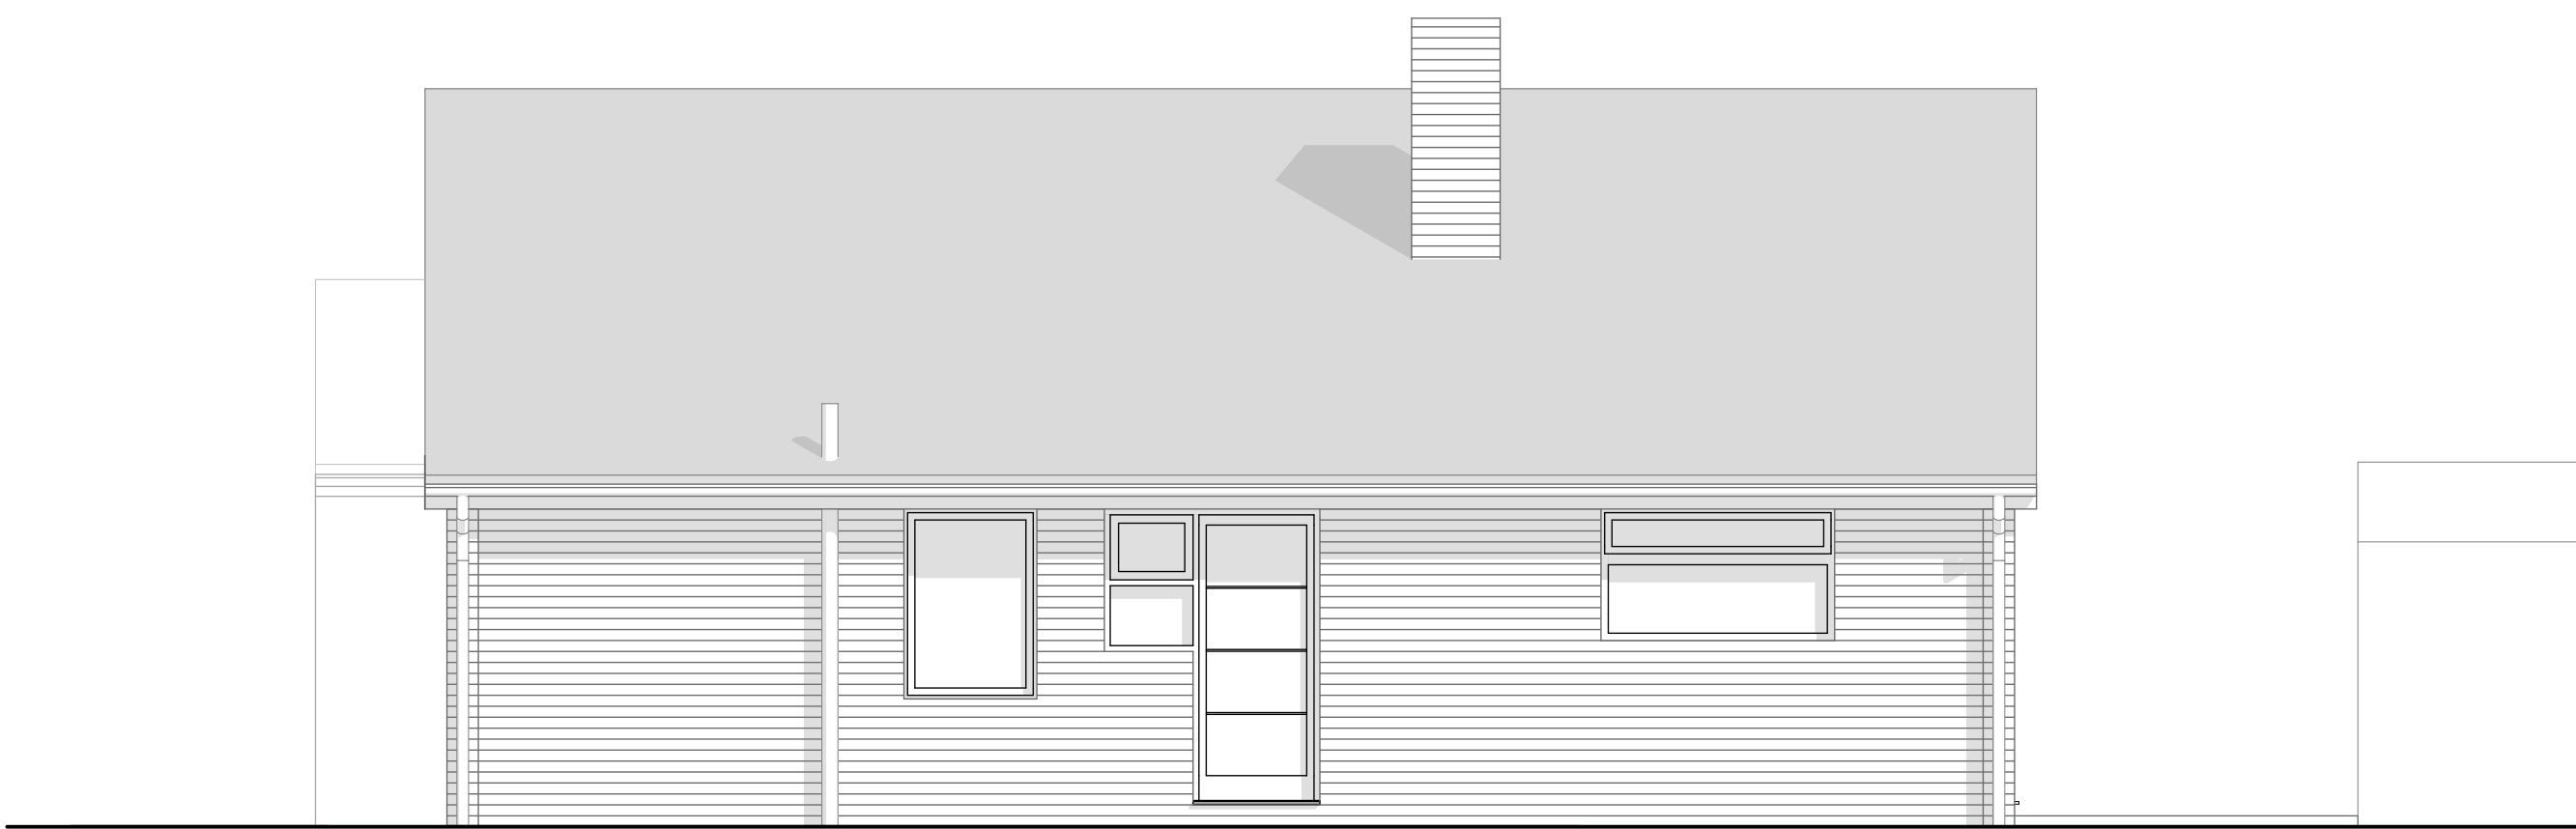

Existing Side Elevation
1:50

Design information is work in progress and subject to detail development & Client approval. Accommodation schedules and figures provided are subject to amendments following coordinated input by others in the design team. Dimensions must be checked on site with any discrepancies reported to the Architect for confirmation prior to any construction. Castings should not be finalised until approval /confirmation by relevant authorities and Client. Any topographical / Ordnance Survey information visible has prepared by a third party, no responsibility will be accepted for accuracy or completeness of the survey.

Rev	Date	Description
-	30.03.22	Planning Issue

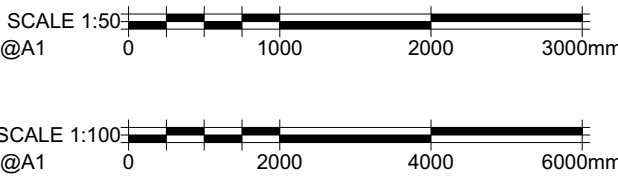

CLIENT
P Groves
PROJECT
5 MAGNOLIA WAY, WATERLOOVILLE
TITLE
Elevations Existing

DRAWN BY
RW
DATE
30.03.22
SCALE @A1
1:100, 1:50

jlrw ARCHITECTURE	jlrw.co.uk
PROJECT 22011	REVISION 102