



Proposed schedule of materials:

- 1 Slater roof tiles to match existing
- 2 UpVC doors & windows to match existing
- 3 Timber cladding
- 4 Roof lights - Velux or similar product

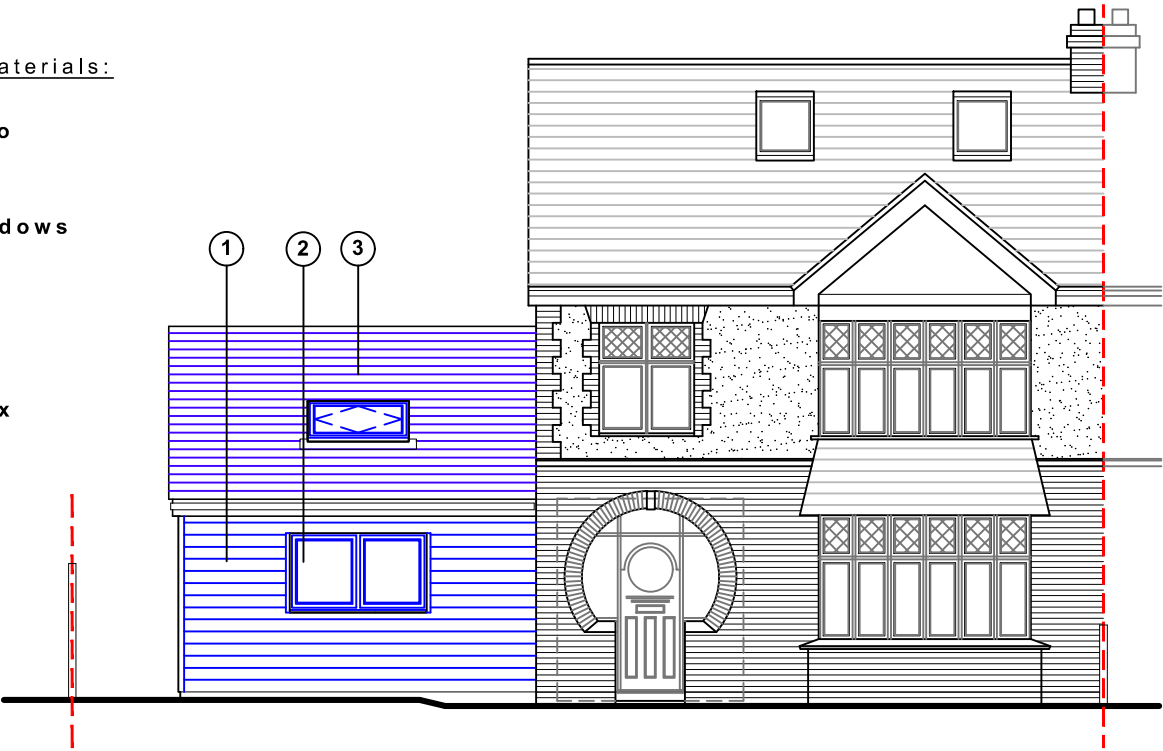


East (side) elevation

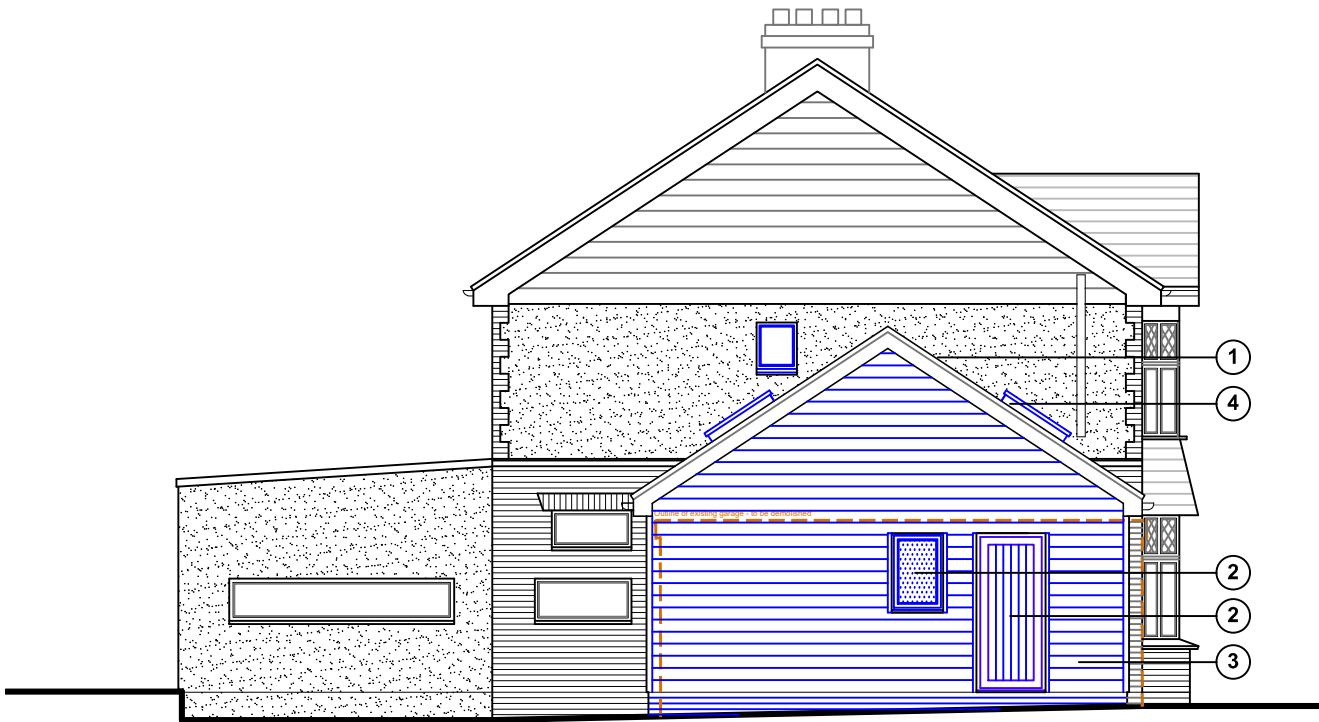

East (side) elevation

- Existing walls
- Proposed walls
- Proposed structure

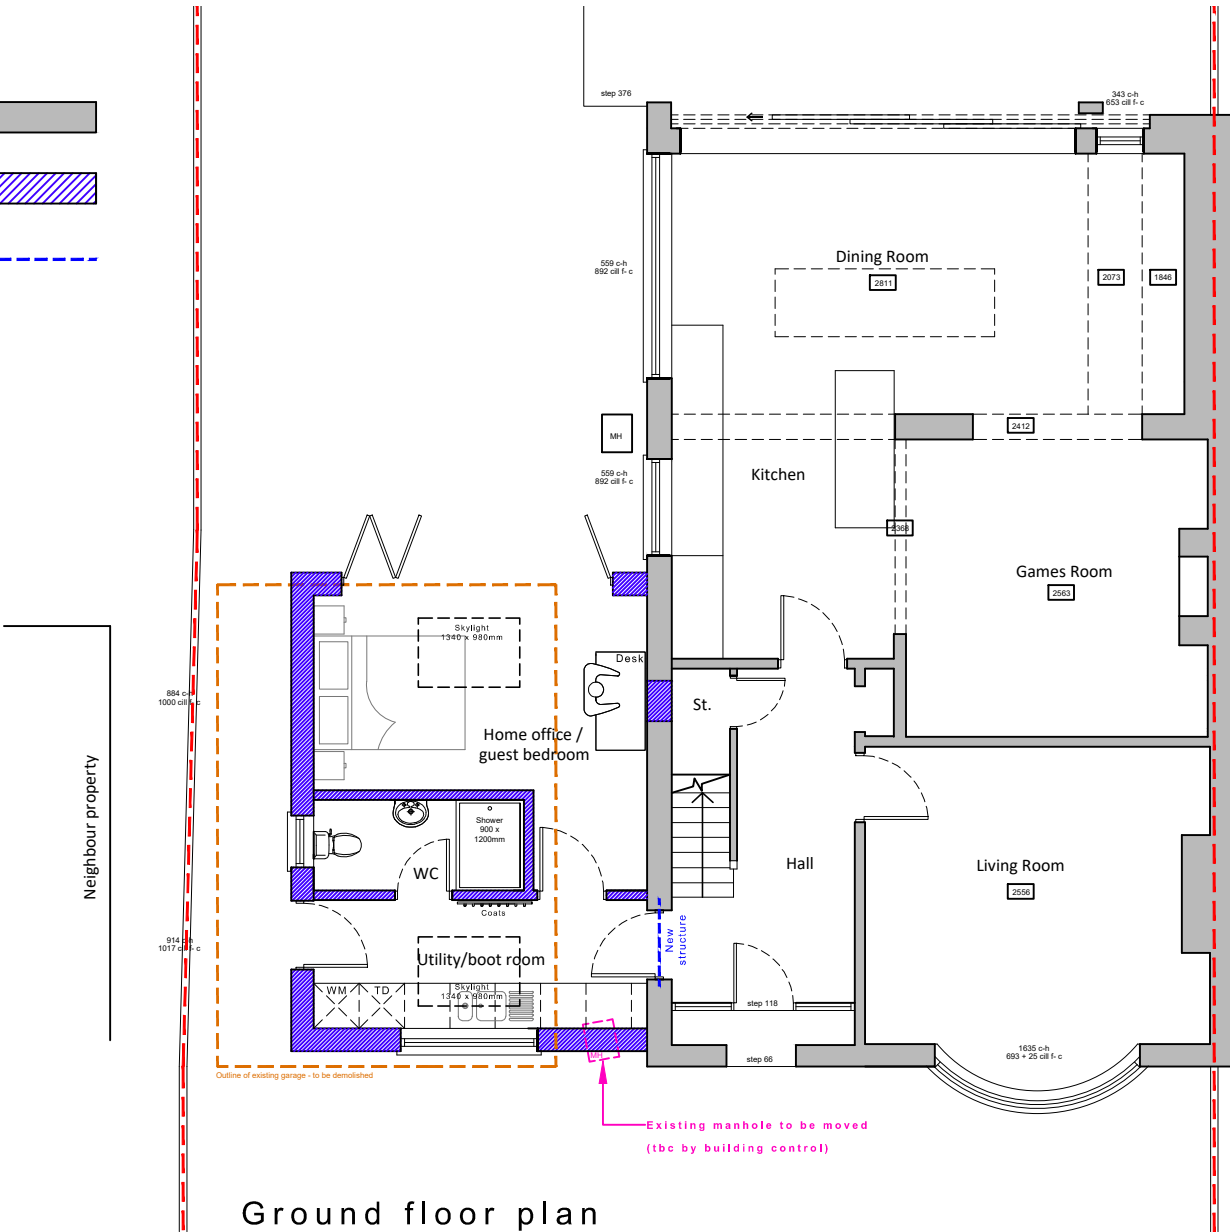

Ground floor plan
(first floor unchanged in new proposal)



South (rear) elevation

Proposed floor plan and elevations scale 1:100



For MR & MRS BUTTERFIELD	Title PROPOSED GROUND FLOOR PLAN ELEVATIONS & LOCATION PLAN	Office Tel: 01243 933732
Project PROPOSED EXTENSION AT 40 HAVANT ROAD, EMSWORTH PO10 7JG	Date MARCH 2022	Email: admin@jb-architecturedesign.com
	Drawn JB	Web: www.jb-architecturedesign.com
	Scale 1:100 @ A3	
	Job Number PL566.22	Revision -02
	Drawing Number -02	Checked C

