

## **Appendix B Existing Site and Proposed Plans**

Studio Charrette will not be responsible for any principal designer duties under CDM 2015.  
No site work is to be carried out until permissions are in place. Site searches to carried out before any works to site.  
All structural elemental/associated calculations to be confirmed and provided by structural engineer.

NOTES:

This drawing is not a working drawing, and is only for the purpose of the following:-

A- Planning Submission

The main contractor is responsible for Informing the lead designer of any discrepancy on, or between, this drawing and any other relevant document.

All existing walls, foundations and lintels or other structural items are to be confirmed load bearing and adequate for increased loading where relevant prior to work commencing.

Any existing walls to be removed are to be confirmed non - loadbearing prior to removal.

Boundaries, angles, and dimensions are to be checked by the main contractor prior to work commencing.


Written dimisions only to be used from this drawing. If in doubt consult the lead designer for clarification.

Site Boundary: 195 m²


Gross Internal Area: 125 m²



1 Location Plan  
1 : 1250

 

VISUAL SCALE 1:1250 @ A3

 

SC

STUDIO  
CHARRETTE

A: The Clubhouse, 50 Grosvenor Hill, London, W1K 3GT  
W: [www.studiocharrette.co.uk](http://www.studiocharrette.co.uk)

Client

Jeremy Hack

Project Title

77 Sea Front Estate PO11 9JL

Drawing Title

Location Plan A3


|             |                  |
|-------------|------------------|
| Drawing No. | Rev              |
| P1          |                  |
| Scale @ A3  | Date             |
| 1 : 1250    |                  |
| Created By  | Building Control |
| Check By    | Client           |
|             | Architect        |
|             | Information      |

This drawing and the copyright, design rights and all other intellectual property rights in it belong to Studio Charrette. No licence or assignment of any such rights is granted hereunder. This drawing is not to be copied or divulged to a third party without written permission.



Studio Charrette will not be responsible for any principal designer duties under CDM 2015.  
No site work is to be carried out until permissions are in place. Site searches to be carried out before any works to site.  
All structural elemental/associated calculations to be confirmed and provided by structural engineer.

NOTES:  
This drawing is not a working drawing, and is only for the purpose of the following -  
A. Planning Submission  
The main contractor is responsible for informing the lead designer of any discrepancy on, or between, this drawing and any other relevant document.  
All existing walls, foundations and lintels or other structural items are to be confirmed load bearing and adequate for increased loading where relevant prior to work commencing.  
Any existing walls to be removed are to be confirmed non-loadbearing prior to removal.  
Boundaries, angles, and dimensions are to be checked by the main contractor prior to work commencing.  
Written dimensions only to be used from this drawing. If in doubt consult the lead designer for clarification.


2 Proposed Site Plan  
1 : 200

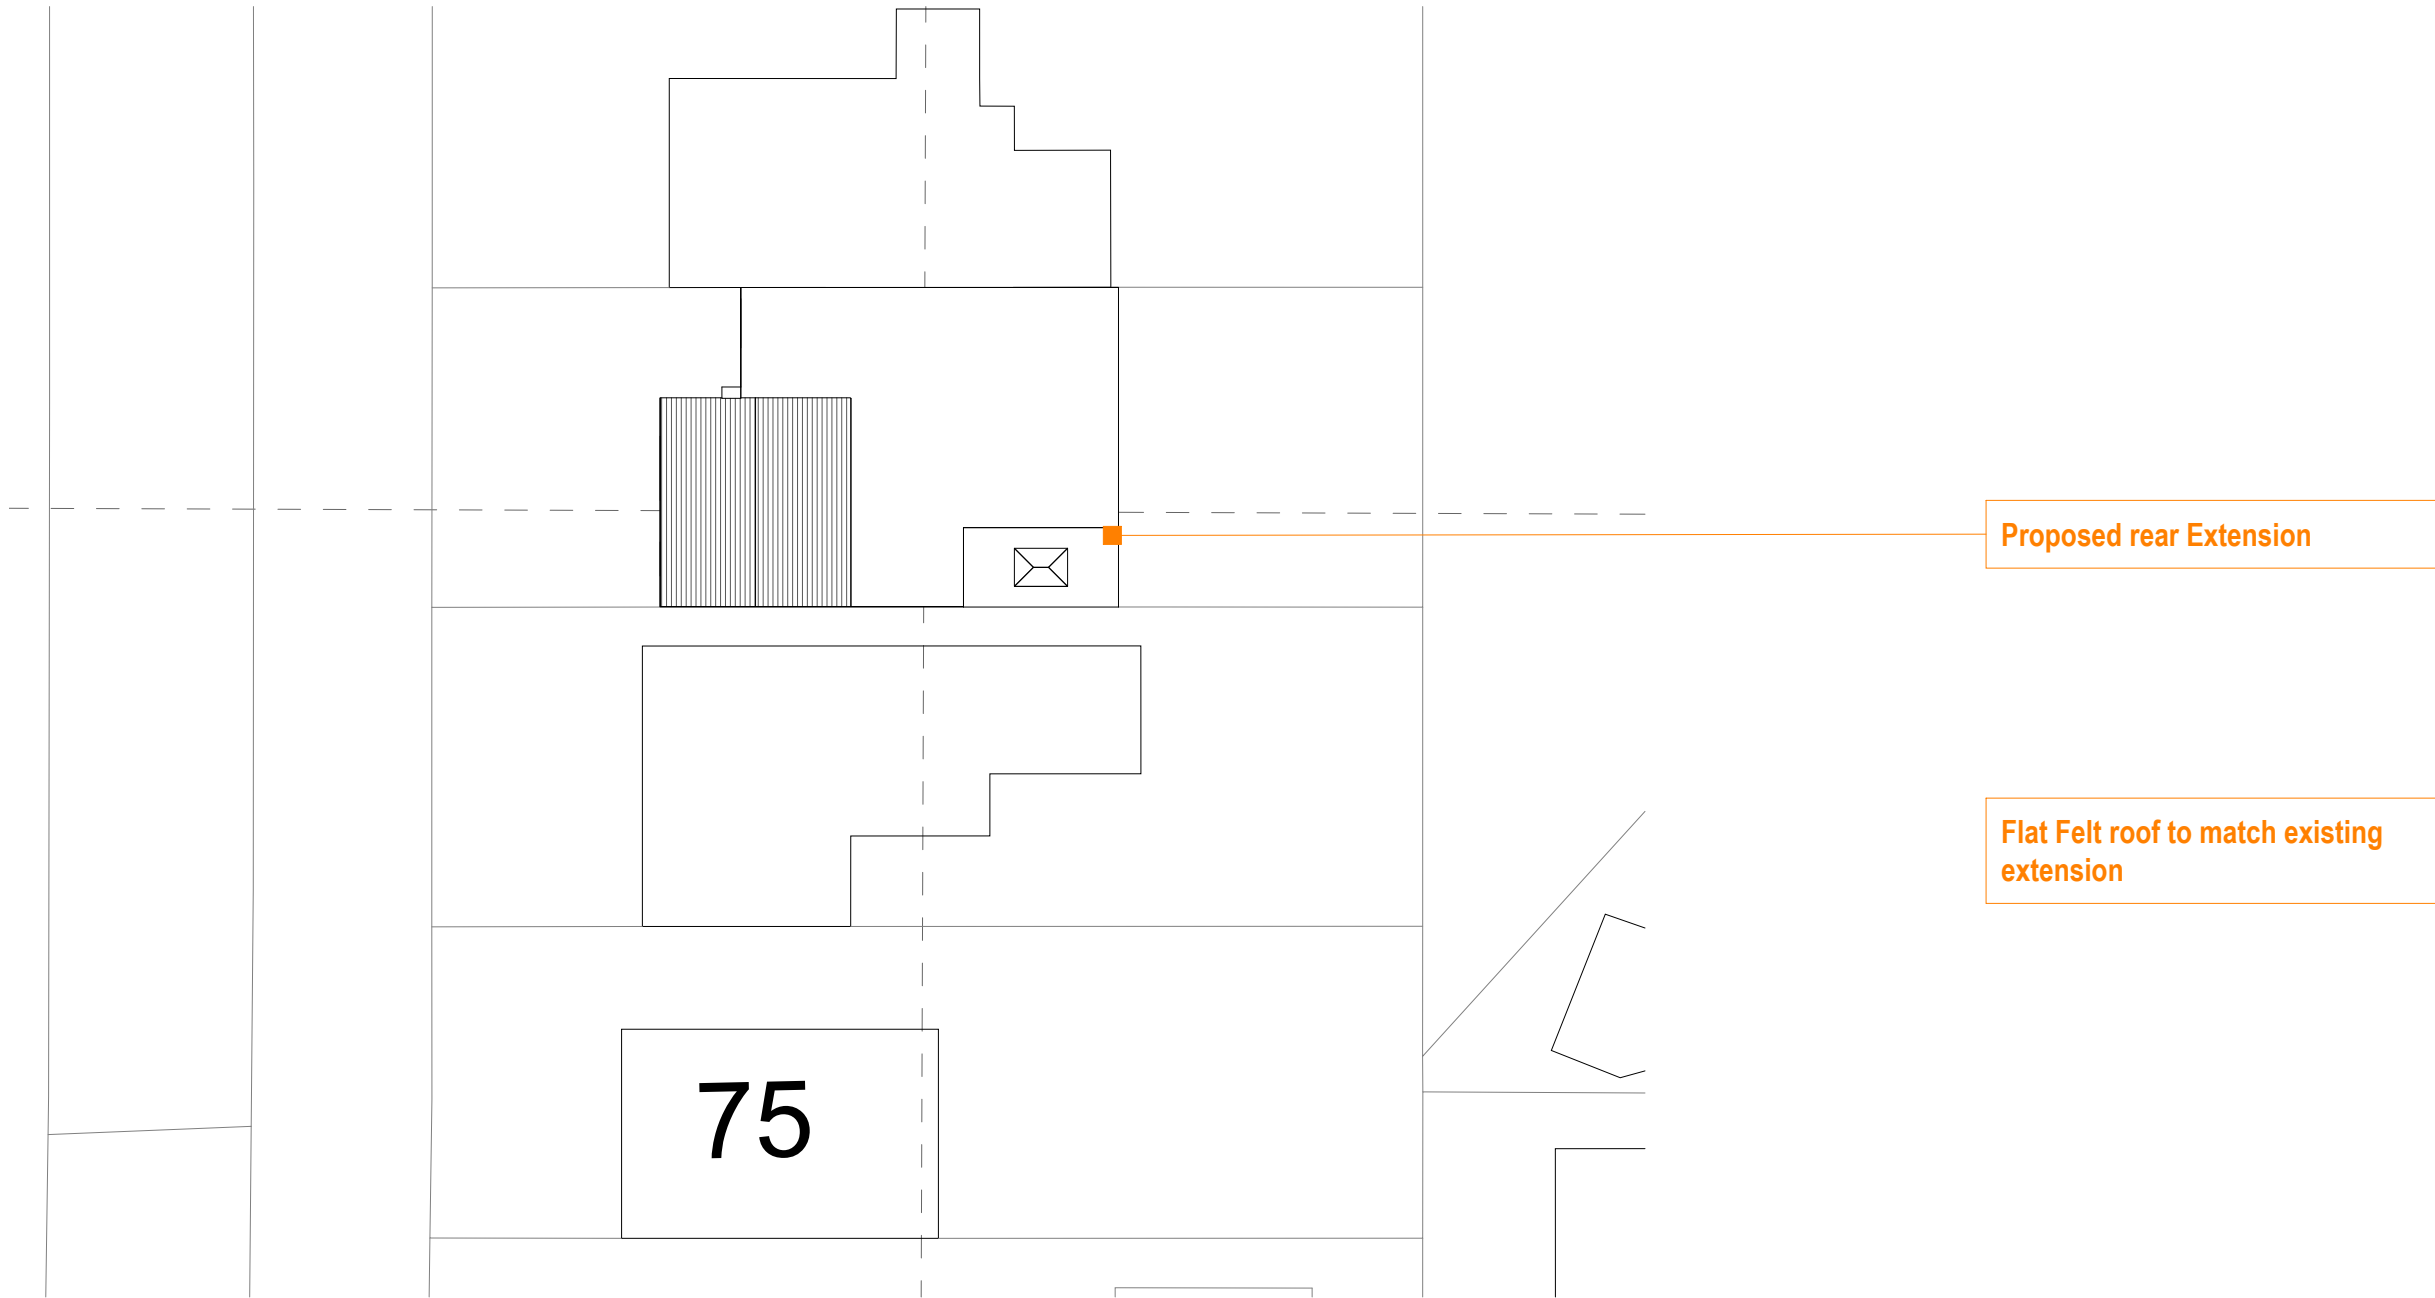

1 Existing Site Plan  
1 : 200

 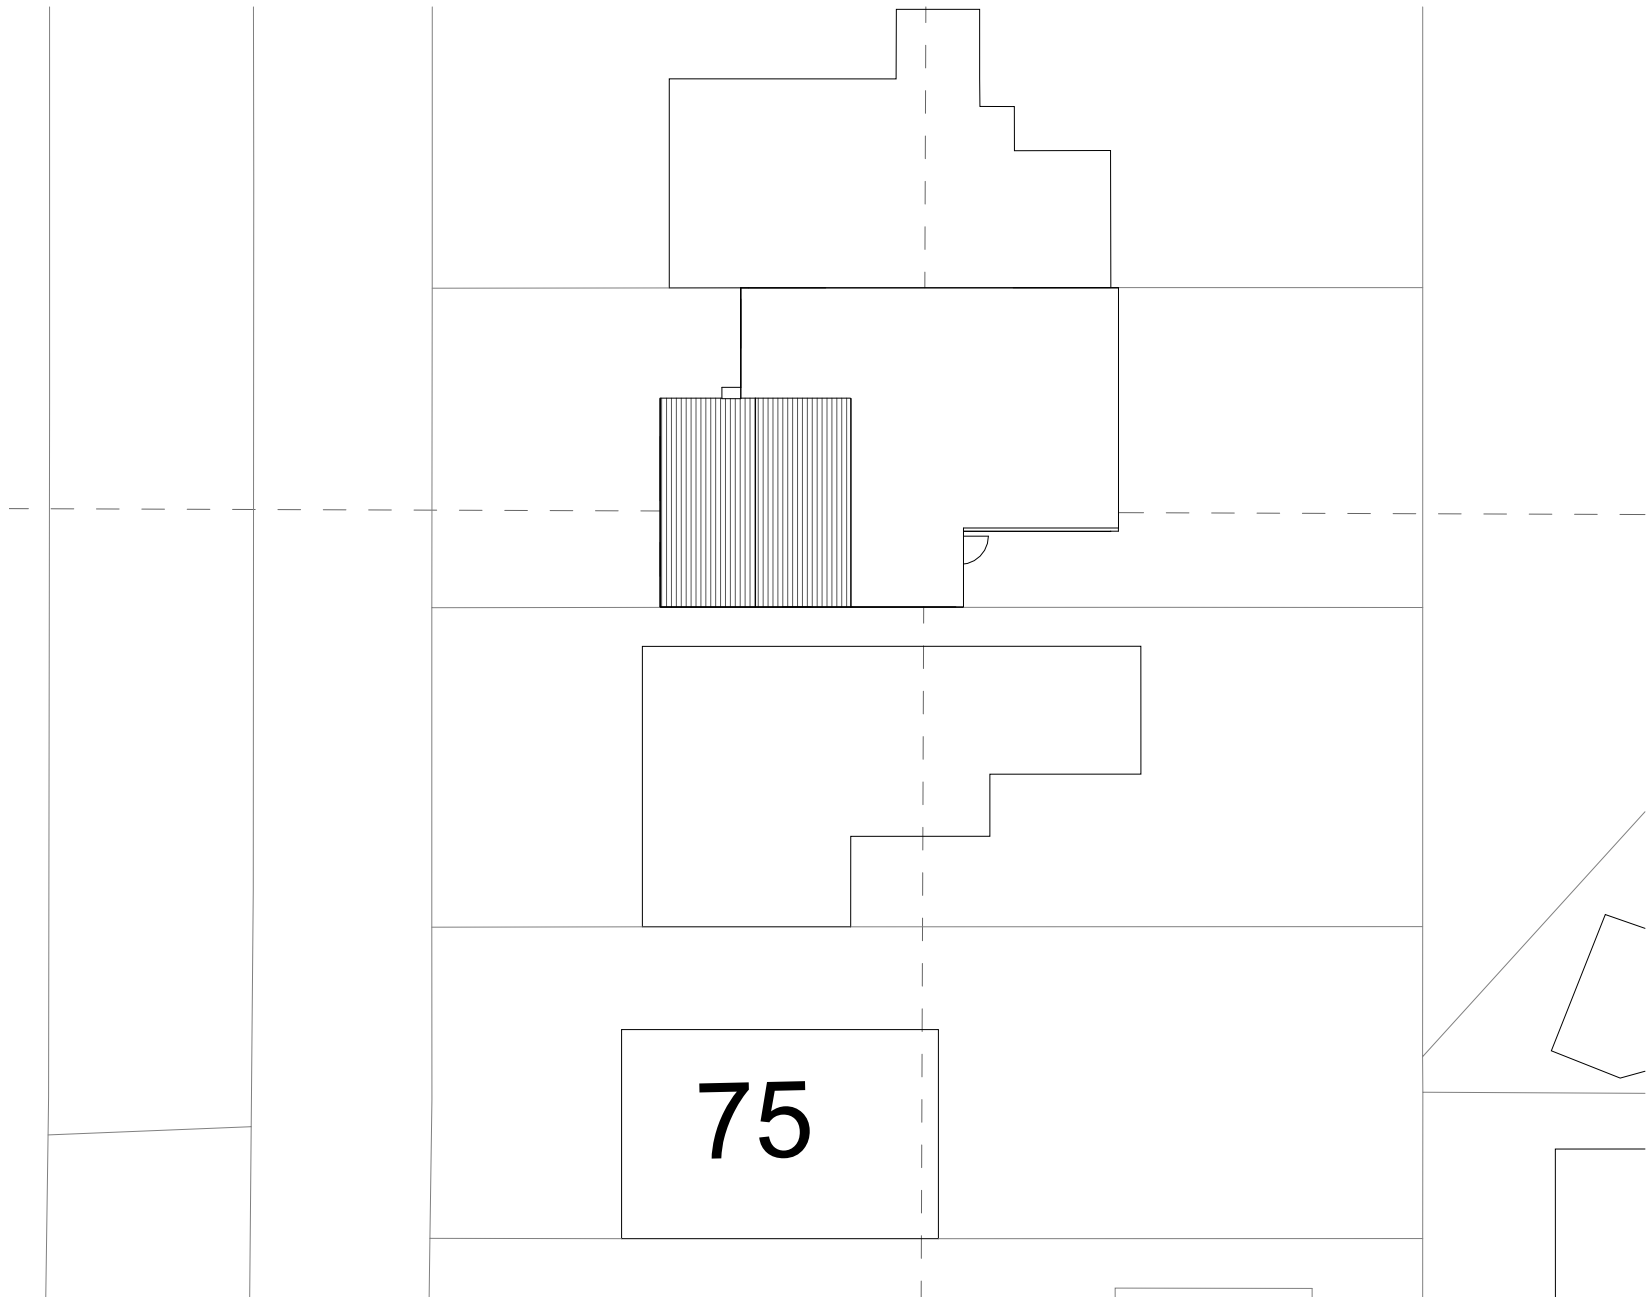

VISUAL SCALE 1:200 @ A2

 


|   |                  |
|---|------------------|
| <div>SCSTUDIO<br/>CHARRETTE</div> <div><small>10 The Old House, 10 Grosvenor Rd, London, W1R 9DT<br/>020 7493 8800   info@studiocharrette.co.uk</small></div> |                  |
| Client<br>Jeremy Hack   |                  |
| Project Title<br>77 Sea Front Estate PO11 5JL   |                  |
| Drawing Title<br>Existing and Proposed Site Plan A2   |                  |
| Drawing No.<br>P22   | Rev              |
| Scale @ A2<br>1 : 200   | Planning         |
| Created By<br>JH   | Building Control |
| Check By<br>JH   | Client           |
|   | Architect        |

This drawing and the copyright design rights and all other intellectual property rights in it belong to Studio Charrette. No licence or assignment of any such rights is granted hereunder. This drawing is not to be copied or changed in whole or in part without the written permission of Studio Charrette.




Studio Charrette will not be responsible for any principal designer duties under CDM 2015.  
No site work is to be carried out until permissions are in place. Site searches to be carried out before any works to site.  
All structural elemental/associated calculations to be confirmed and provided by structural engineer.

2 Proposed Ground Floor  
1 : 50

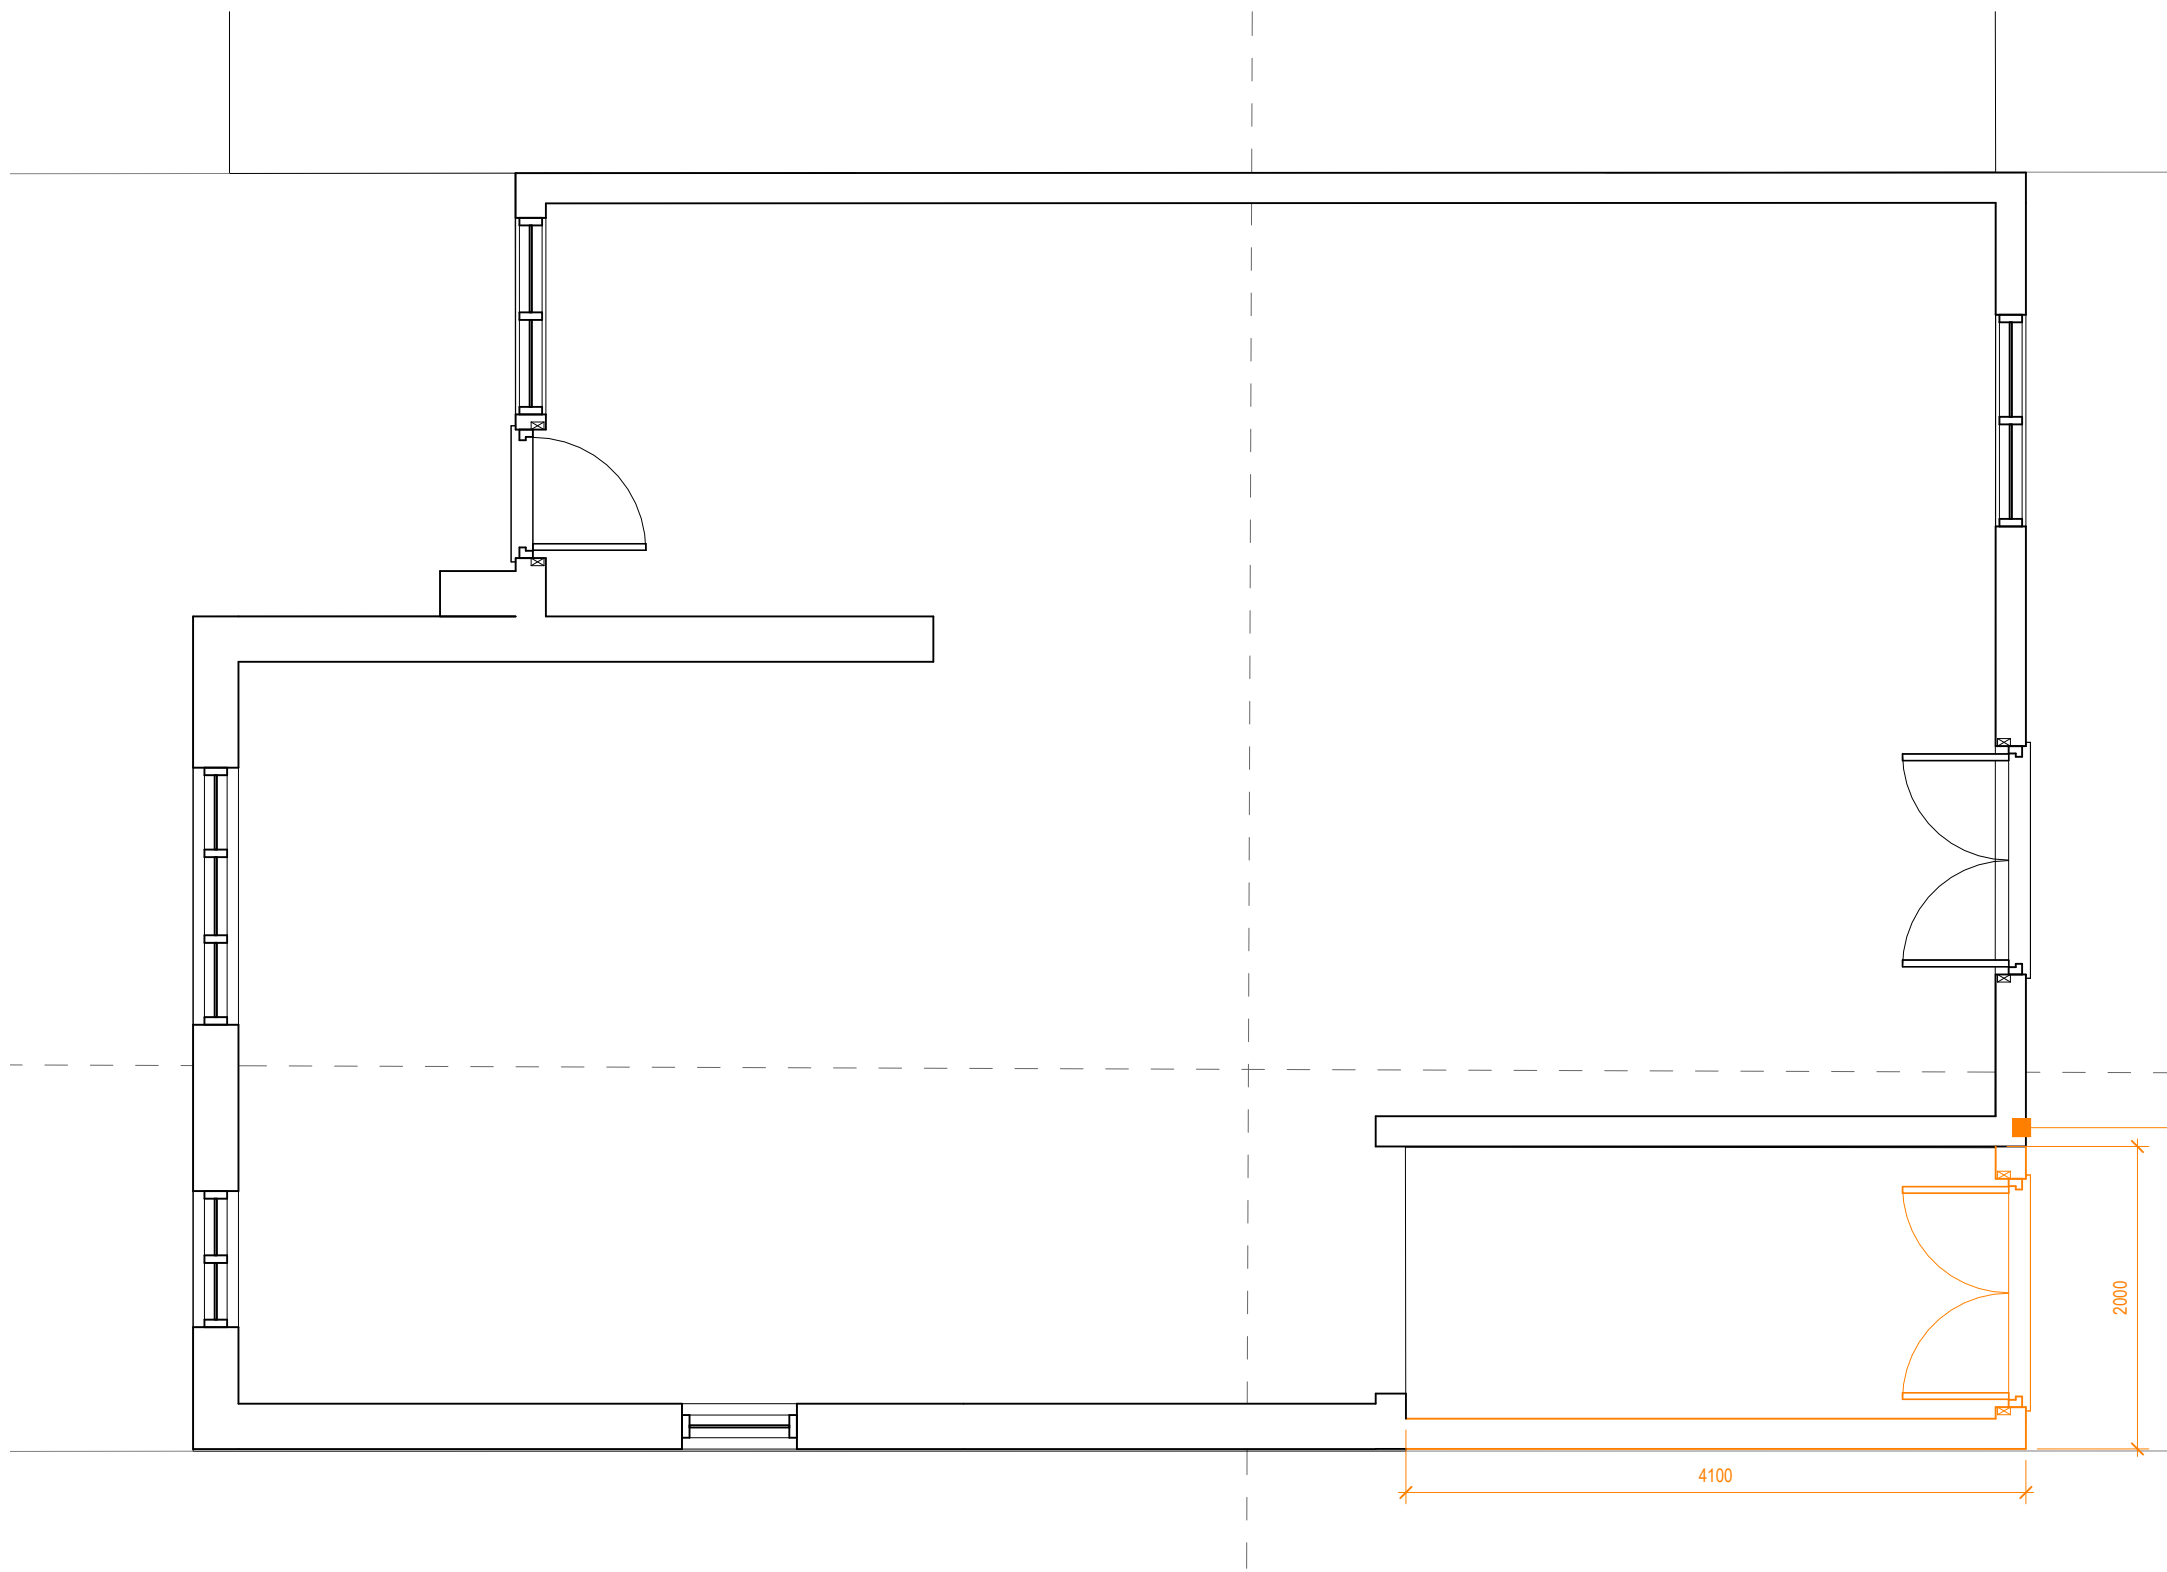

- Proposed Rear extension
- French door to match existing
- Tyrolean render on exterior to match existing

1 Existing Ground Floor  
1 : 50

 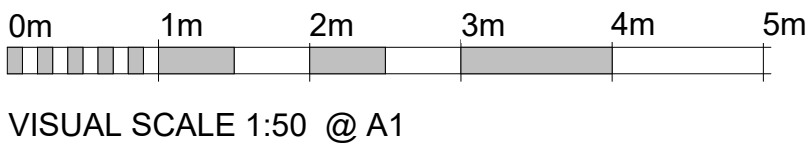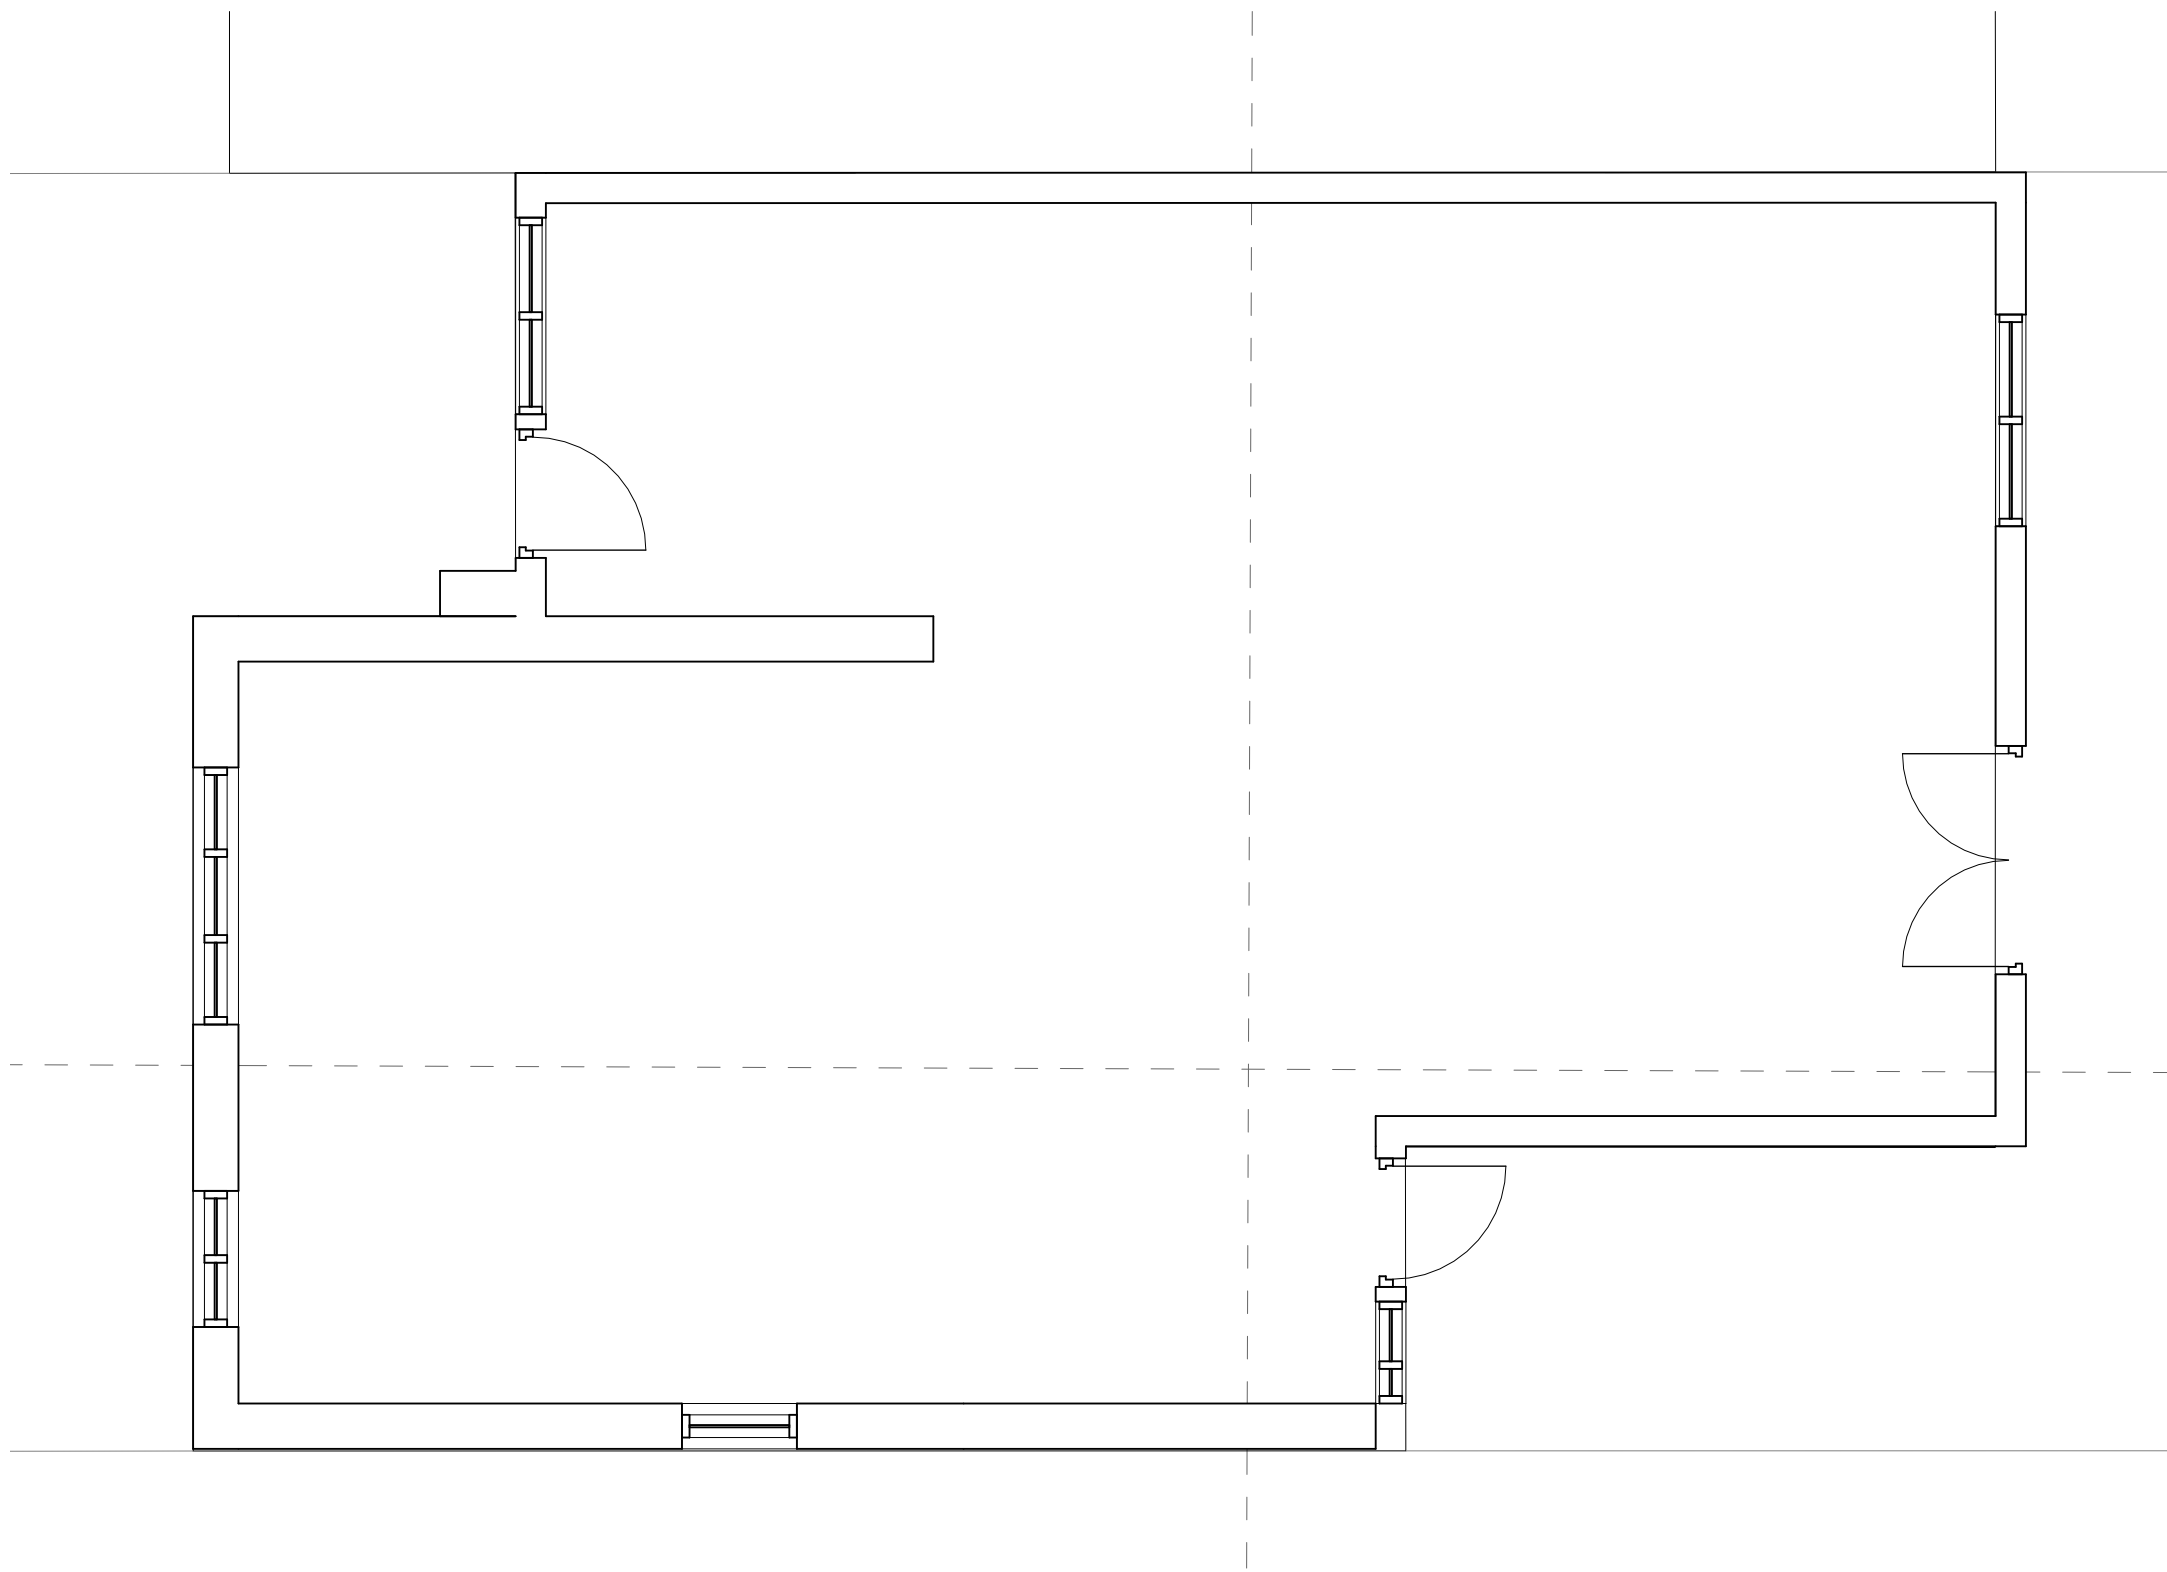

**NOTES:**  
This drawing is not a working drawing, and is only for the purpose of the following:-  
A- Planning Submission  
B- Building Regulations Submission  
The user/contractor is responsible for obtaining the best design of any discrepancy or, otherwise, the drawing and any other relevant documents.  
All existing walls, foundations and drains or other structural items are to be confirmed and verified and adequate for proposed loading where relevant prior to construction.  
Any existing walls to be removed are to be confirmed and verified prior to removal.  
Boundaries, angles, and dimensions are to be checked by the main contractor prior to work commencing.  
Further dimensions only to be used from this drawing. If in doubt consult the lead designer for clarification.

SC

STUDIO  
CHARRETTE

a Sustainable Architecture, Art, Science and Art  
L.L.B.Architecture

Client:

Jeremy Smith

Project Title:

77 Sea Point Estate PO11 S&L

Drawing No:

Existing and Proposed Ground Floor A1

Drawn By:

Check By:

Project No:

Drawn By:

Check By:


Project No:

Drawn By:

Check By:

15/03/2022 12:11:24

Studio Charrette will not be responsible for any principal designer duties under CDM 2015.  
No site work is to be carried out until permissions are in place. Site searches to be carried out before any works to site.  
All structural elemental/associated calculations to be confirmed and provided by structural engineer.

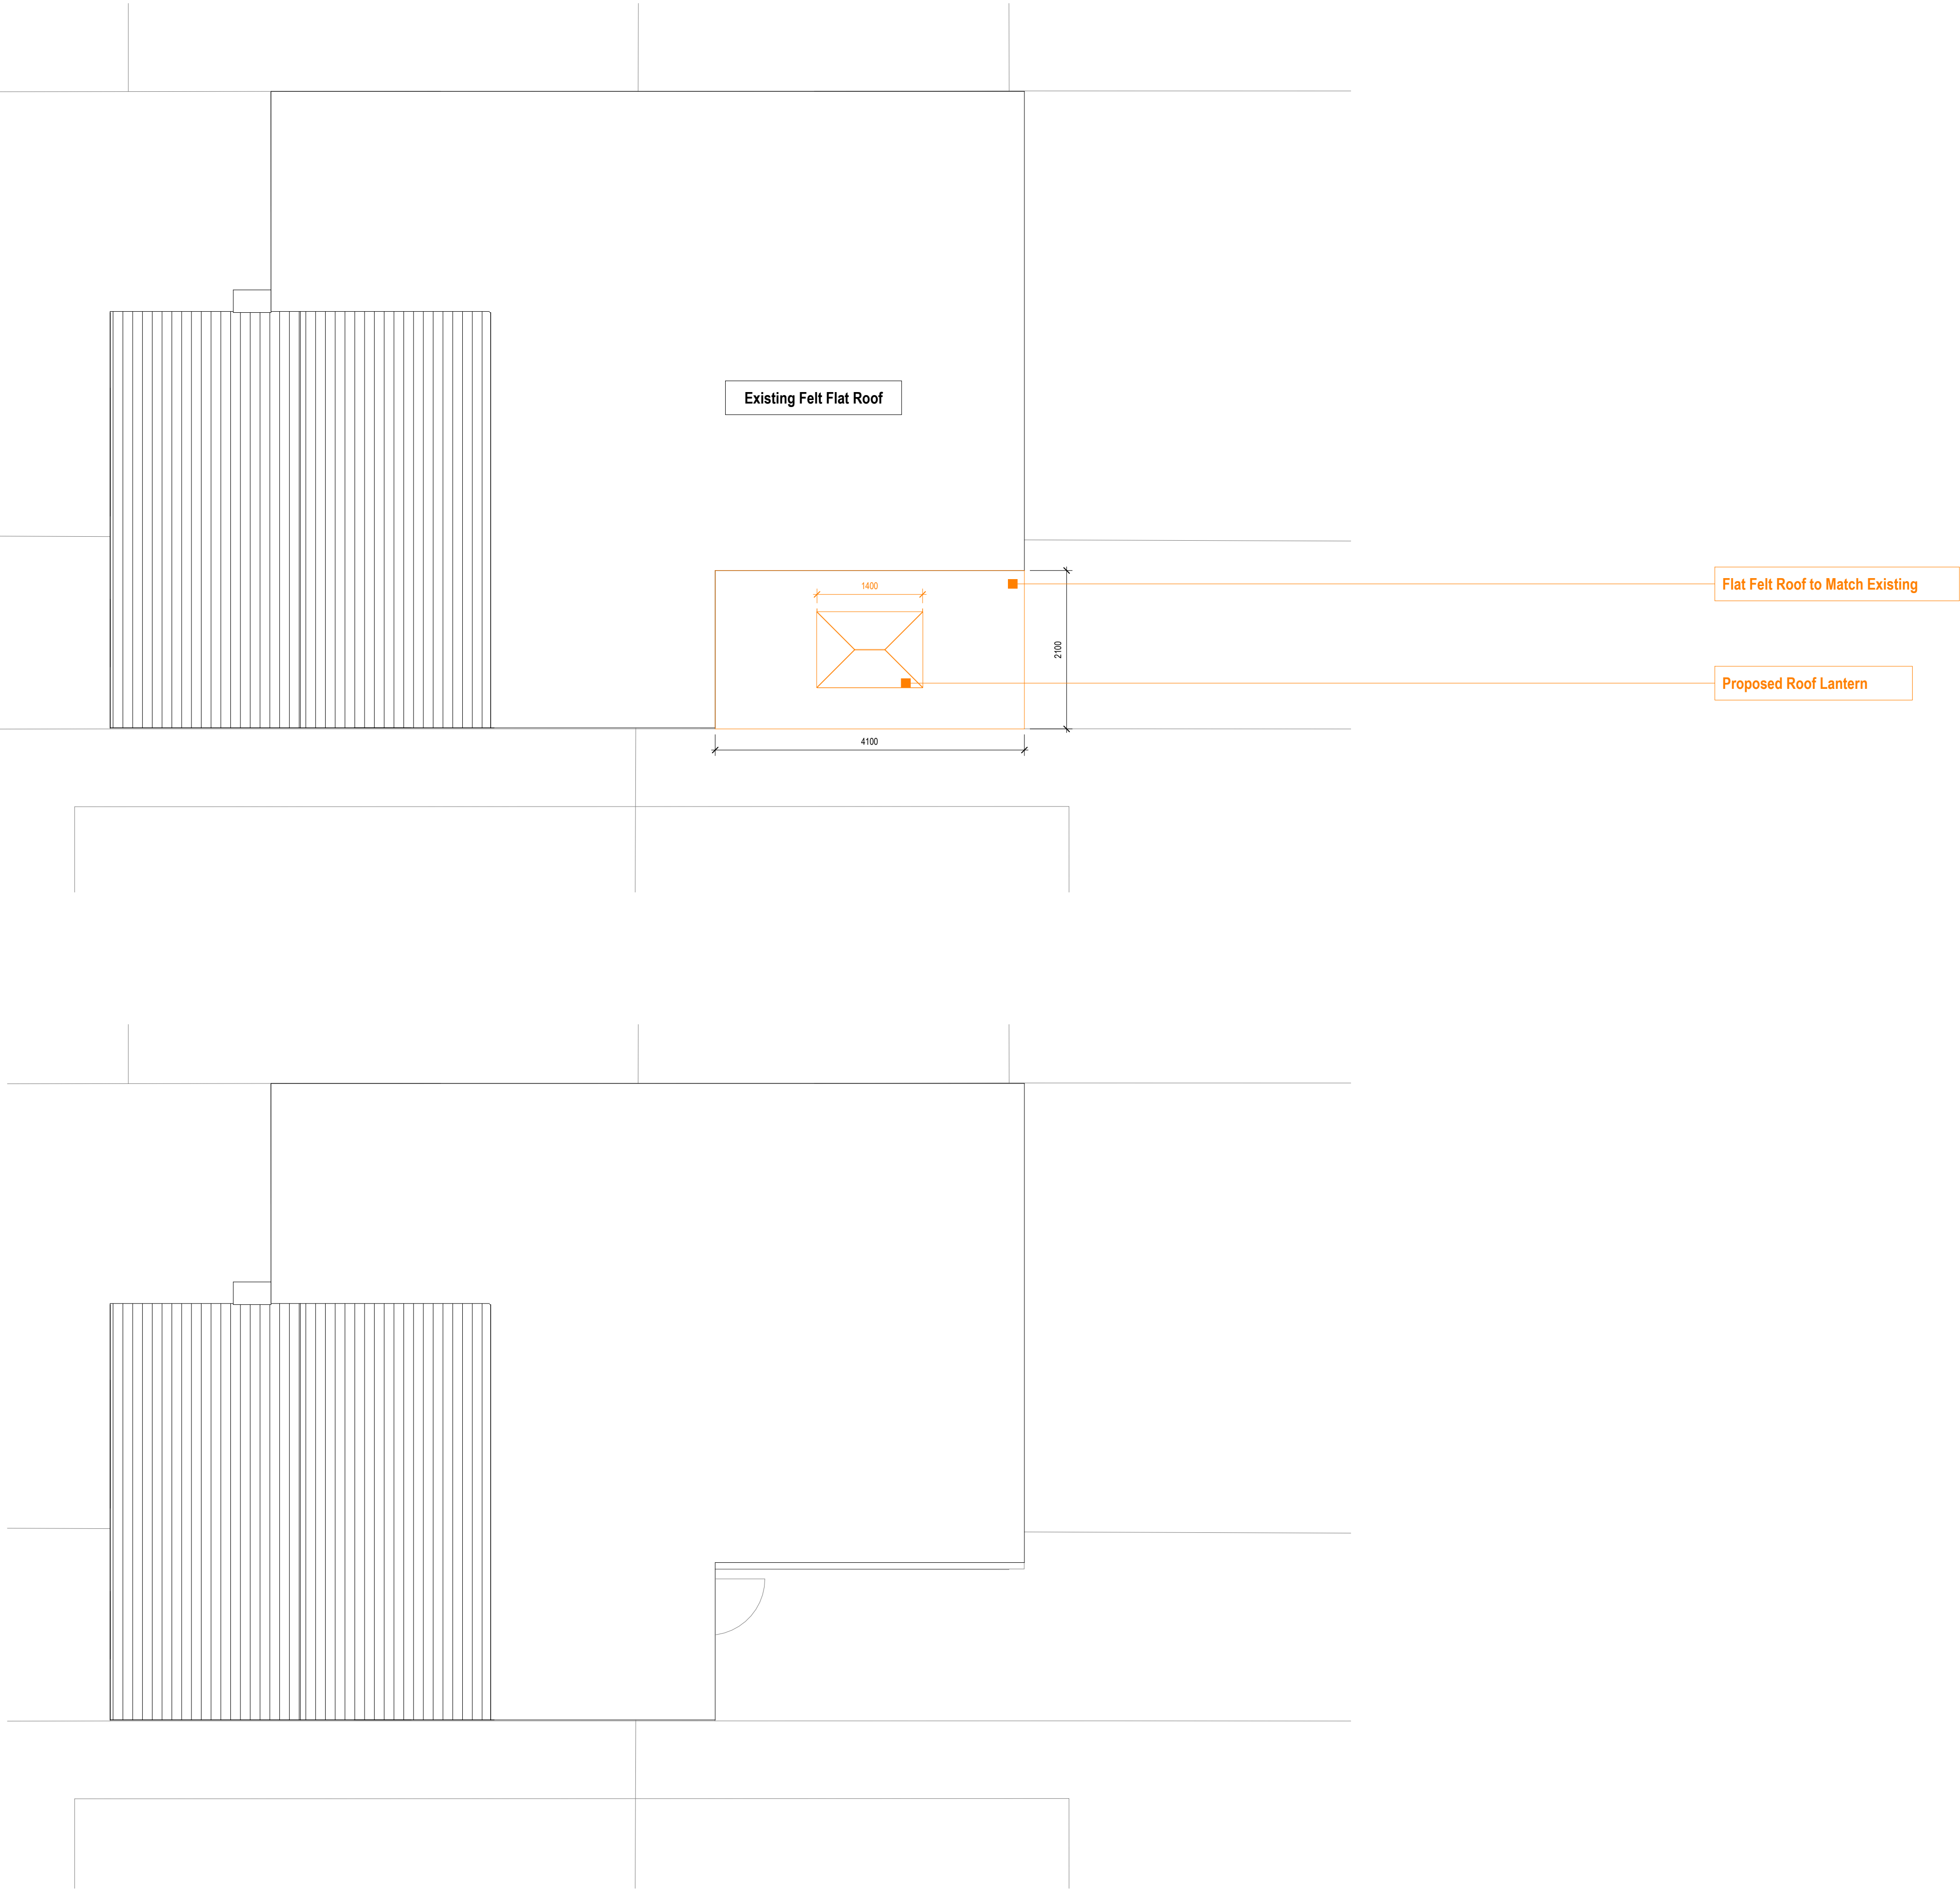

2 Proposed Roof  
1 : 50

1 Existing Roof  
1 : 50

NOTES:  
This drawing is not a working drawing, and is only for the purpose of the following:  
A- Planning Submission  
B- Building Regulations Submission  
The client/contractor is responsible for obtaining the best design of any discrepancy or, otherwise, the drawing and any other relevant documents.  
All existing walls, foundations and drains or other structural elements are to be confirmed and verified and adequate for proposed loading where relevant prior to construction.  
Any existing walls to be removed are to be confirmed and verified prior to removal.  
Boundaries, angles, and dimensions are to be confirmed by the client/contractor prior to construction.  
Working dimensions only to be used from this drawing. If in doubt consult the lead designer for clarification.

SC

STUDIO  
CHARRETTE

Client:

University of Lincoln

Project Title:

77 Sea Point Estate POH1 B&L

Drawing No:


Existing and Proposed Roof A1

|           |      |
|-----------|------|
| Drawn By: | Rev: |
| Check By: |      |
| Issue:    |      |
| Issue:    |      |
| Issue:    |      |


15/03/2022 12:11:25

Studio Charrette will not be responsible for any principal designer duties under CDM 2015.  
No site work is to be carried out until permissions are in place. Site searches to be carried out before any works to site.  
All structural elemental/associated calculations to be confirmed and provided by structural engineer.

NOTES:  
This drawing is not a working drawing, and is only for the purpose of the following -  
A. Planning Submission  
The main contractor is responsible for informing the lead designer of any discrepancy on, or between, this drawing and any other relevant document.  
All existing walls, foundations and lintels or other structural items are to be confirmed load bearing and adequate for increased loading where relevant prior to work commencing.  
Any existing walls to be removed are to be confirmed non-loadbearing prior to removal.  
Boundaries, angles, and dimensions are to be checked by the main contractor prior to work commencing.  
Written dimensions only to be used from this drawing. If in doubt consult the lead designer for clarification.

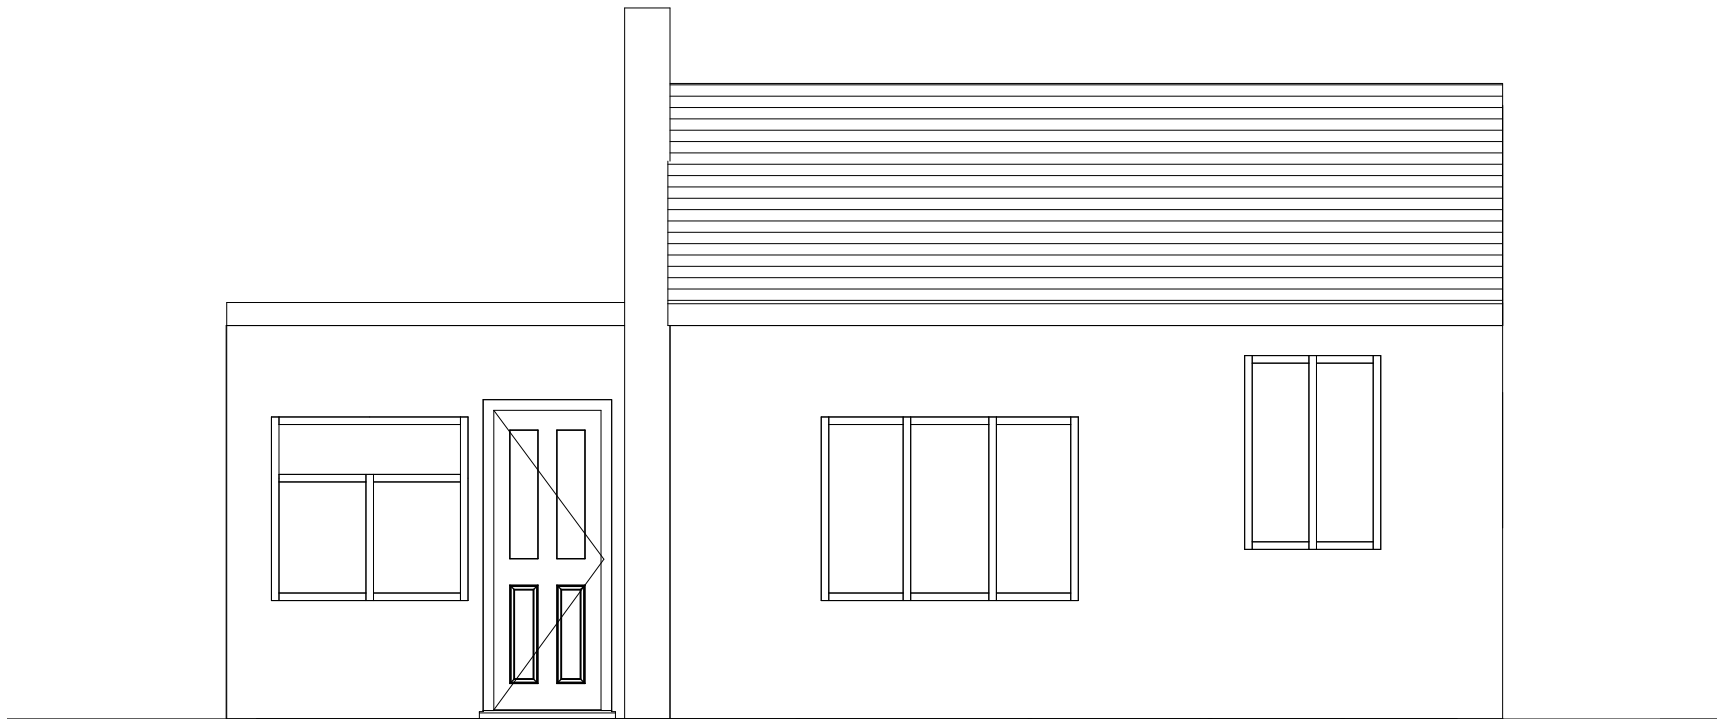

2 Proposed Front Elevation  
1 : 50

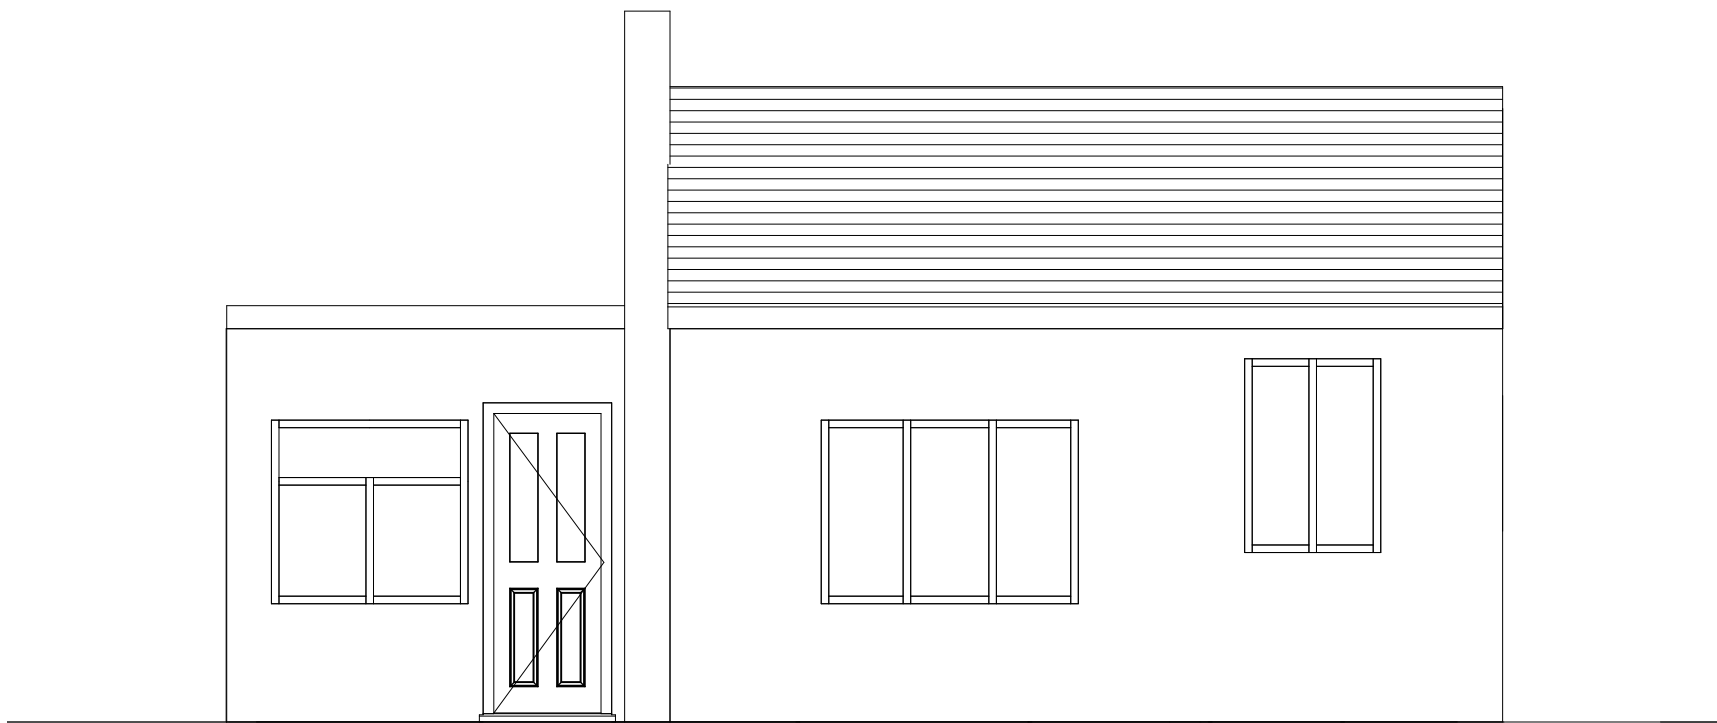

1 Existing Front Elevation  
1 : 50



VISUAL SCALE 1:50 @ A2

STUDIO  
CHARRETTE

15 The Clarendon, 10 Grosvenor Rd, London, W1K 9GT

020 7493 8939/07520 5446

Client

Jeremy Hock

Project Title

77 Sea Front Estate PO11 9JL

Drawing Title

Existing and Proposed Front Elevations A2

Drawing No

P23

Scale @ A2

1 : 50

Date

Created By

Check By

Rev

Planning

Building Control

Draw


Revisions

This drawing and the copyright design rights and all other intellectual property rights are reserved by Studio Charrette. No liability is accepted or any such rights are granted hereunder. This drawing is not to be copied or changed in a third party without written permission.



Studio Charrette will not be responsible for any principal designer duties under CDM 2015.  
No site work is to be carried out until permissions are in place. Site searches to be carried out before any works to site.  
All structural elemental/associated calculations to be confirmed and provided by structural engineer.

NOTES:  
This drawing is not a working drawing, and is only for the purpose of the following -  
A. Planning Submission  
The main contractor is responsible for informing the lead designer of any discrepancy on, or between, this drawing and any other relevant document.  
All existing walls, foundations and lintels or other structural items are to be confirmed load bearing and adequate for increased loading where relevant prior to work commencing.  
Any existing walls to be removed are to be confirmed non-loadbearing prior to removal.  
Boundaries, angles, and dimensions are to be checked by the main contractor prior to work commencing.  
Written dimensions only to be used from this drawing. If in doubt consult the lead designer for clarification.

2 Proposed Side 1 Elevation  
1 : 50

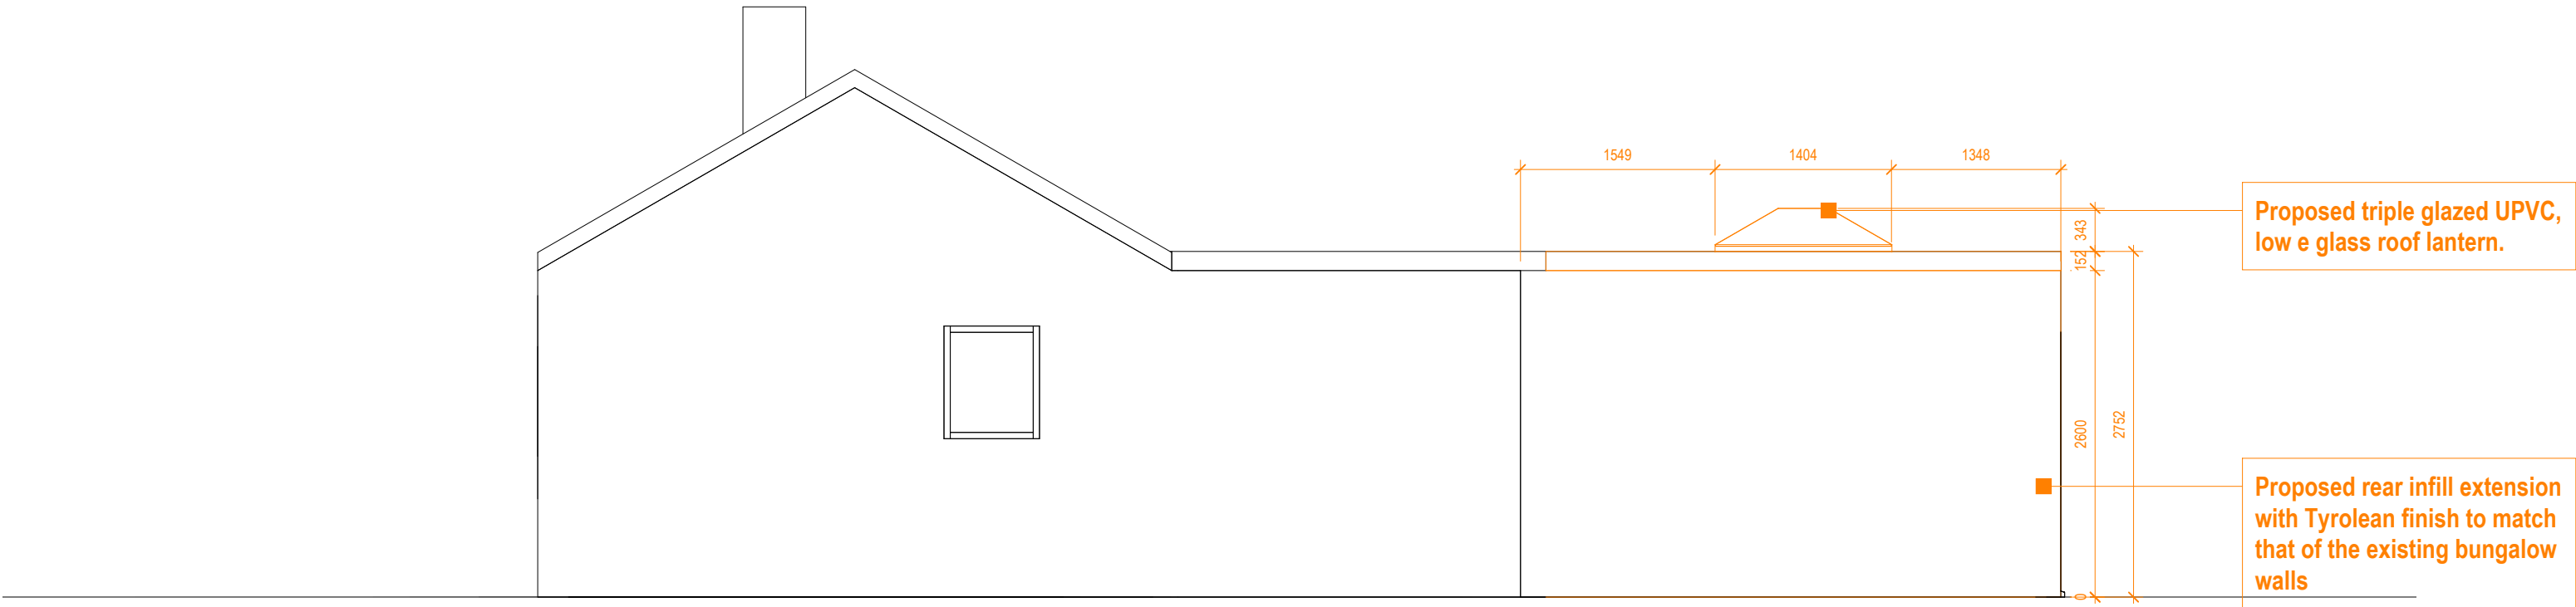

1 Existing Side 1 Elevation  
1 : 50

 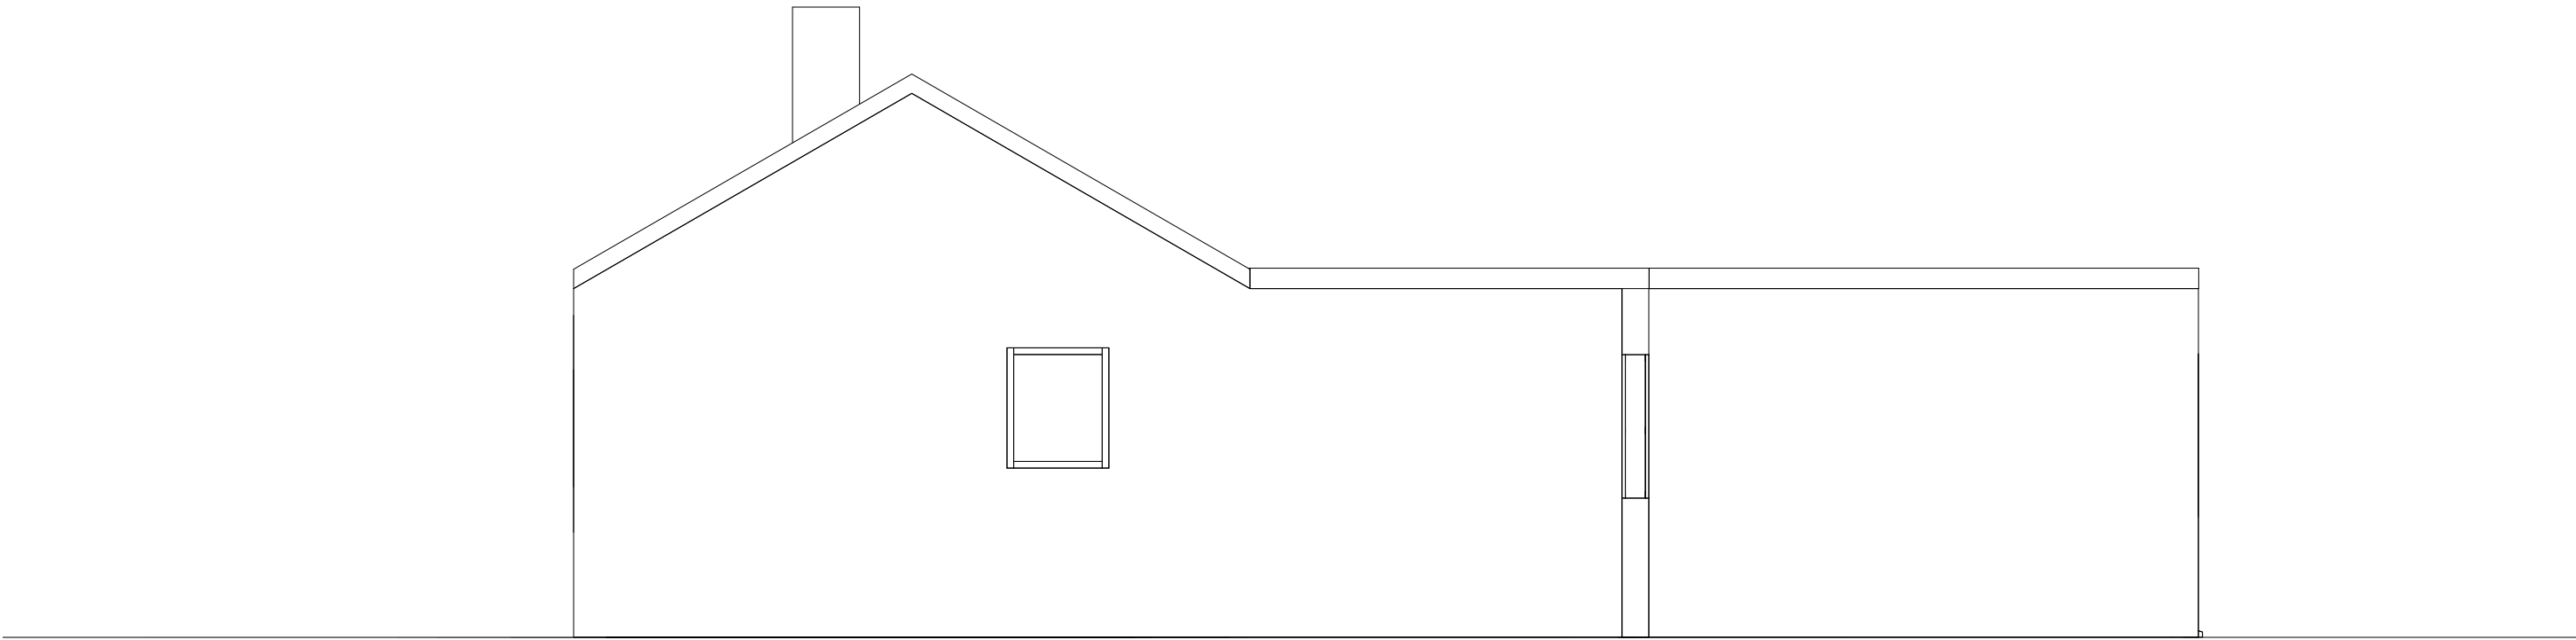

VISUAL SCALE 1:50 @ A2

STUDIO  
CHARRETTE

Client

Jeremy Hock

Project Title

77 Sea Front Estate PO11 9JL

Drawing Title

Existing and Proposed Side 1 Elevations A2

Drawing No.

P73

Scale @ A2

1 : 50

Created By

SC

Check By

SC

Rev

1

This drawing and the associated design rights and all other intellectual property rights are reserved by Studio Charrette. No part of this drawing or any other rights are granted hereunder. This drawing is not to be copied or changed in any way without the written permission of Studio Charrette.


Studio Charrette will not be responsible for any principal designer duties under CDM 2015.  
No site work is to be carried out until permissions are in place. Site searches to be carried out before any works to site.  
All structural elemental/associated calculations to be confirmed and provided by structural engineer.

NOTES:  
This drawing is not a working drawing, and is only for the purpose of the following -  
A. Planning Submission  
The main contractor is responsible for informing the lead designer of any discrepancy on, or between, this drawing and any other relevant document.  
All existing walls, foundations and lintels or other structural items are to be confirmed load bearing and adequate for increased loading where relevant prior to work commencing.  
Any existing walls to be removed are to be confirmed non-loadbearing prior to removal.  
Boundaries, angles, and dimensions are to be checked by the main contractor prior to work commencing.  
Written dimensions only to be used from this drawing. If in doubt consult the lead designer for clarification.


Proposed triple glazed UPVC, low e glass roof lantern.

Proposed French doors, glazing and frames to match existing.

Proposed rear infill extension with Tyrolean finish to match that of the existing bungalow walls

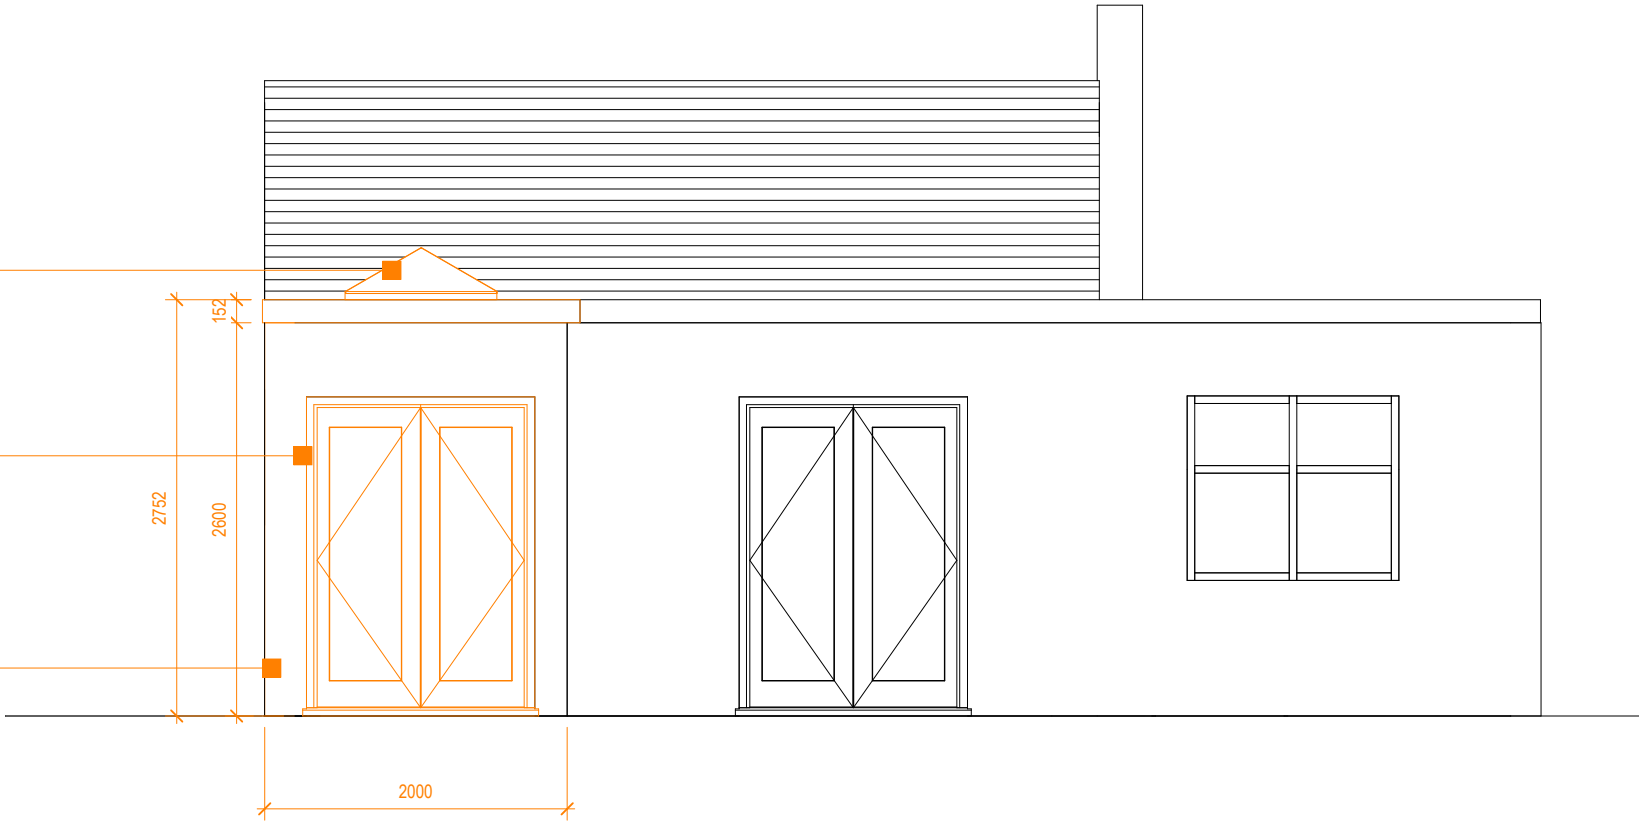

2 Proposed Rear Elevation  
1 : 50

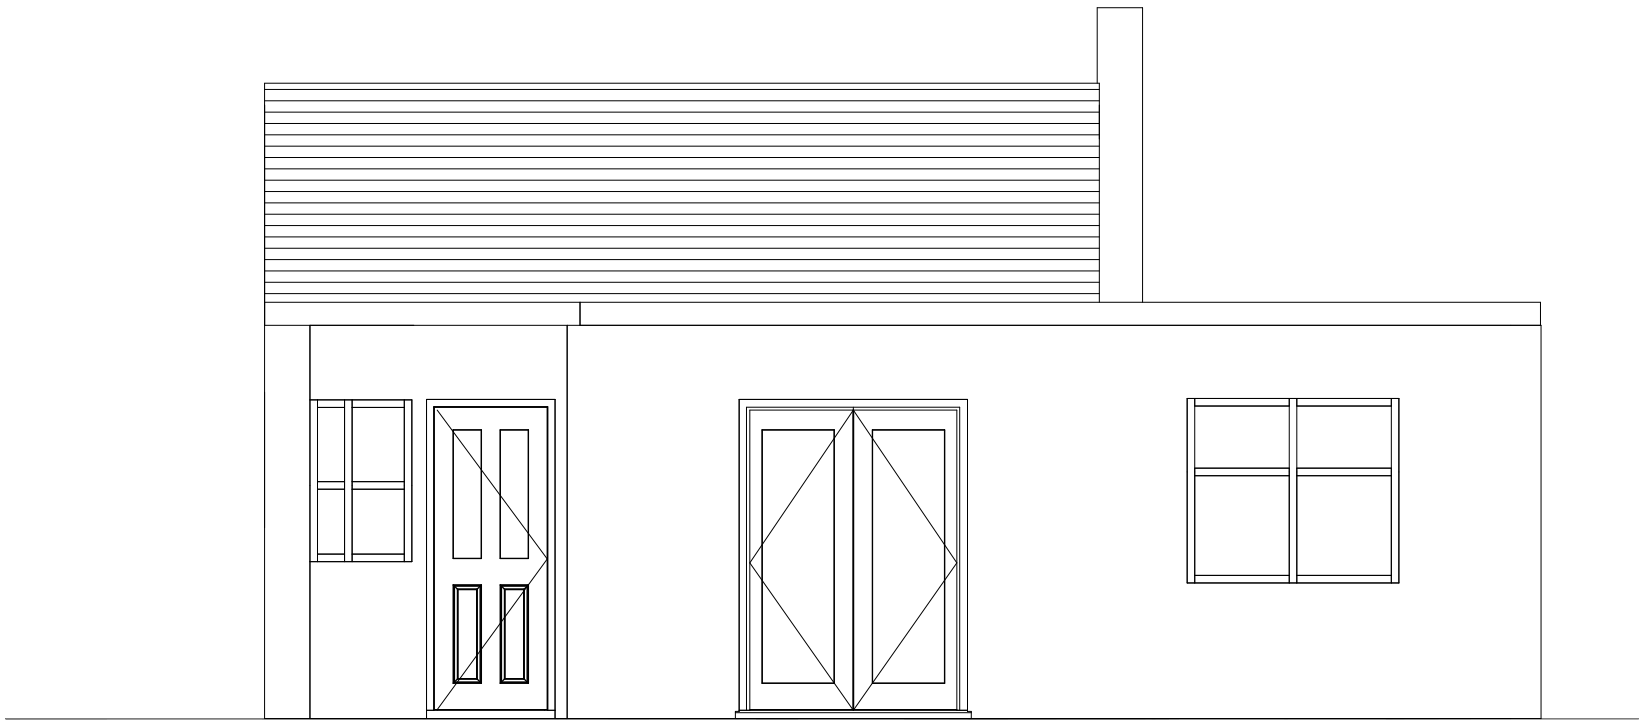

1 Existing Rear Elevation  
1 : 50



VISUAL SCALE 1:50 @ A2

STUDIO  
CHARRETTE

Client

Jeremy Hock

Project Title

77 Sea Front Estate PO11 9JL

Drawing Title

Existing and Proposed Rear Elevations A2

Drawing No

177

Scale @ A2

1 : 50

Rev

1

Created By

1001

Check By

1001

This drawing and the associated design rights and all other intellectual property rights are reserved by Studio Charrette. No liability is accepted or any other rights are granted hereunder. This drawing is not to be copied or changed in any way without the written permission of Studio Charrette.

Studio Charrette will not be responsible for any principal designer duties under CDM 2015.  
No site work is to be carried out until permissions are in place. Site searches to be carried out before any works to site.  
All structural elemental/associated calculations to be confirmed and provided by structural engineer.

NOTES:

This drawing is not a working drawing, and is only for the purpose of the following -

A- Planning Submission


The main contractor is responsible for informing the lead designer of any discrepancy on, or between, this drawing and any other relevant document.

All existing walls, foundations and lintels or other structural items are to be confirmed load bearing and adequate for increased loading where relevant prior to work commencing.


Any existing walls to be removed are to be confirmed non-loadbearing prior to removal.

Boundaries, angles, and dimensions are to be checked by the main contractor prior to work commencing.

Written dimensions only to be used from this drawing. If in doubt consult the lead designer for clarification.

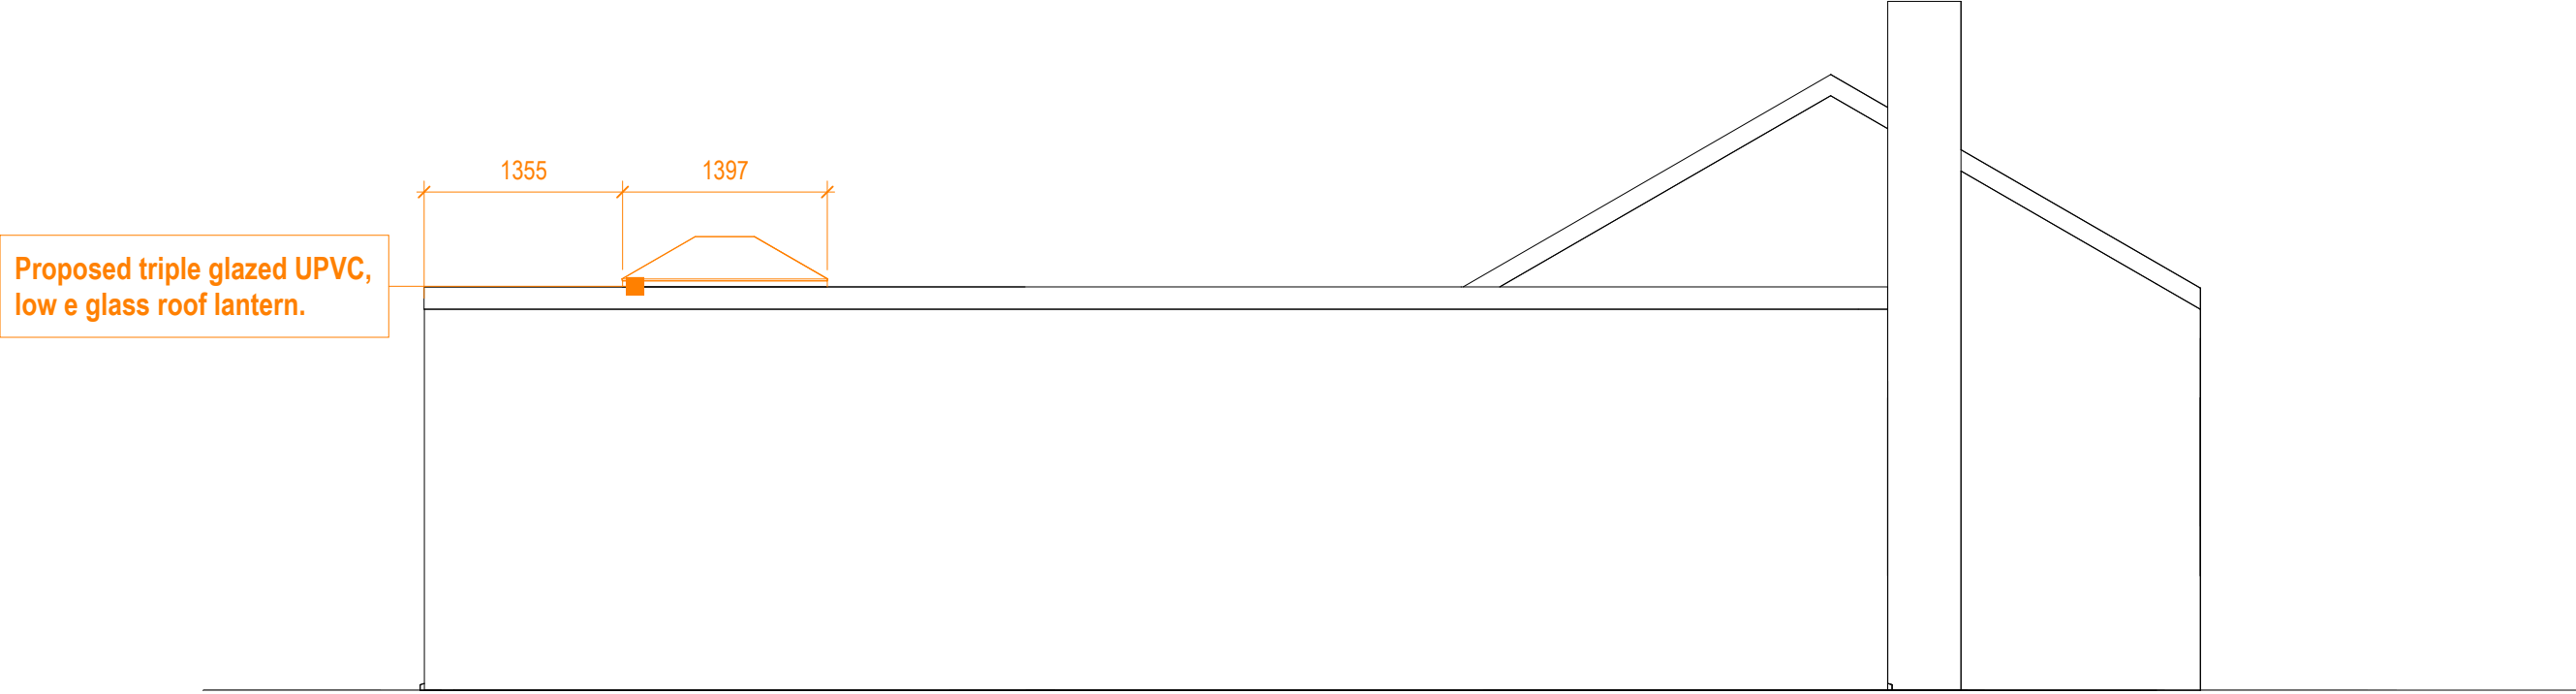

2 Proposed Side 2 Elevation  
1 : 50

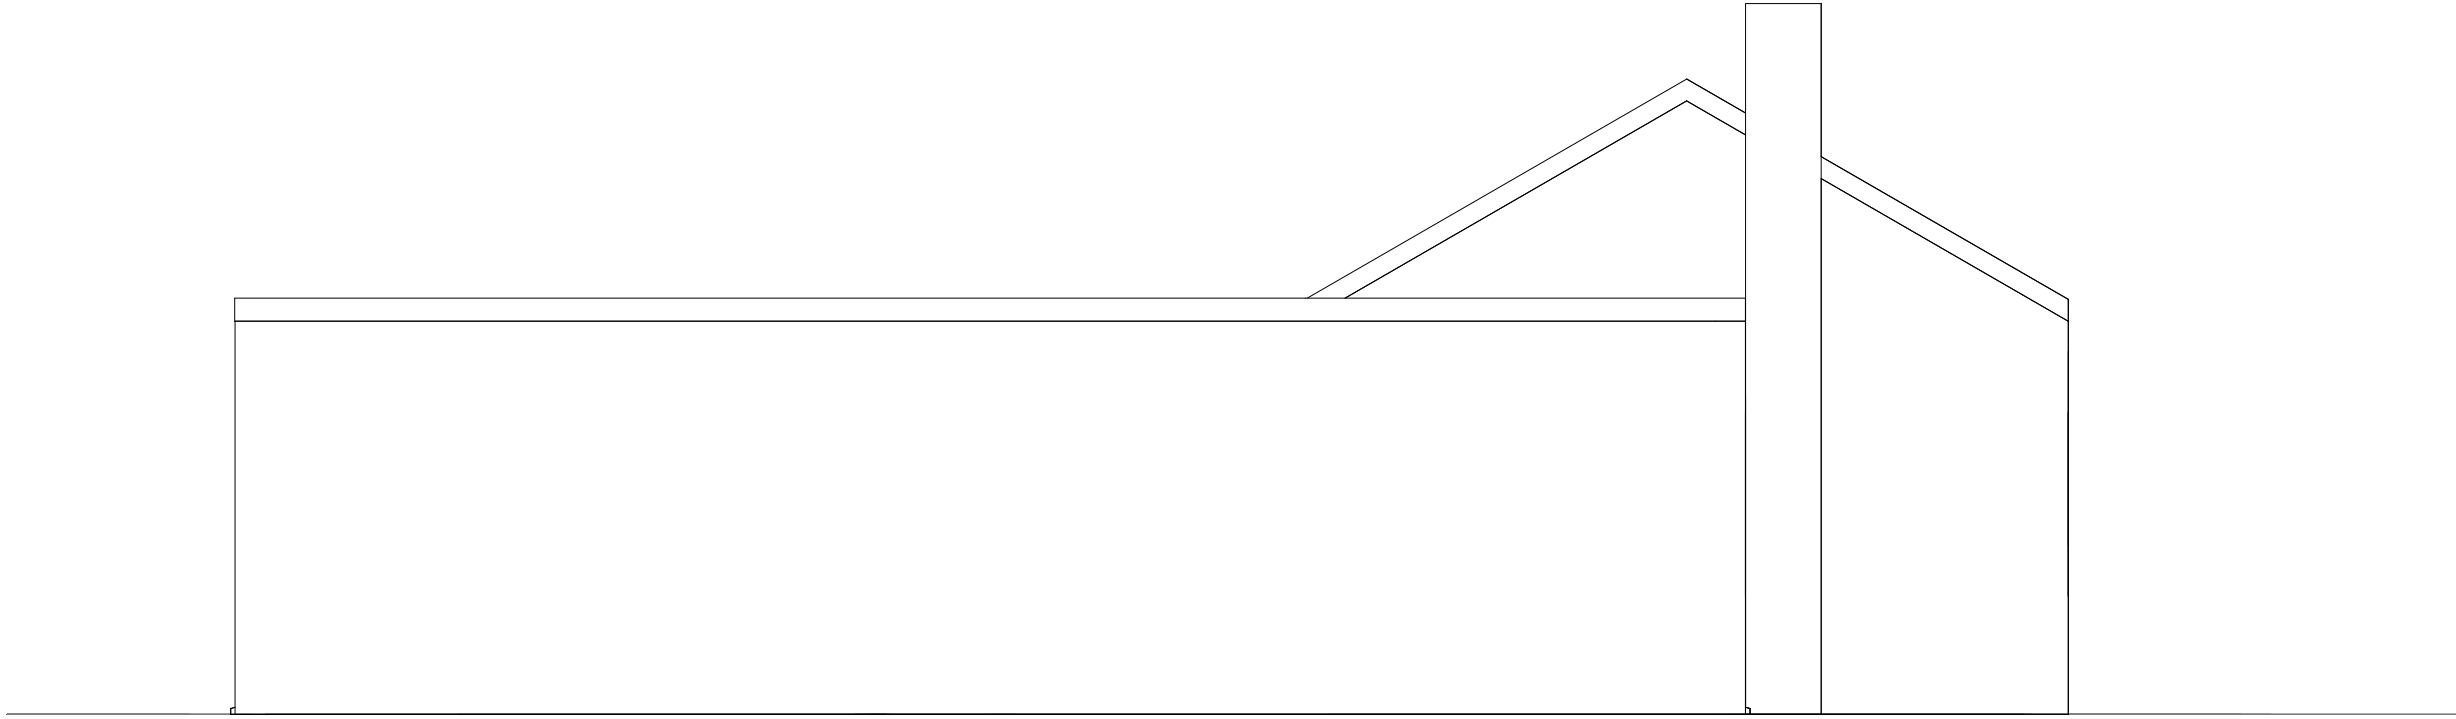

1 Existing Side 2 Elevation  
1 : 50

STUDIO  
CHARRETTE

SC

15 The Clarendon, 10 Grosvenor Rd, London, W1K 9GT

[info@studiocharrette.co.uk](mailto:info@studiocharrette.co.uk)

Client

Jeremy Hask

Project Title

77 Sea Front Estate PO11 9JL

Drawing Title

Existing and Proposed Side 2 Elevations A2

Drawing No.

773

Scale @ A2

1 : 50

Scale @ A3

1 : 10

Created By

mech

Check By

mech

Rev

1

Rev

2

This drawing and the copyright design rights and all other intellectual property rights in it belong to Studio Charrette. No licence or assignment of any such rights is granted hereunder. This drawing is not to be copied or changed in whole or in part without the written permission of Studio Charrette.