


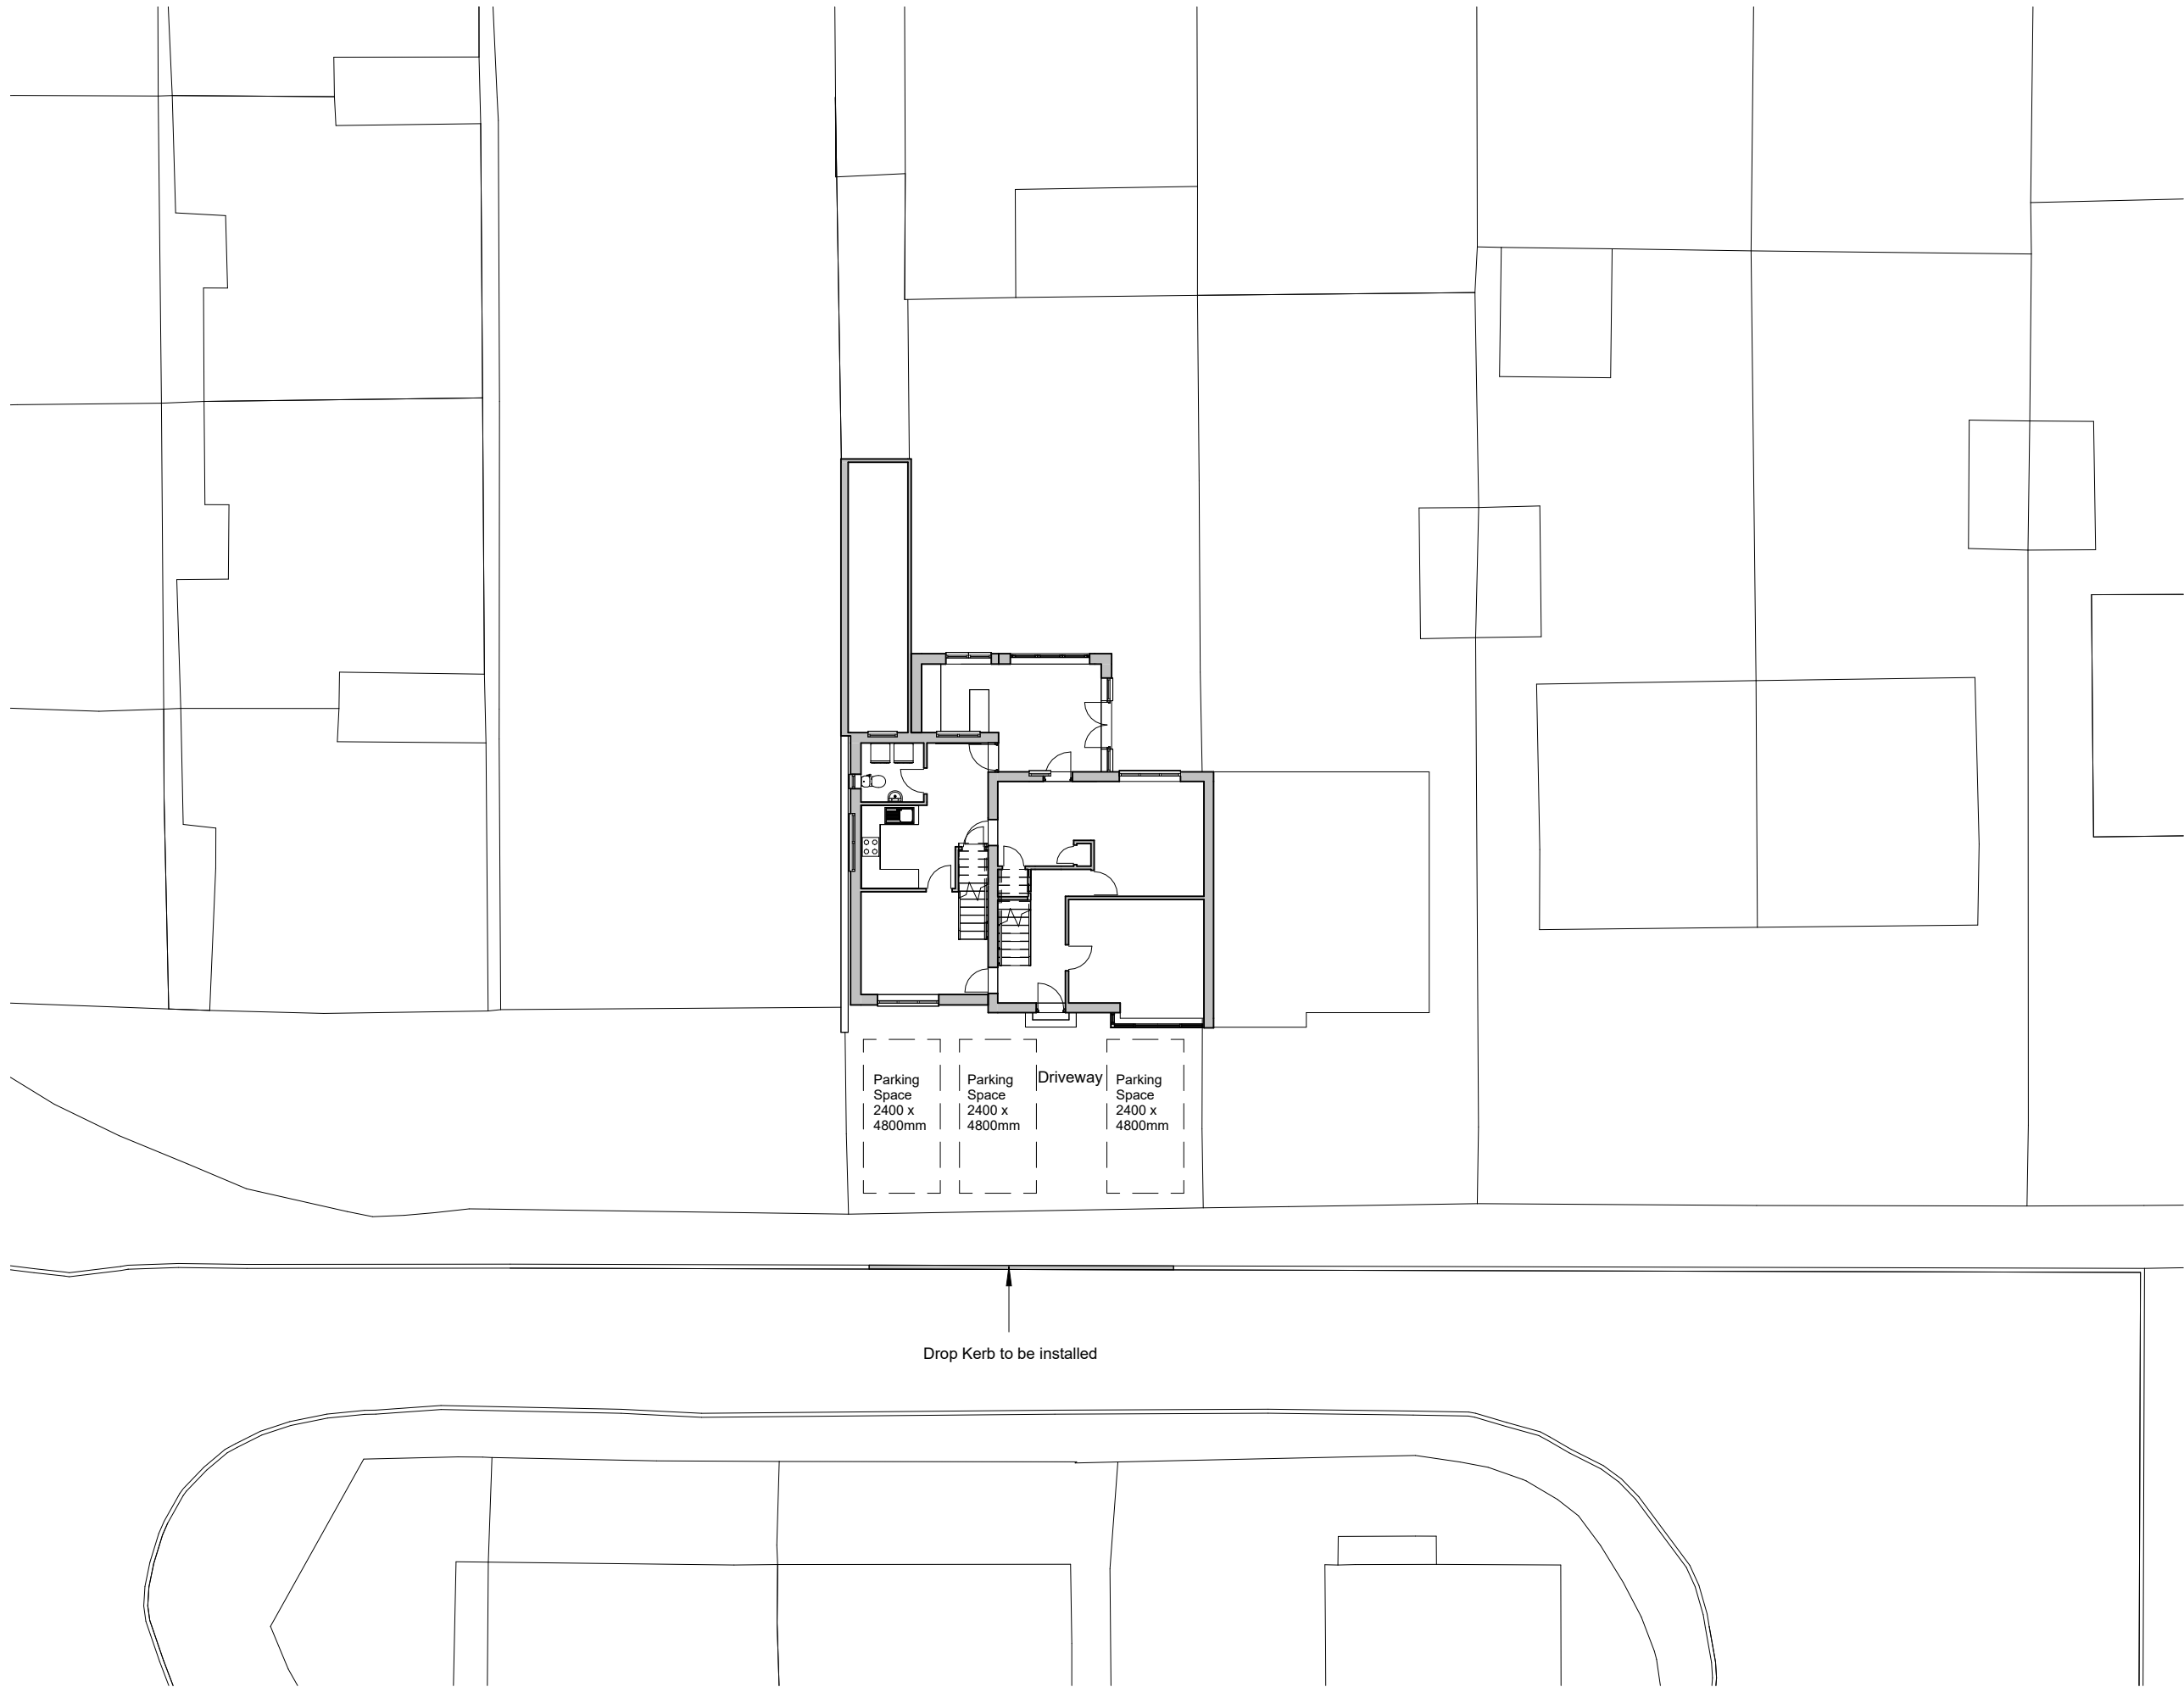

Proposed Site Plan

PLANNING					
REV.	DATE	DESCRIPTION	BY	CHK.	
P01	07.05.2021	First Issue	RR	RR	
P02	11.02.2022	Porch removed. Roof hipped to reduce roof height. Handrail and door to balcony removed.	RR	RR	
P03	25.03.2022	Planning Issue	RR	RR	
P04	05.04.2022	Drop Kerb requirement added	RR	RR	
P05	12.05.2022	Parking Spaces added.	RR	RR	



Solent Architecture
70 Beauchamp Avenue
Gosport
PO13 6LQ

07305 456633
solentarchitecture.co.uk
info@solentarchitecture.co.uk

CLIENT

Margaret Carpenter

PROJECT

36 Cowan Road, Waterlooville

TITLE

Proposed Site Plan

CREATION DATE	SCALE @ A3	REVISION
Apr 2021	1 : 200	P05
DRAWN	CHECKED	STATUS
R Reade	R Reade	S2

SHEET NO.

21007 - STA - ZZ - ZZ - DR - A - 2100

Project No - Originator - Zone - Level - Type - Role - Number

© Copyright: All Rights Reserved.
This drawing must be read in conjunction with all other relevant drawings and information.
Any discrepancies must be reported to Solent Architecture immediately.
The drawing or information must not be used for construction unless expressly issued for construction.
Do not scale off drawings. Use displayed dimensions.