



EXISTING GROUND FLOOR PLAN

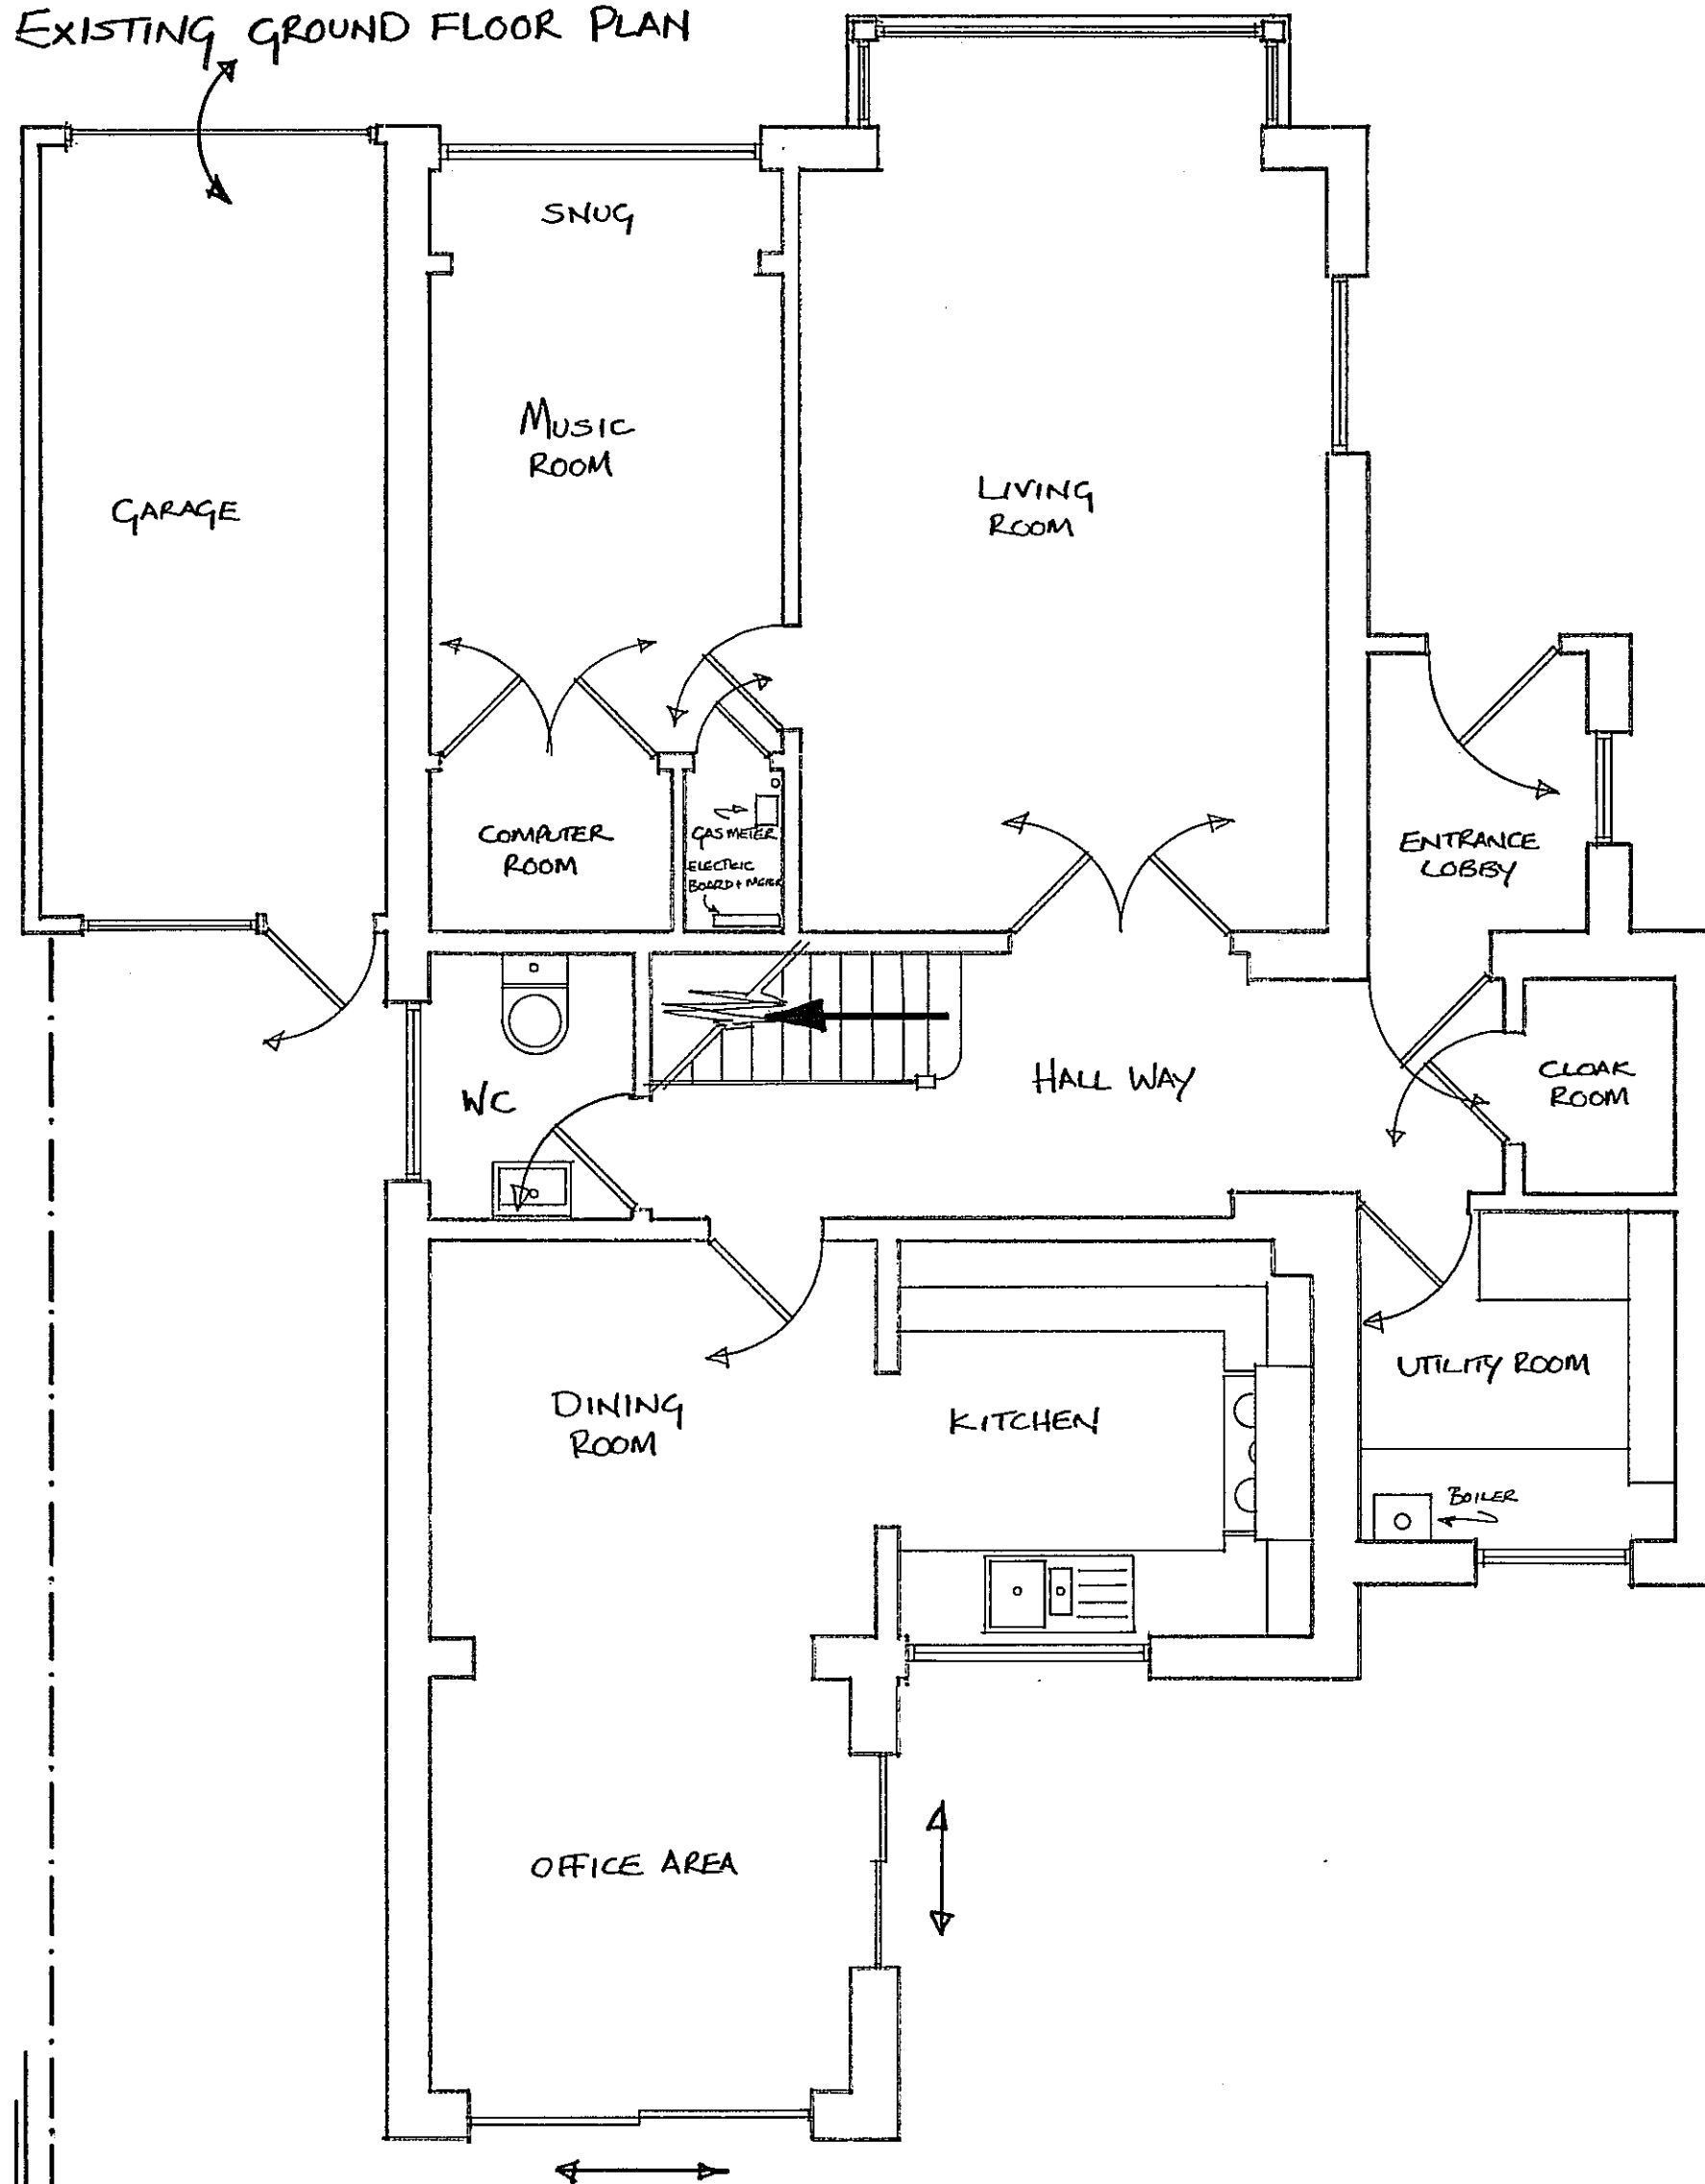

- PROJECT - 2 STORY SIDE EXTENSION
 CLIENT - GRAHAM AND ELLY MCINTYRE
 SITE ADDRESS - CORNER STONE HOUSE, 3 DURHAM GARDENS, WATERLOOVILLE, PO7 7BB.
 DRAWING - EXISTING FLOOR PLANS, BOUNDARY AND ROOF LAYOUT, PLANNING MAP
 DRAWING N^o - DRAWING NUMBER 7BB 001. DATE - MARCH 2021
 SCALE - FLOOR PLANS 1:50. BOUNDARY 1:200. PLANNING 1:500 @ A2
 DRAWN BY - TRISTAN DONALDSON CARPENTRY AND CONSTRUCTION
 ADDRESS - 2A MERTON ROAD, SOUTHSEA, HANTS, PO5 2AG
 CONTACT - MOBILE 07503 409627. EMAIL trist_donaldson@hotmail.com

EXISTING FIRST FLOOR PLAN

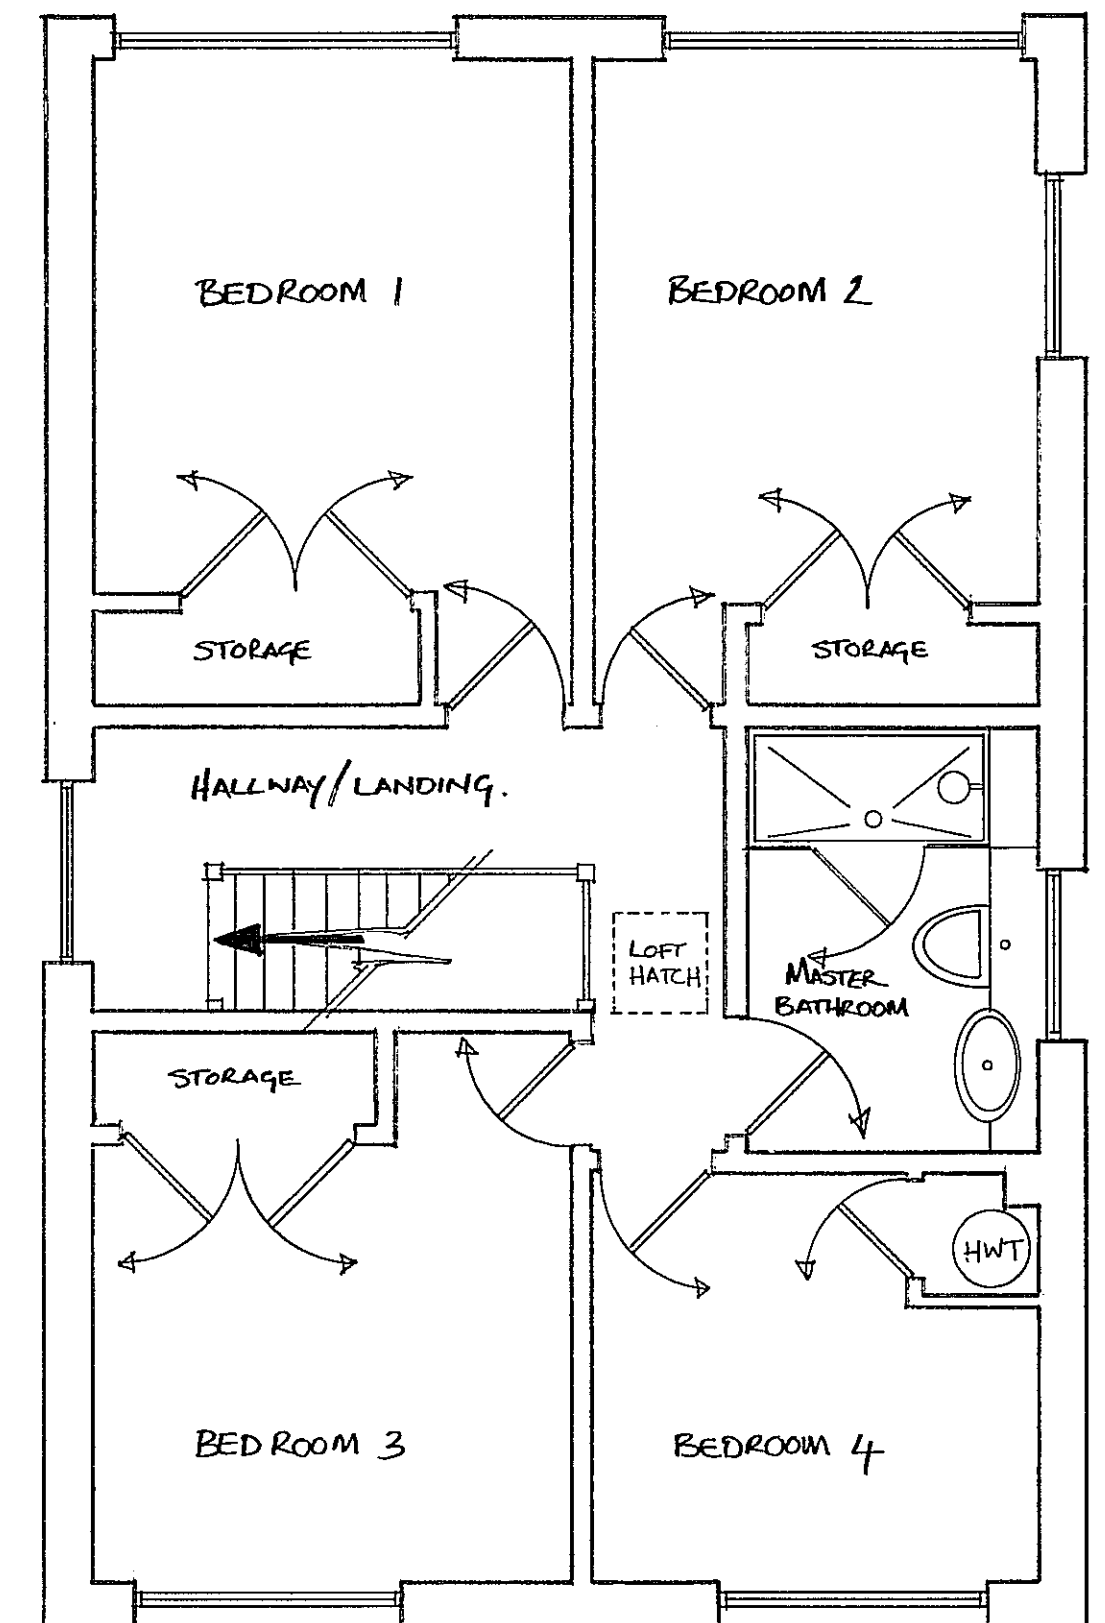

BOUNDARY AND ROOF LAYOUT DRAWING.

