





Location Plan  
1:1250

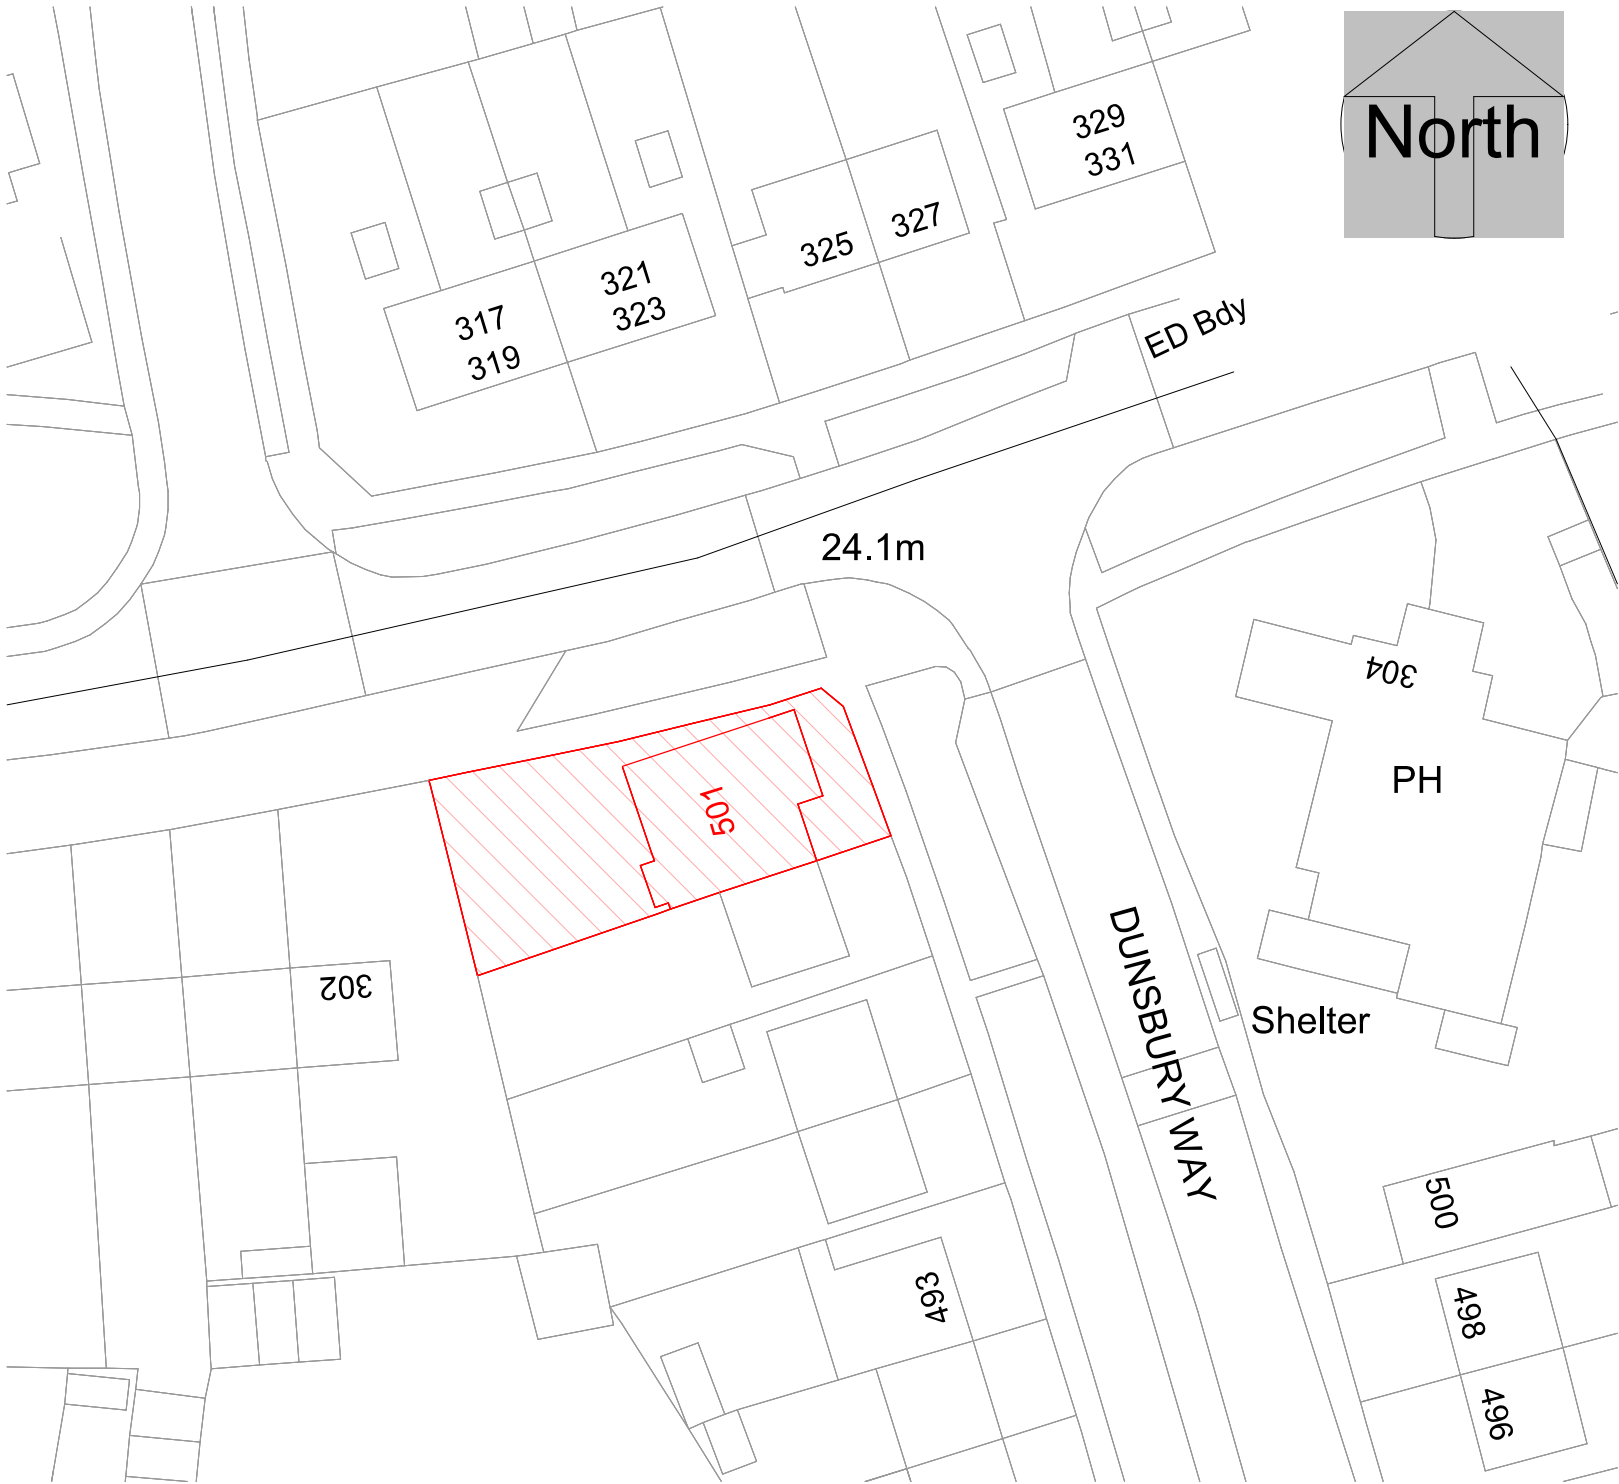

Block Plan  
1:500

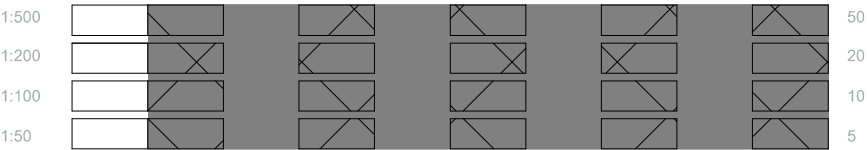

All measurement to be checked on site prior to any comment  
(C) Copyright of Parkers Design (Southern) Limited. Any reproduction of these drawings will require written authority from the copyright owner.

Parkers Design Limited - The Studio @ 90, PO9 2PR  
www.pexd.co.uk - info@pexd.co.uk - 07776 008822

|           |                          |  |  |            |            |            |                |              |
|-----------|--------------------------|--|--|------------|------------|------------|----------------|--------------|
| PROJECT   | 501 Dunsbury Way PO9 5BE |  |  |            | CLIENT     |            |                |              |
|           | SHEET                    |  |  |            | Pennington |            |                |              |
|           |                          |  |  |            | Date       | Issue Date | Scale (@ A3)   | As indicated |
|           |                          |  |  |            | Drawn by   | SW         | DRAWING NUMBER | REV          |
| Site Plan |                          |  |  | Checked by | SR         | P 3 v2     |                |              |