



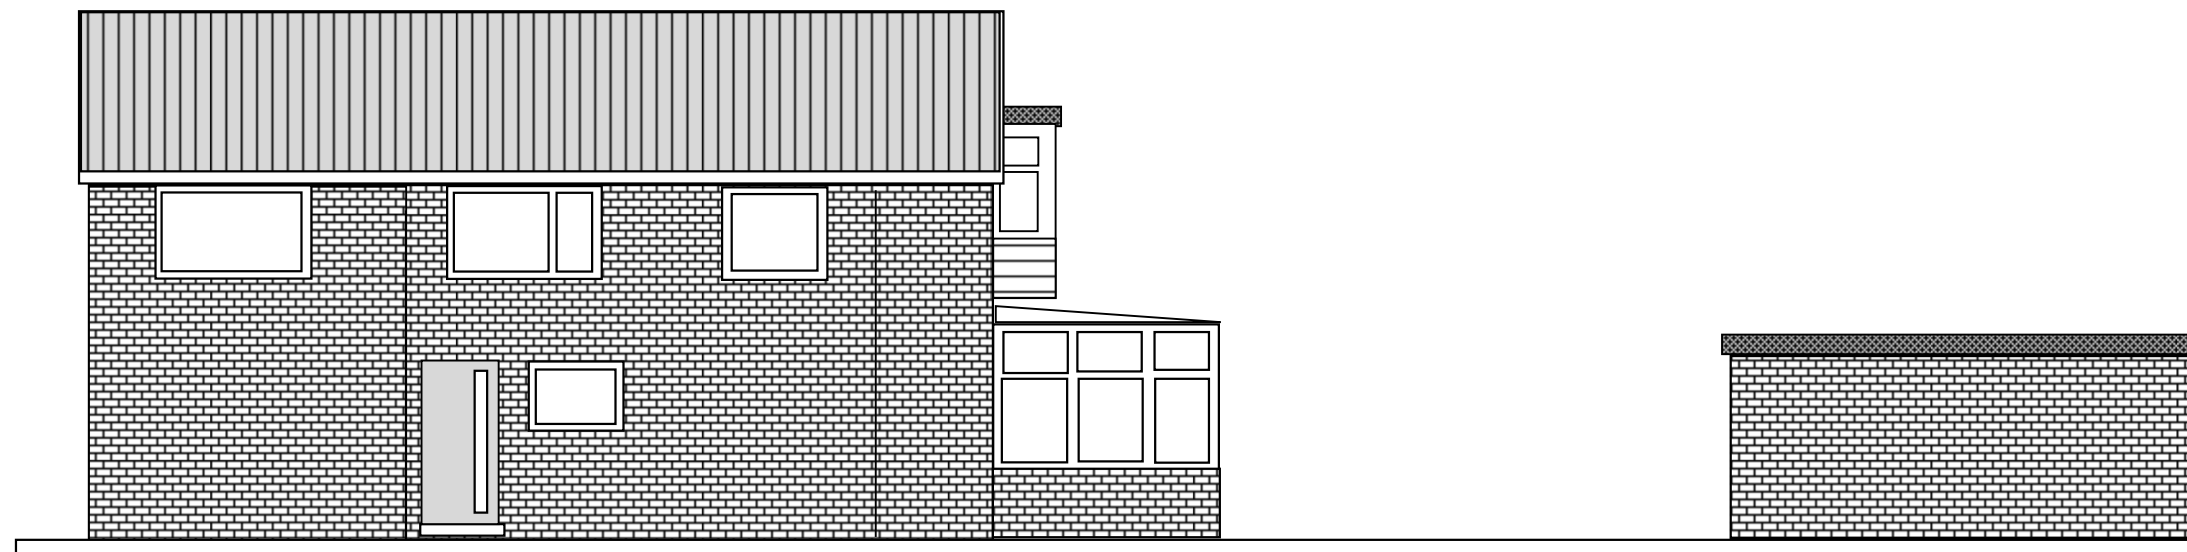


NORTH ELEVATION

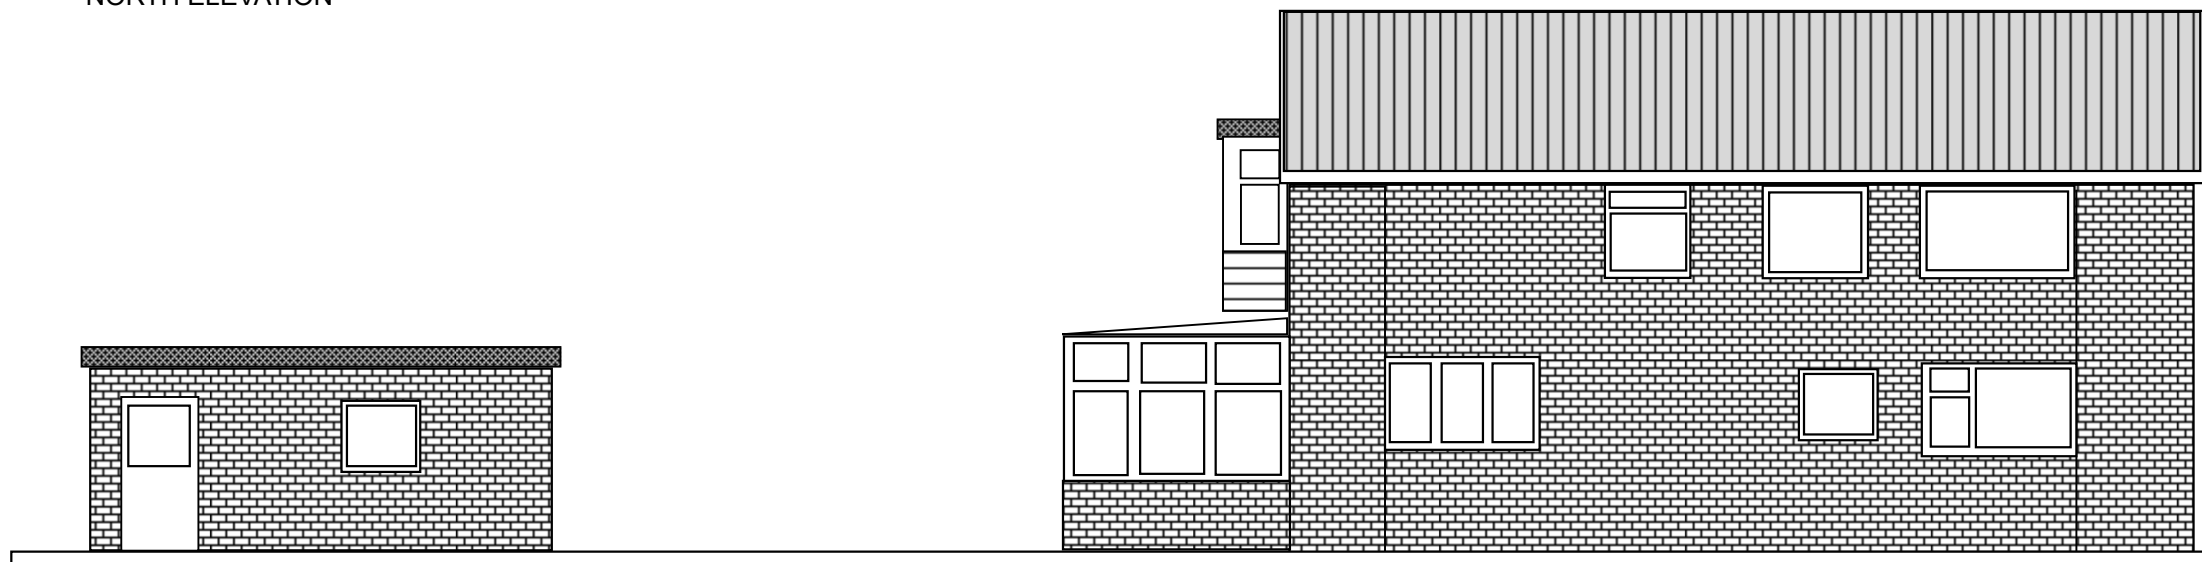

SOUTH ELEVATION



WEST ELEVATION

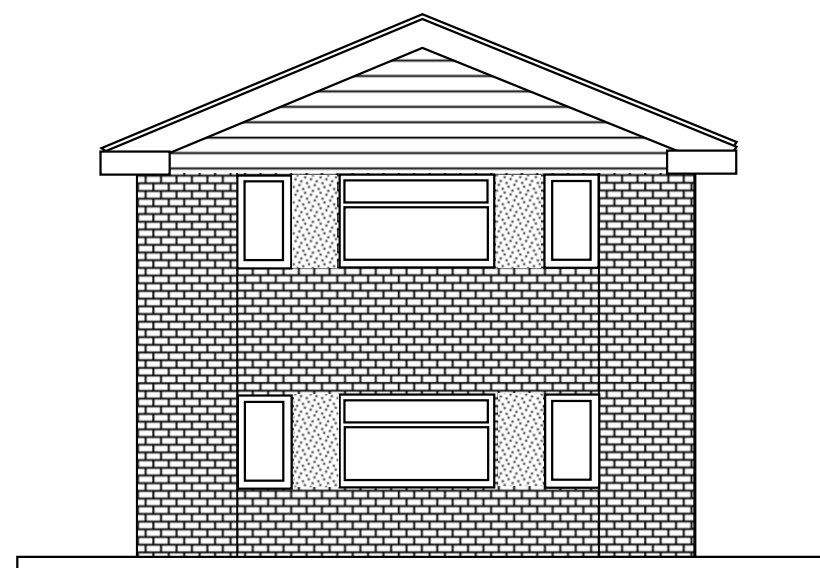

EAST ELEVATION

# **1c Beach Road Emsworth** EXISTING ELEVATIONS

Scale 1:100  
Drawn SJW Consultancy  
Date 7 March 2022  
Contact [sarah@sarahjanewalker.com](mailto:sarah@sarahjanewalker.com)

