



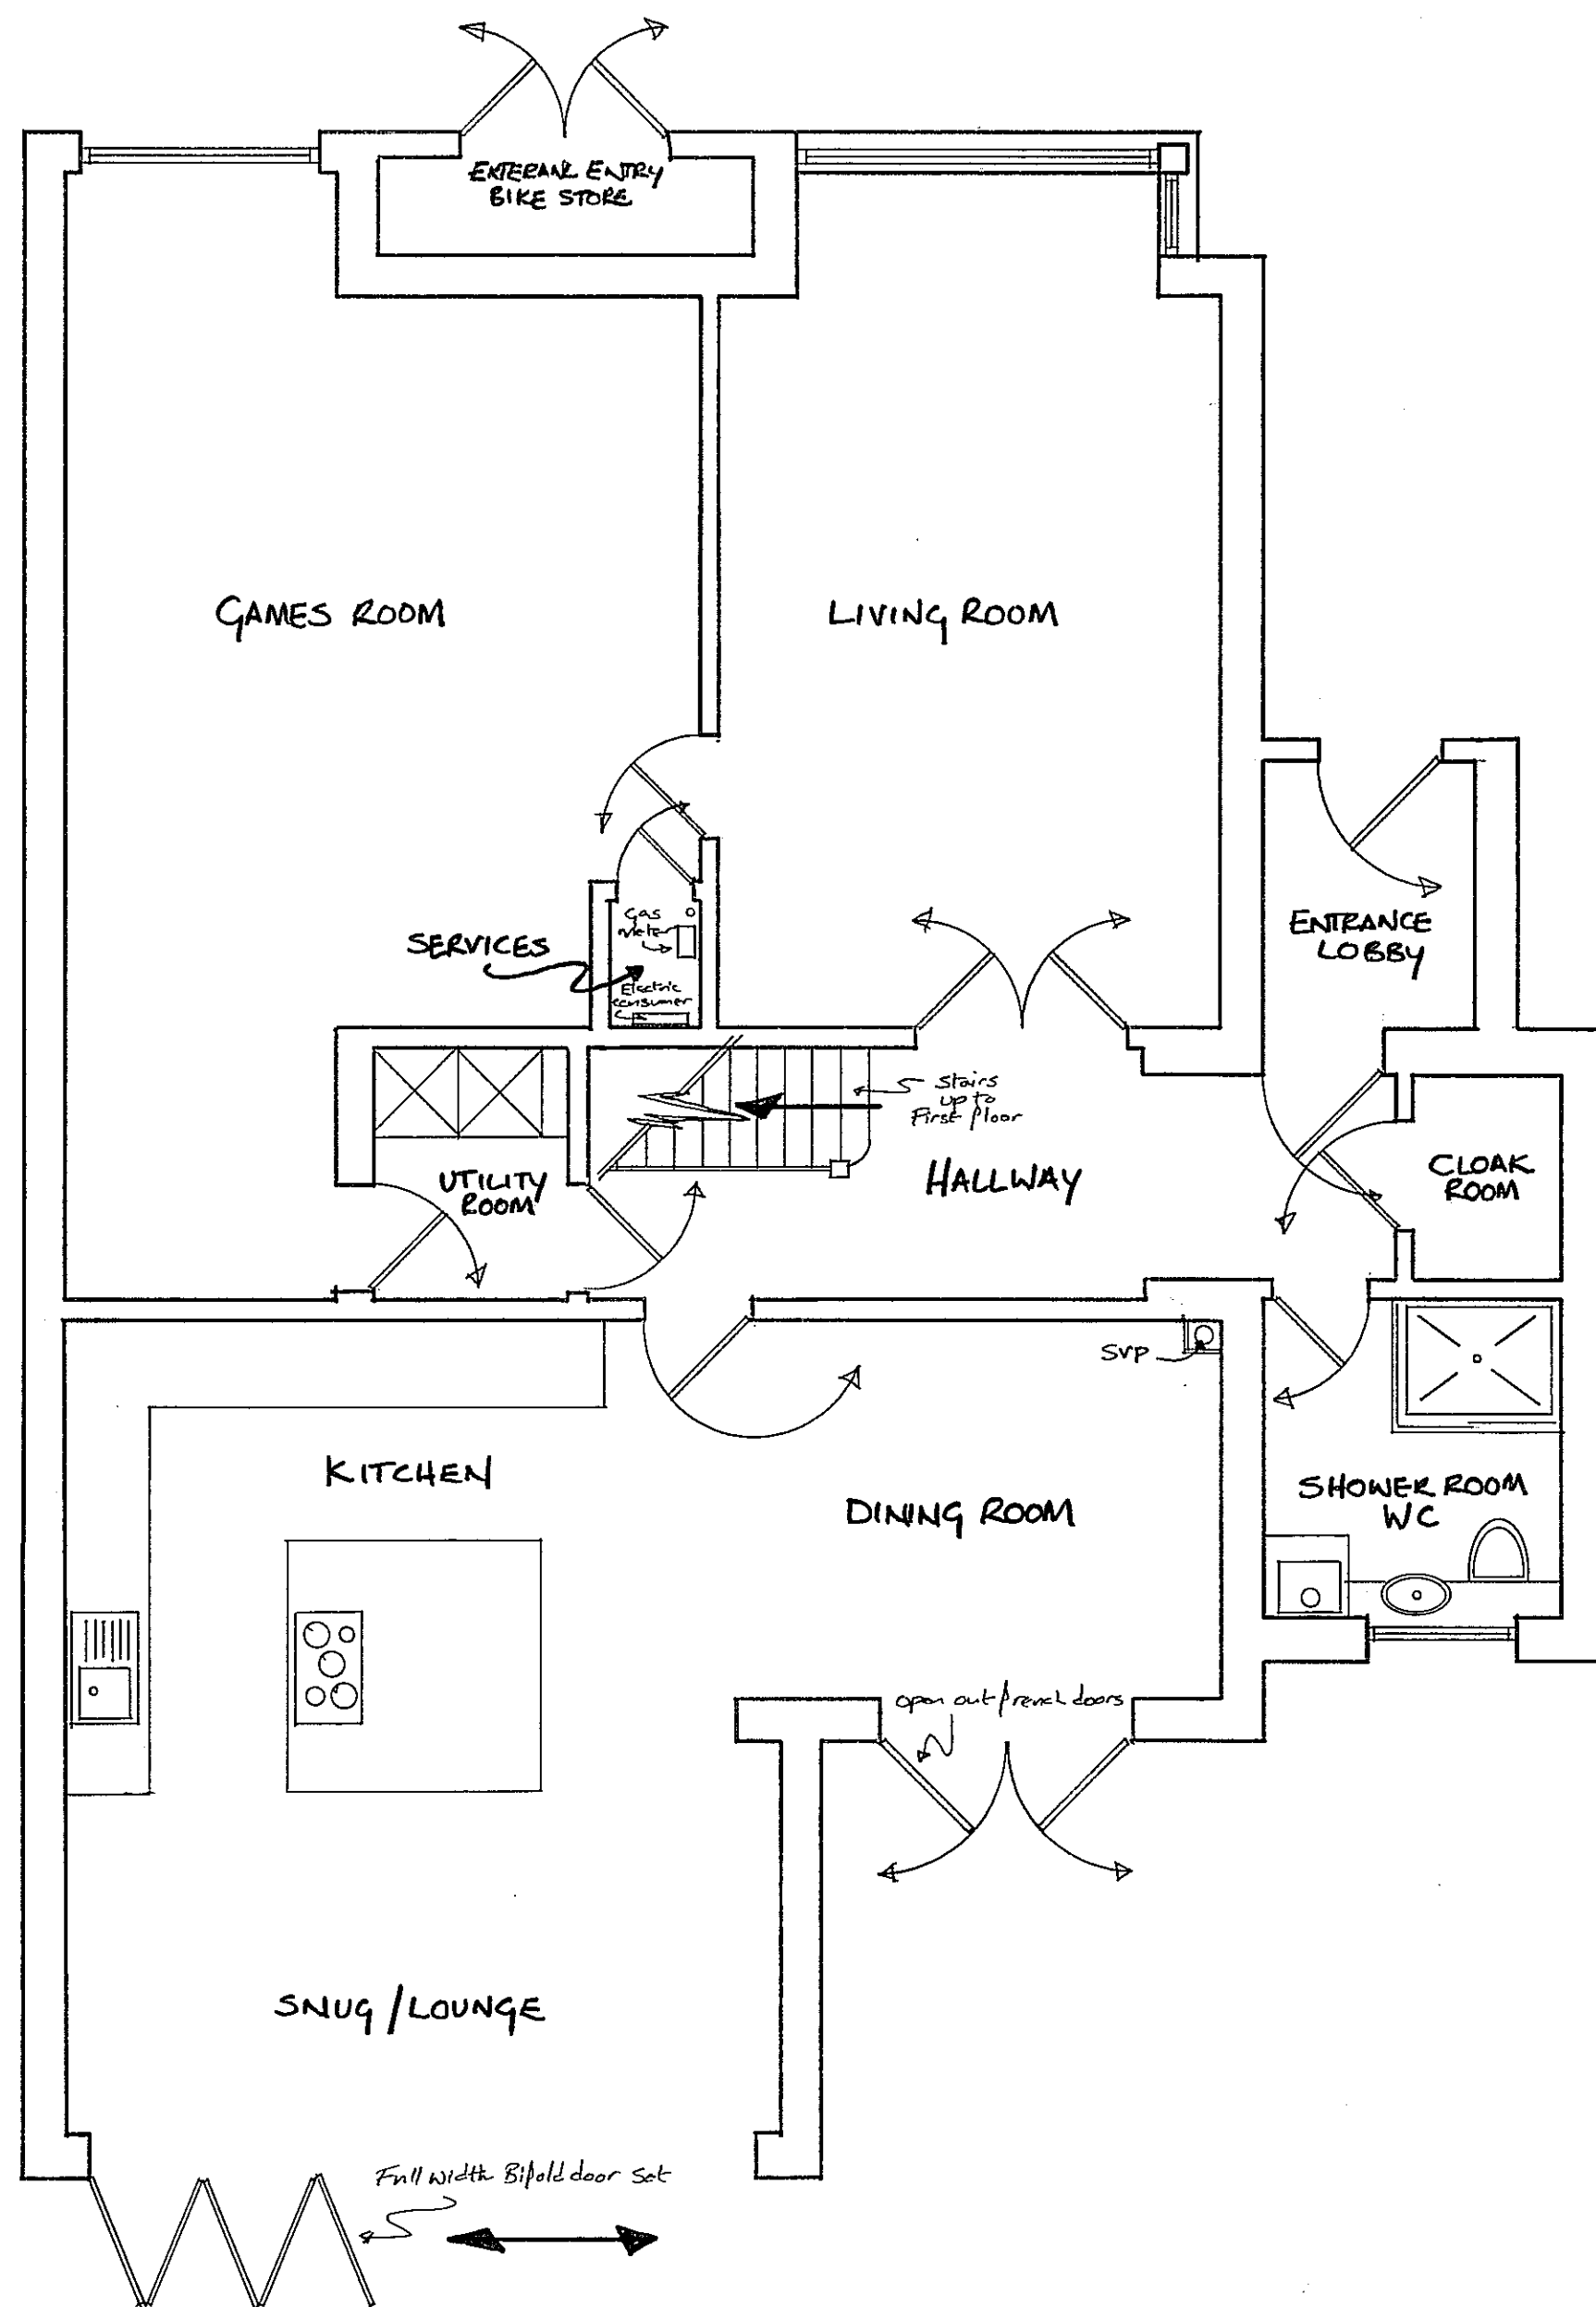

PROPOSED GROUND FLOOR PLAN ↑

PROJECT - 2 STORY SIDE EXTENSION. CLIENT - GRAHAM AND ELLY McINTYRE.
 SITE ADDRESS - CORNER STONE HOUSE, 3 DURHAM GARDENS, WATERLOOVILLE, HAMPSHIRE, PO7 7BB.
 DRAWING - PROPOSED PLANS. DRAWING NUMBER - 7BB 003. DATE JANUARY 2022.
 SCALE - 1:50 @ A2. DRAWN BY - TRISTAN DONALDSON CARPENTRY AND CONSTRUCTION.
 CONTACT - 2A MERTON ROAD, SOUTH SEA, PO5 2AG. MOBILE - 07503 409627.

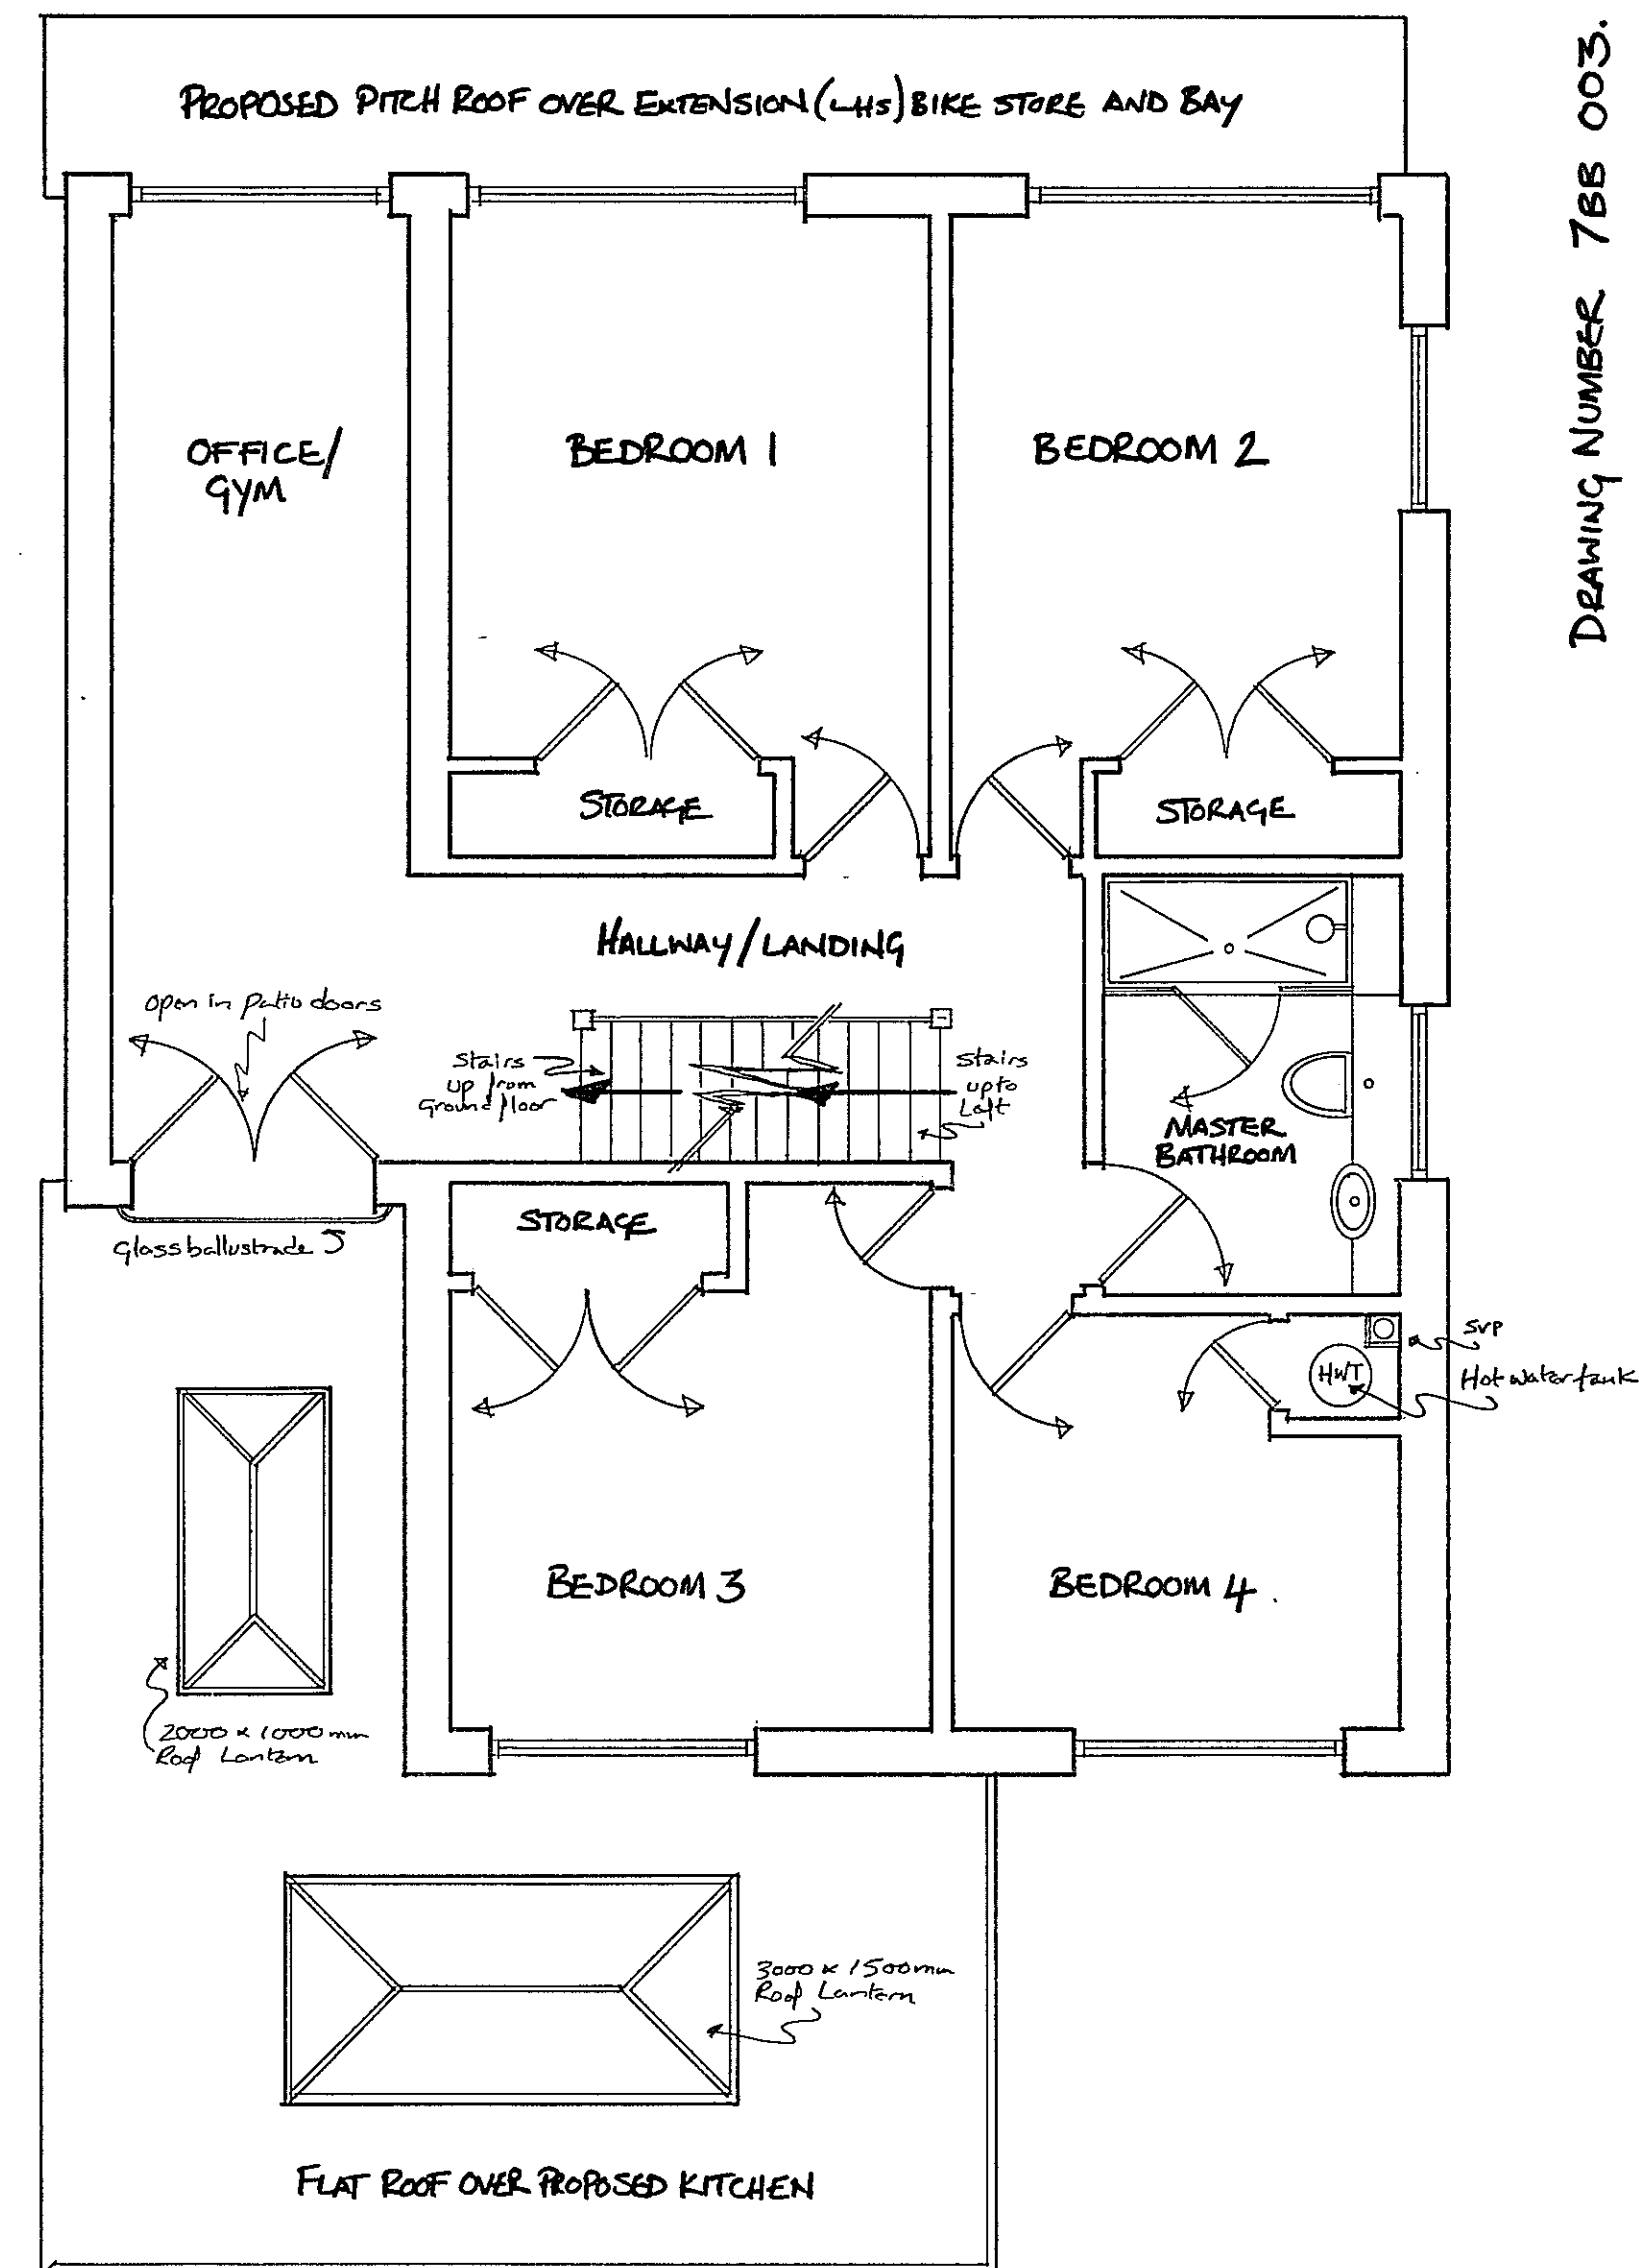

PROPOSED FIRST FLOOR PLAN ↑

DRAWING NUMBER 7BB 003.