



Note:
Do not Scale from this Drawing (except for planning approval).
All dimensions are in millimetres and to be checked on site.
All Dimensions relating to subcontractors or suppliers work
must be checked and agreed between the main contractor and
the sub-contractors and suppliers.

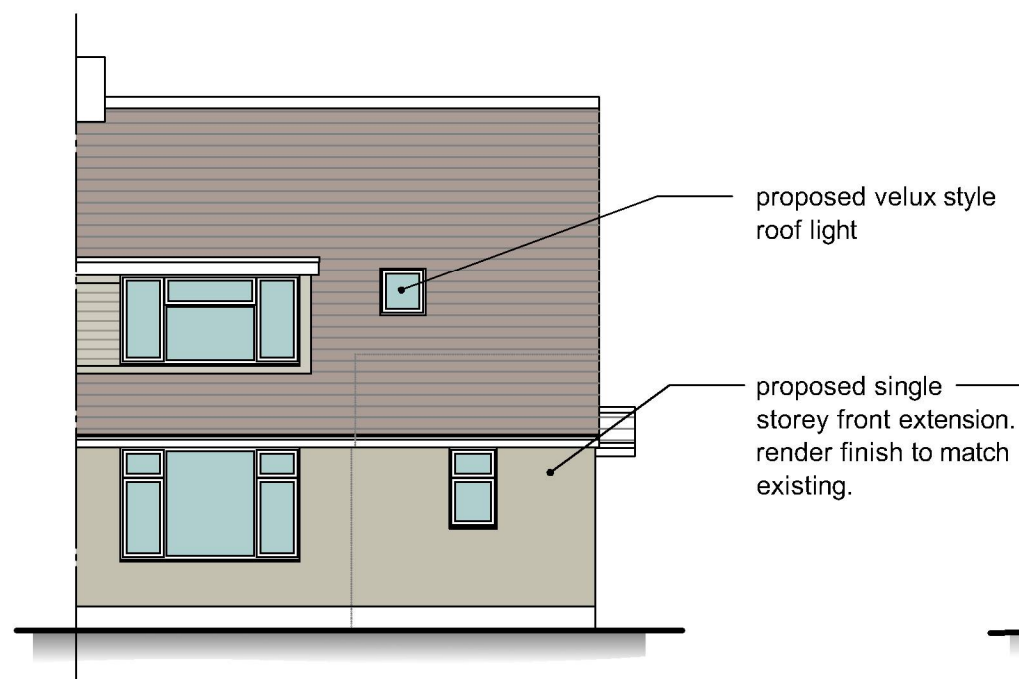

PROPOSED FRONT ELEVATION
SCALE 1:100

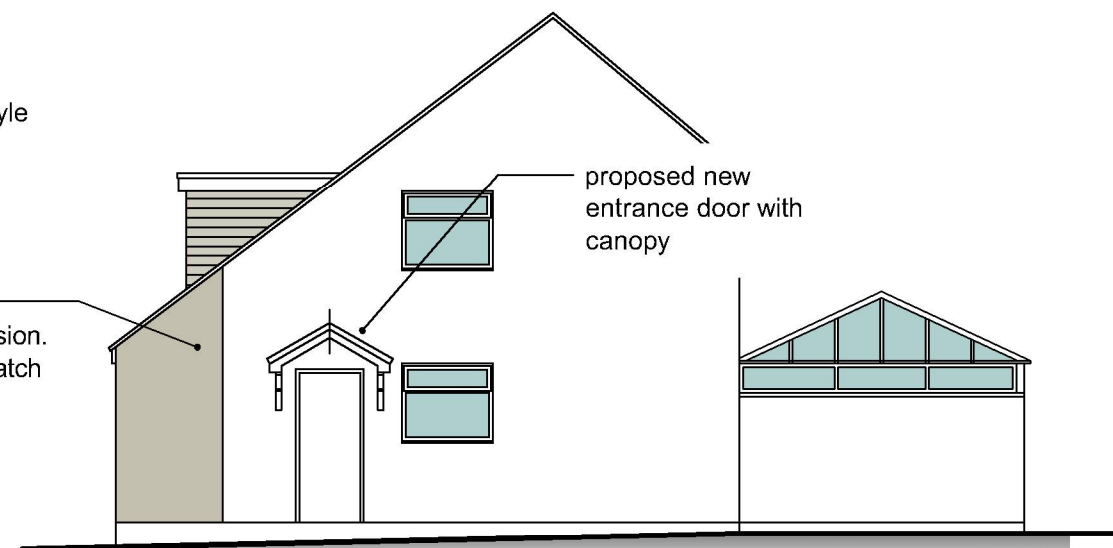

PROPOSED SIDE ELEVATION
SCALE 1:100



PROPOSED REAR ELEVATION
SCALE 1:100

SCALE BAR 1:100



DRAWING TITLE - PLANNING APPLICATION - PROPOSED ELEVATIONS	DATE - July 2022		SCALE - 1:100 @ A3		grp architectural design t. 07747 011252 e. gavin.page77@gmail.com
	DRN - gp	CHK - -	DRAWING REF - 22207 PL301	Rev -	
CLIENT - Ms Turner, 88 Roundway, Waterlooville, Hants.					