


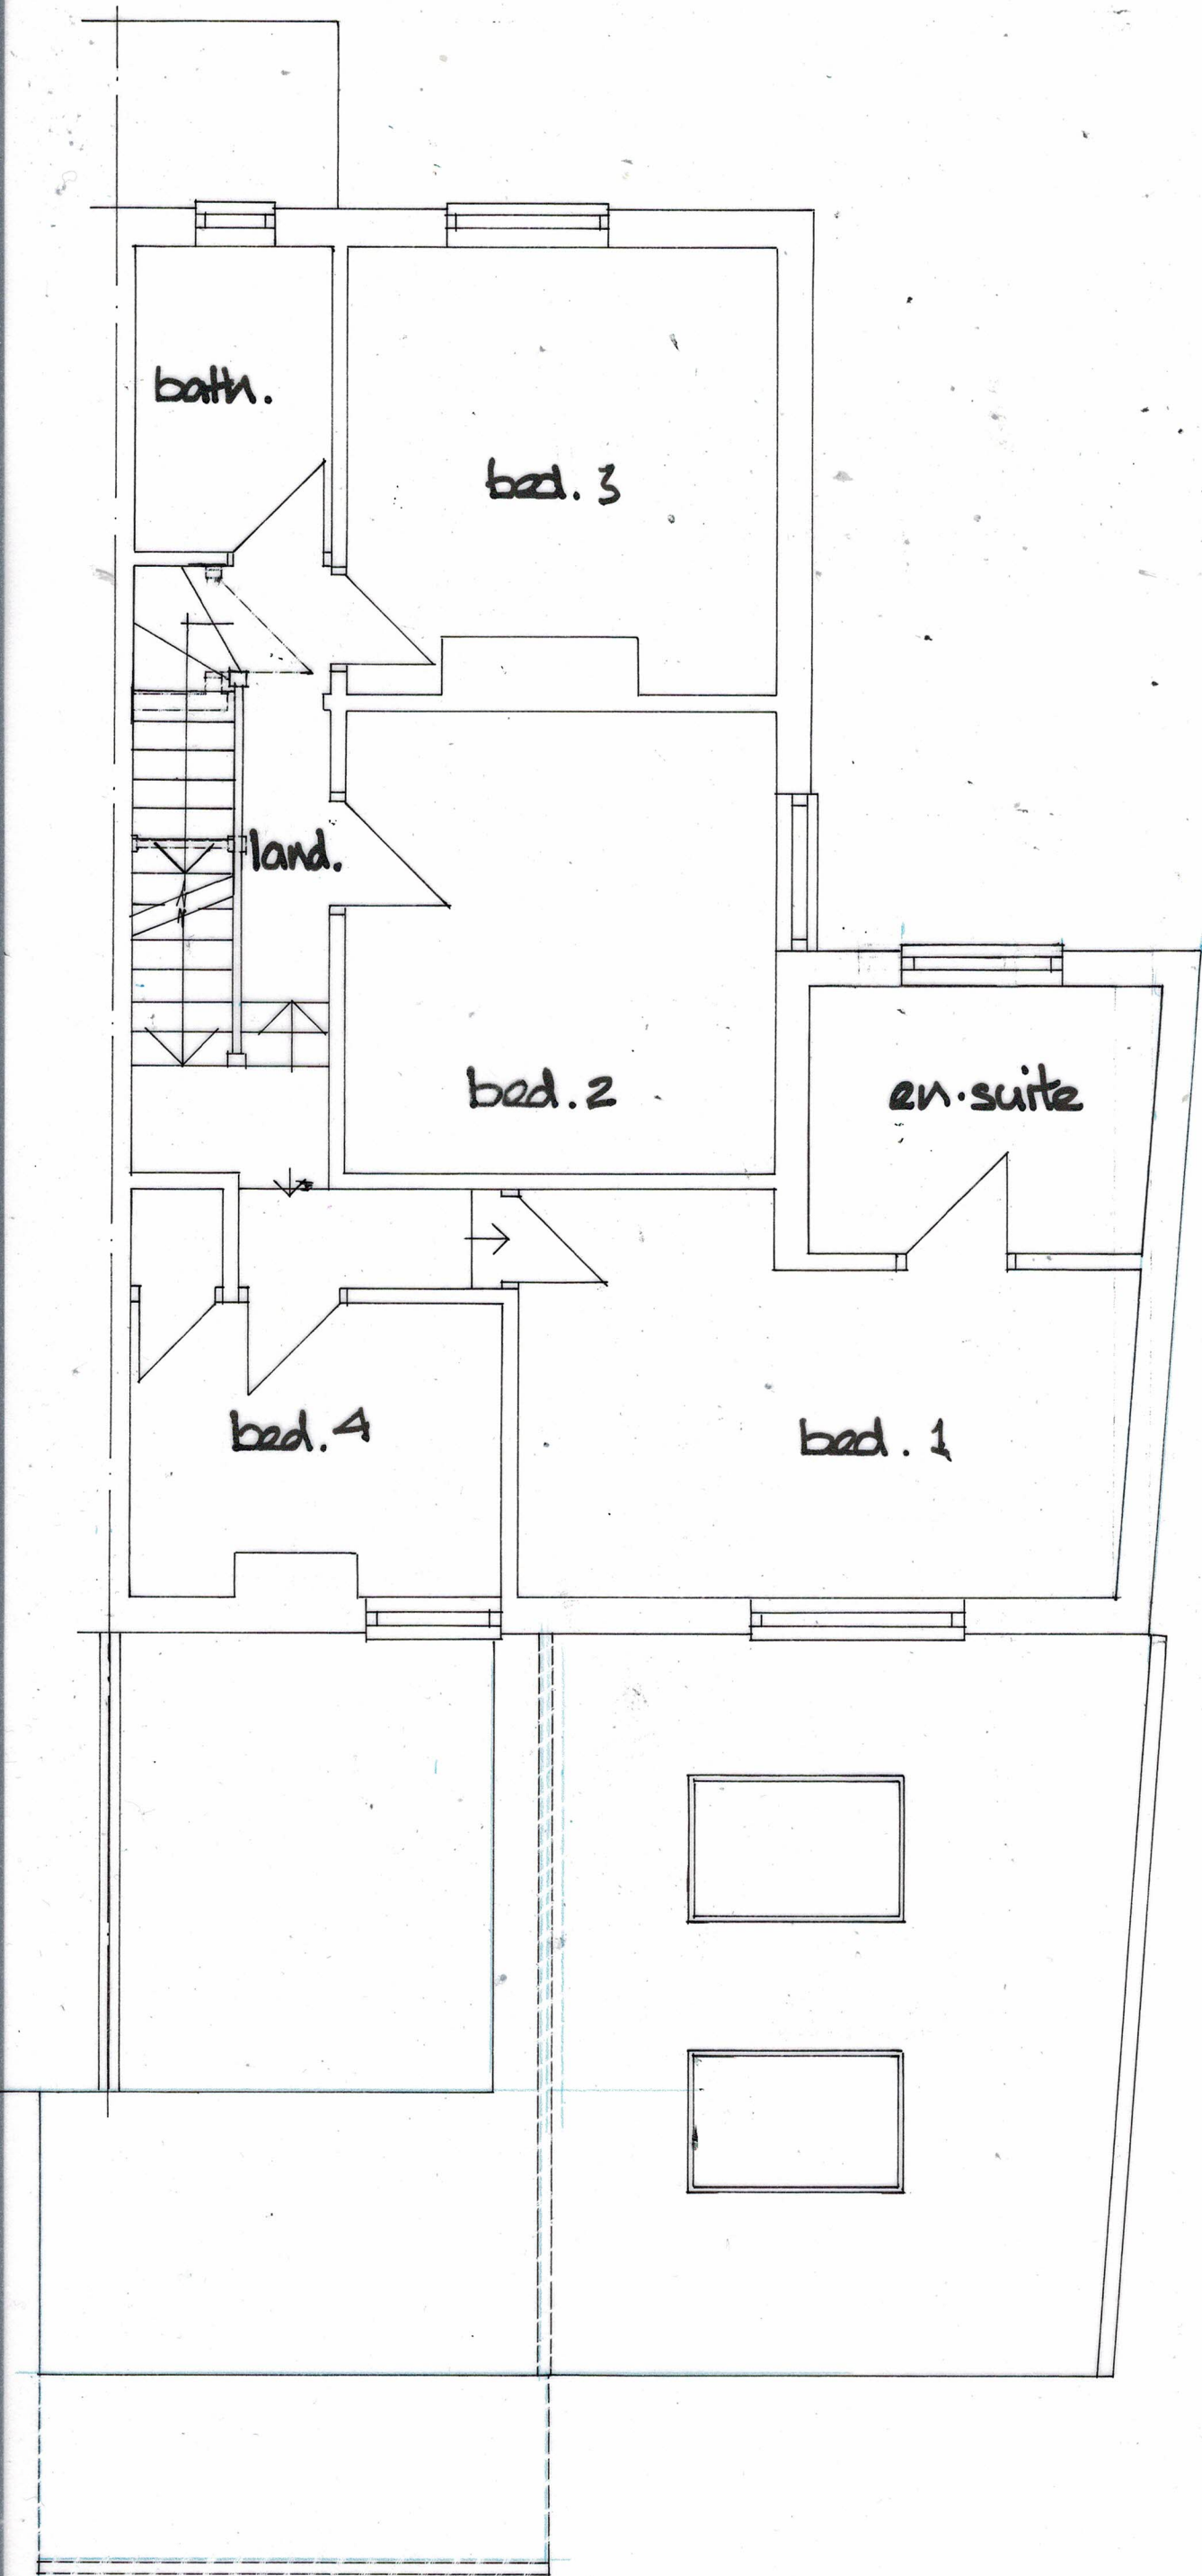

DEREK TREAGUS ASSOCIATES ARCHITECTURAL SERVICES Tel: 07956 624094 Email: derek.treagus@gmail.com			
Project	LOFT CONVERSION & REAR EXTENSION AT 68 CHURCH ROAD, HAYLING ISLAND, HAMPSHIRE.		
Client	Mr & Mrs J Meenaghan		
Subject	Planning Drawing Proposed First Floor Plan		
Date:	May 2022	Scale:	1: 50 @ A3
Rev:		Drg. No.	22/243/03
• Copyright reserved. • All dimensions are to be site confirmed and should not be scaled unless for Planning purposes. • Verify all queries with the office.			