



NOTES:

Dimensions to be checked on site before commencing work. Any discrepancies shall be reported to the architect immediately.



Do not scale from these drawings except for planning purposes. Use figured dimensions only.

Where applicable this drawing is to be read in conjunction with other consultants' drawings.

Ordnance Survey, (c) Crown Copyright 2021.
All rights reserved. Licence number 100022432

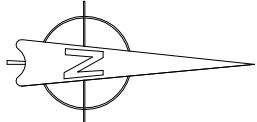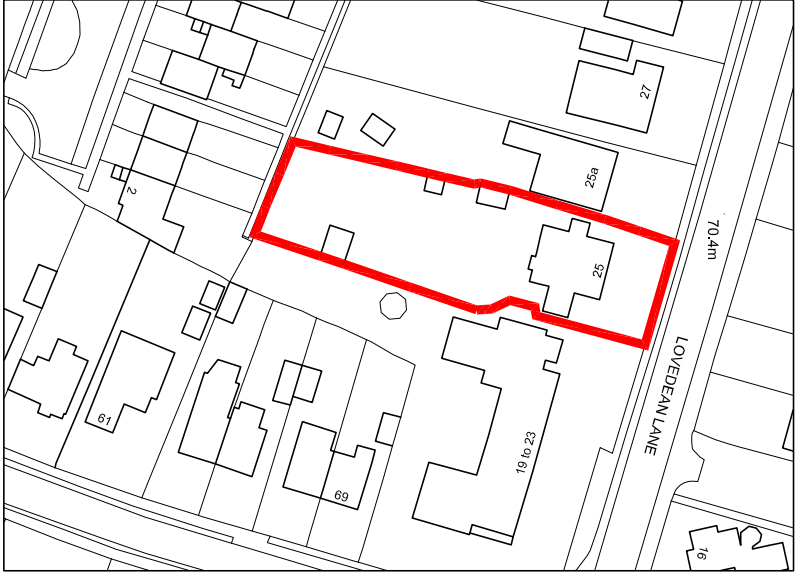


Location plan scale 1:1250

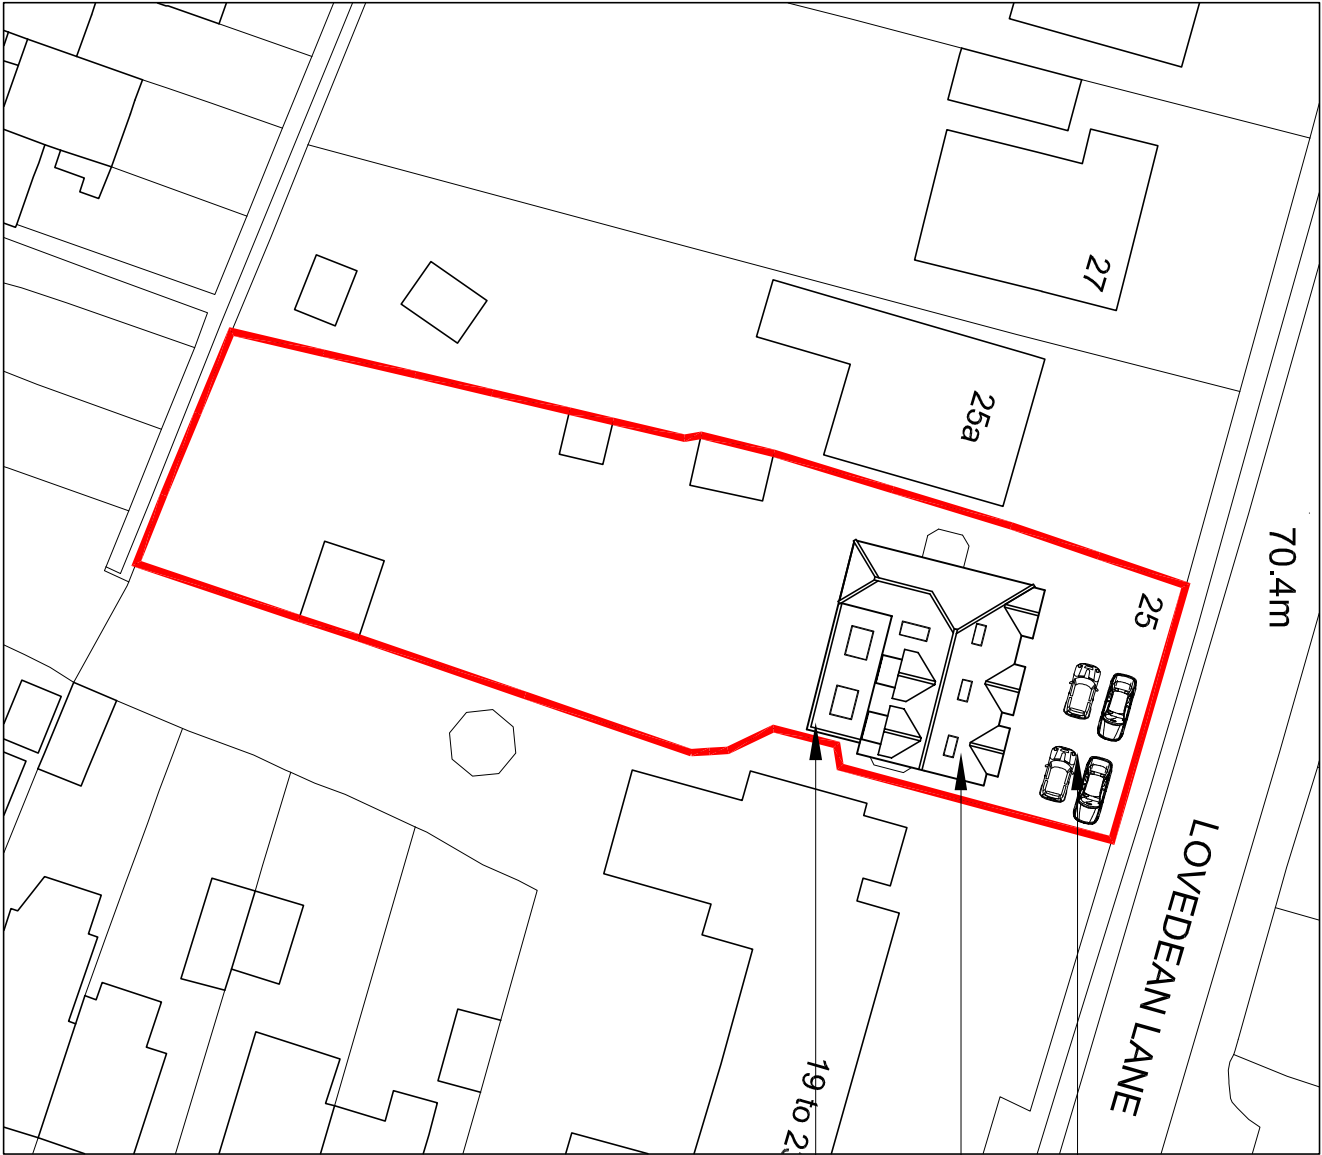 

- Parking for minimum 4 cars + safe turning zone retained under new proposal
- Proposed loft extension
- Proposed single storey rear extension (to replace existing conservatory)

Proposed site plan scale 1:500

 

For	MRS HUTT	Title	SITE & LOCATION PLAN	Office Tel:	01243 933732
Project	PROPOSED EXTENSION AT 25 LOVEDEAN LANE, WATERLOOVILLE, PO8 8HJ	Date	AUG 2021	Drawn	JB
		Scale	1:500 / 1:1250 @ A3	Checked	.
		Job Number	PL-006-21	Drawing Number	-01
		Revision	A		
		Email:		www.jb-architecturedesign.com	
		Web:		JB ARCHITECTURE	