


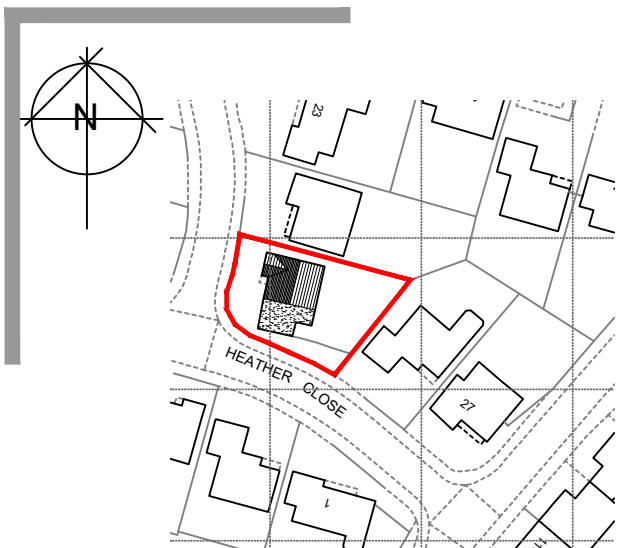

© Crown copyright 2021 Ordnance Survey 100053143

Location Plan 01

SCALE 1:1250




Existing West Elevation

NTS




03

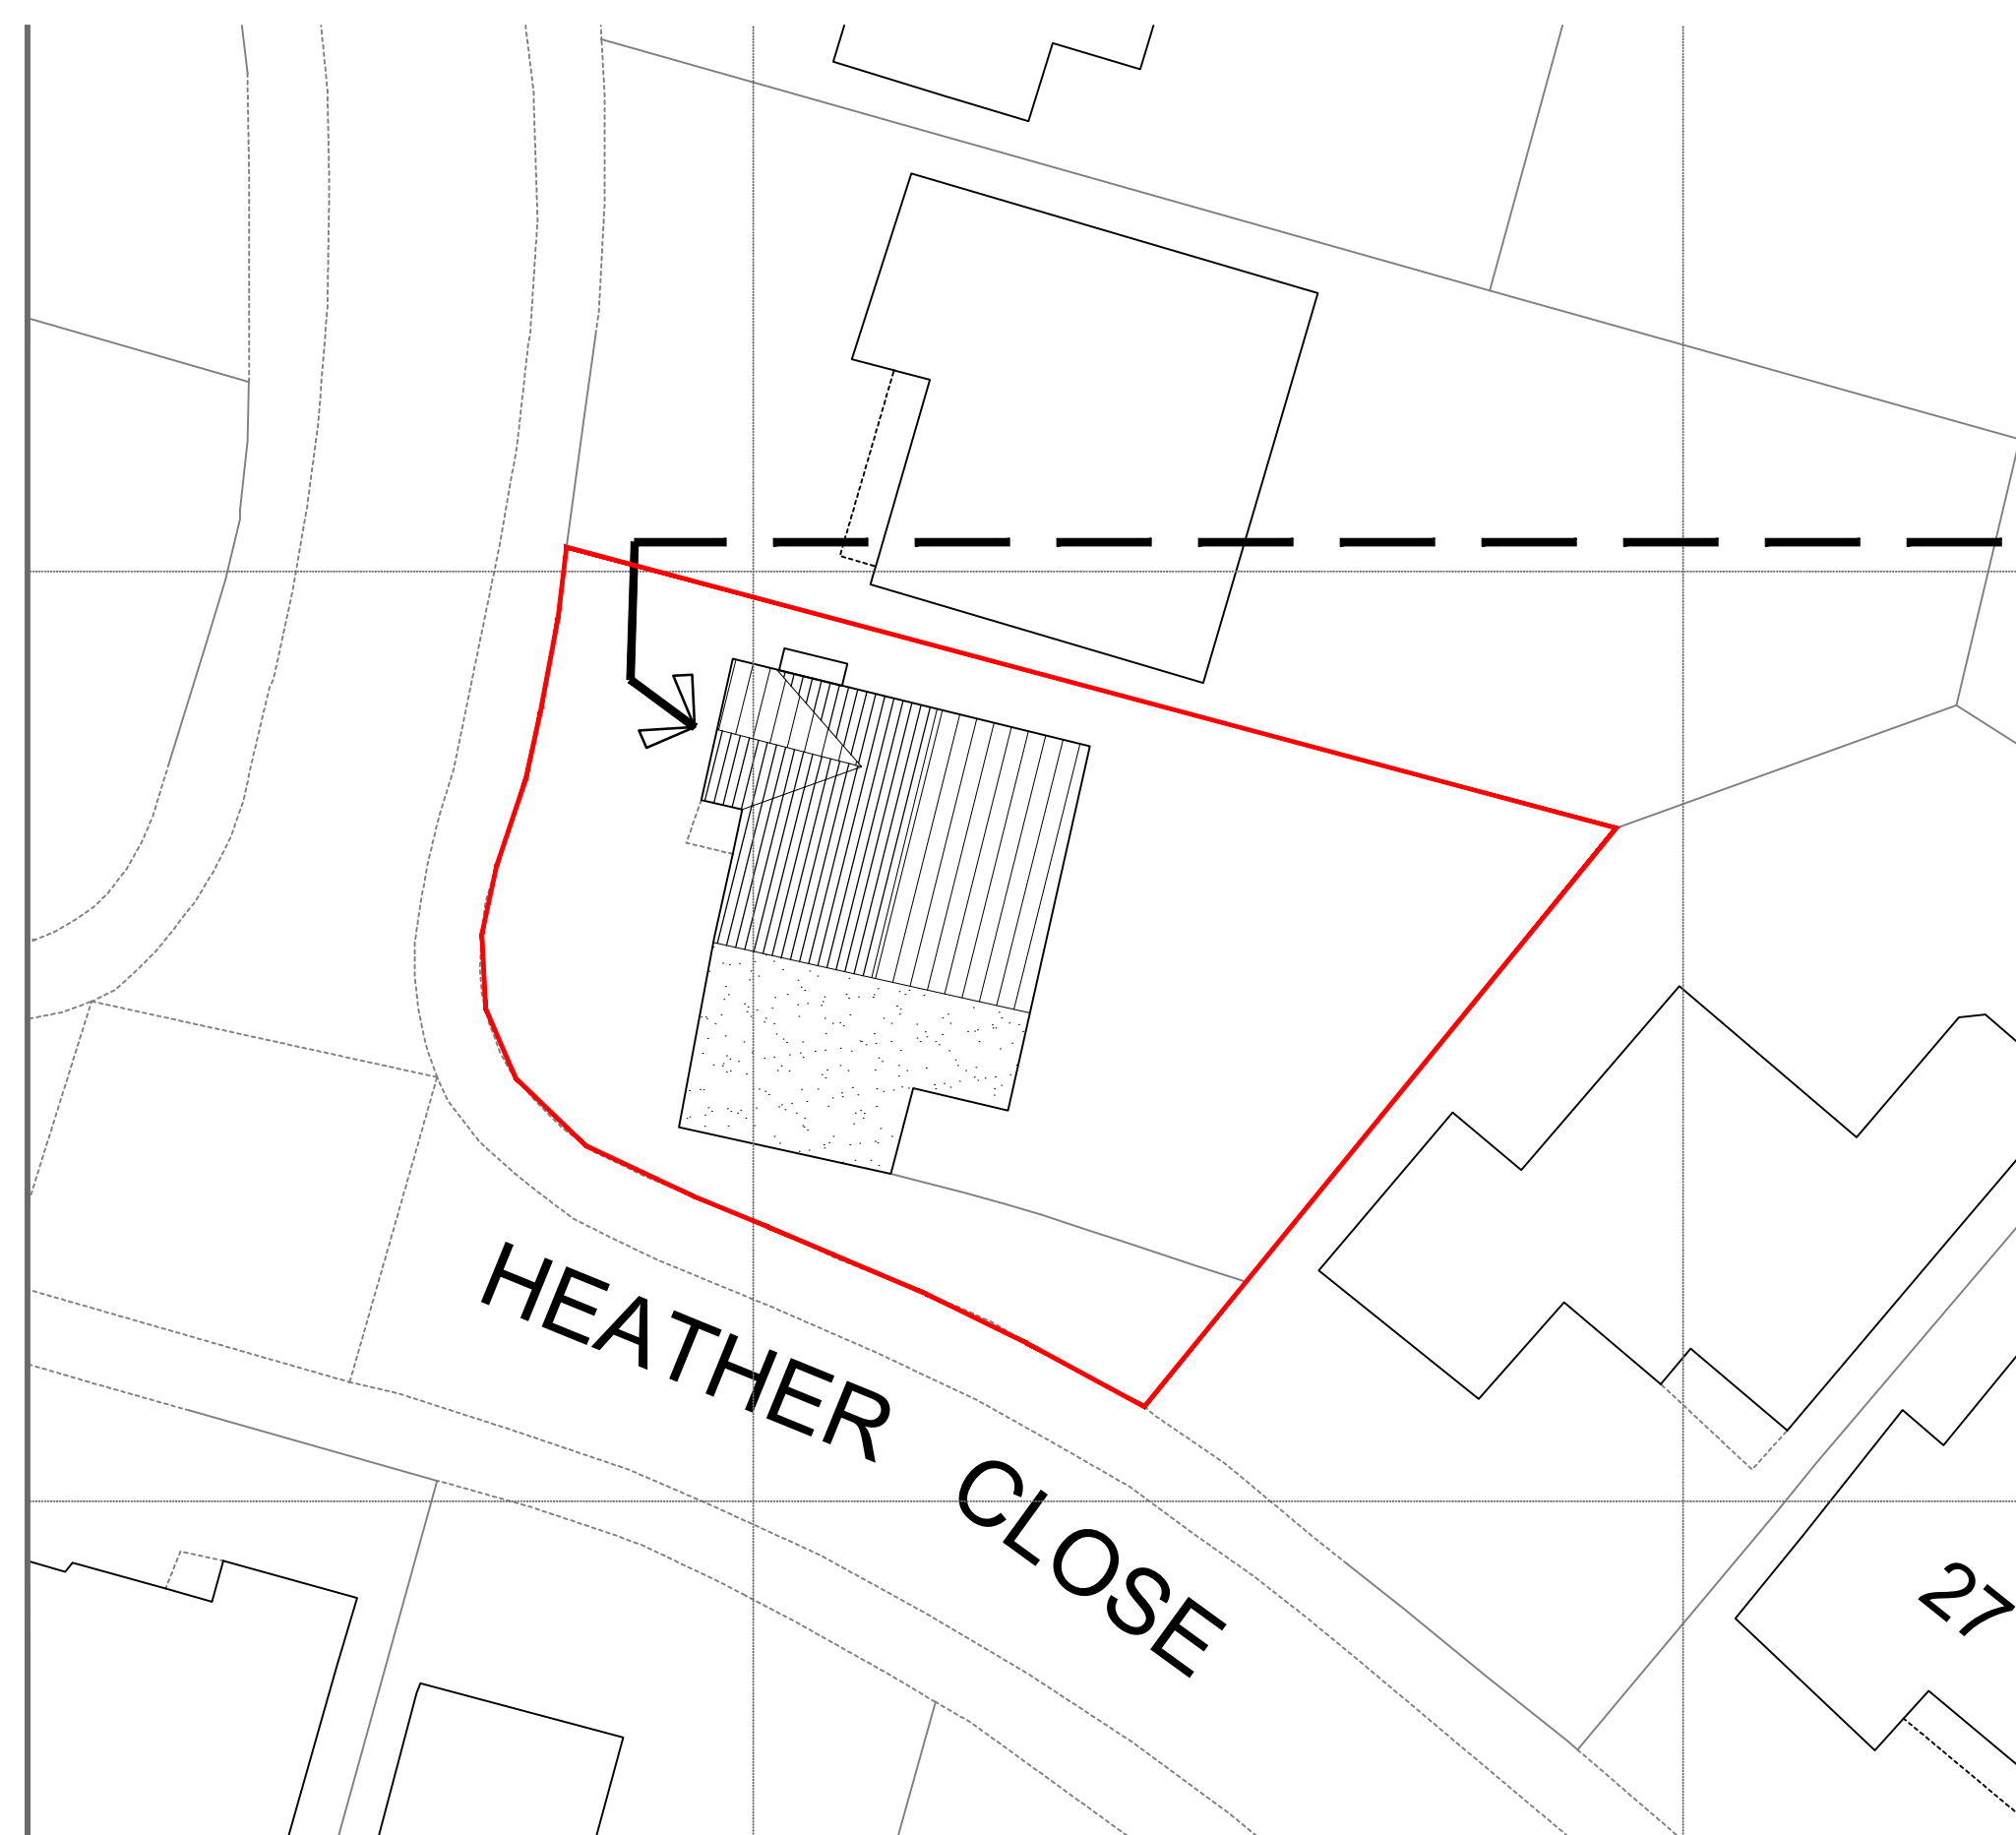

Existing & Proposed Block Plan 02

SCALE 1:200

3.66m Fibre Cement Exterior Wall Cladding -
Hardie Plank - **Cedral C14 Atlas Brown**

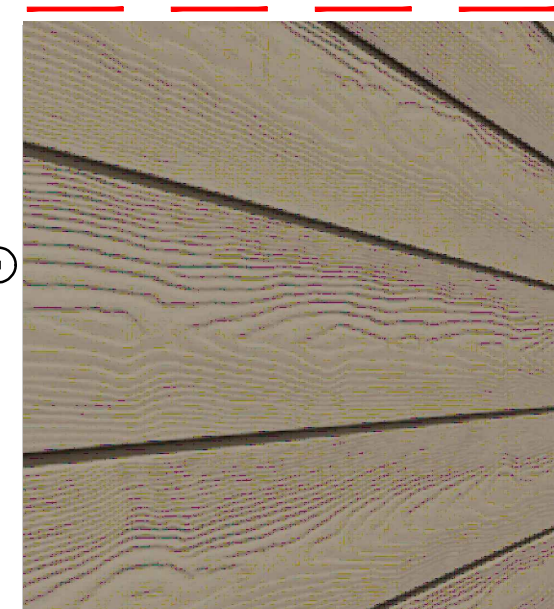

Material Sample

NTS

04




Material Sample

NTS

05

Rev:-	Description:-	Date:-	Chkd by:-
P1	Cladding changed to Cedral C14 Atlas Brown	27/11/21	
P	Planning issue	15/09/21	

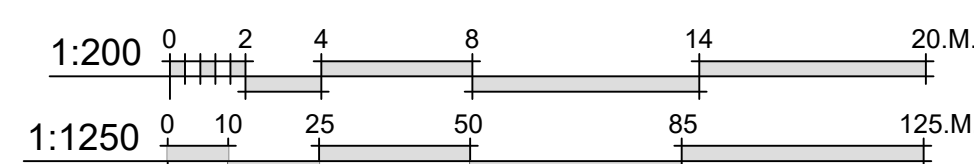

Client:-
Mr T Cook

Scale:- 1:200/1250 @A1

Drawn By:- M@C Checked By:-

Date:- 15-09-21 Date:-

Job.No:- 2021 Drg.No:- 01.01

Rev:- P1

Title:-
Elevation Alterations
Plans & Elevations
Project:-

25 Heather Close
Waterlooville
PO7 8EE

MICIA Design
architectural
Consulting - Design - Build

Portsmouth - Gosport - Fareham - Waterlooville - Havant - Chichester

077 87 547 837 www.mca-design.co.uk
mo.mcadesign@gmail.com



NB

- (1) FIGURED DIMENSIONS MUST BE TAKEN IN PREFERENCE TO SCALED DIMENSIONS AND SITE DIMENSIONS ARE TO BE CHECKED BEFORE WORK IS PUT IN HAND.
- (2) © THIS DRAWING IS THE COPYRIGHT OF MC ARCHITECTURAL DESIGN AND MUST NOT BE REPRODUCED OR USED WITHOUT THEIR WRITTEN PERMISSION.
- (3) IT IS THE SOLE RESPONSIBILITY OF THE BUILDING OWNER TO DRAW UP ALL LEGAL AGREEMENTS WITH ADJOINING PROPERTY OWNER TO COVER THE OVER HANGING OF ANY FASCIAS, GUTTERING, FOUNDATIONS OR ANY PART OF THE BUILDING. MC ARCHITECTURAL DESIGN CAN NOT BE HELD RESPONSIBLE IN ANY WAY WHATSOEVER FOR ANY LEGAL COSTS OR OTHER COSTS INCURRED THROUGH ANY NEIGHBOURHOOD DISPUTES.
- (4) IT IS THE SOLE RESPONSIBILITY OF THE BUILDING OWNER TO COMPLY WITH THE PARTY WALL ACT 1996 MC ARCHITECTURAL DESIGN CAN NOT BE HELD RESPONSIBLE IN ANY WAY IF NON COMPLIANCE IS ADOPTED.