
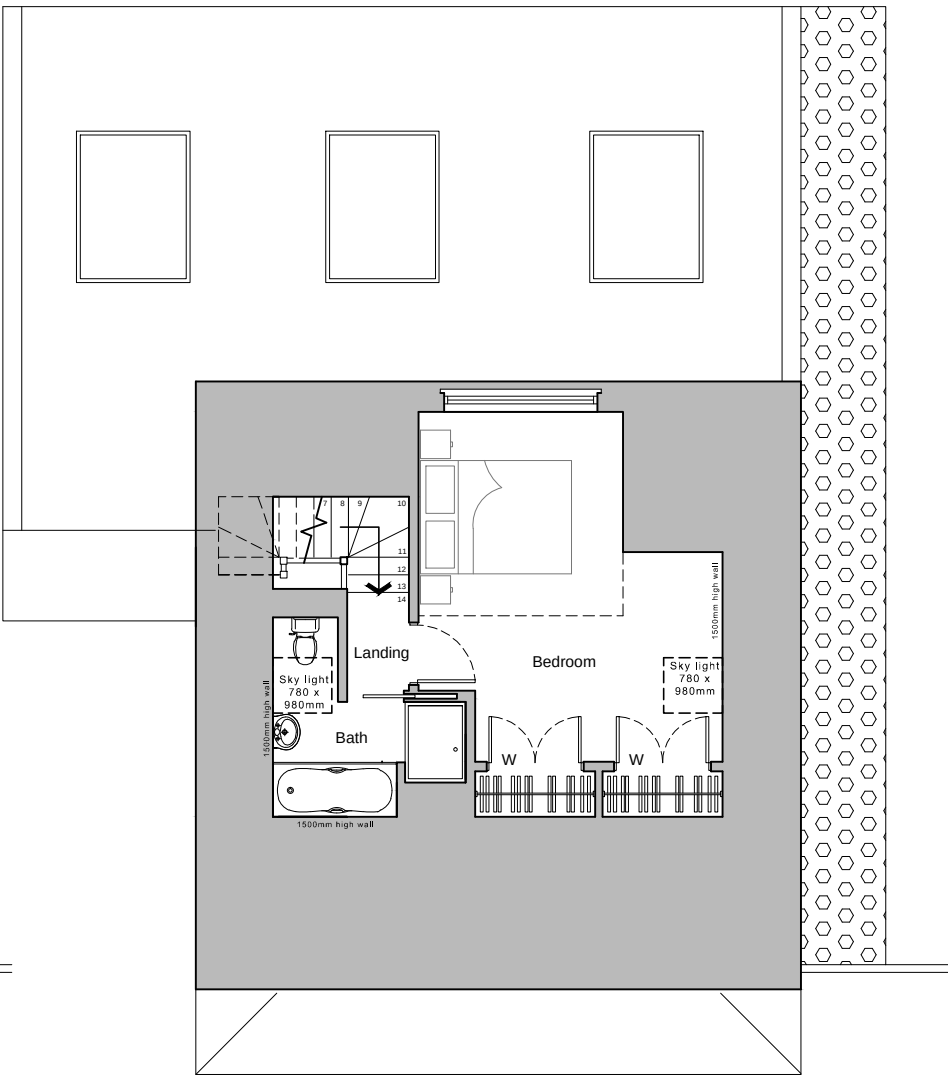
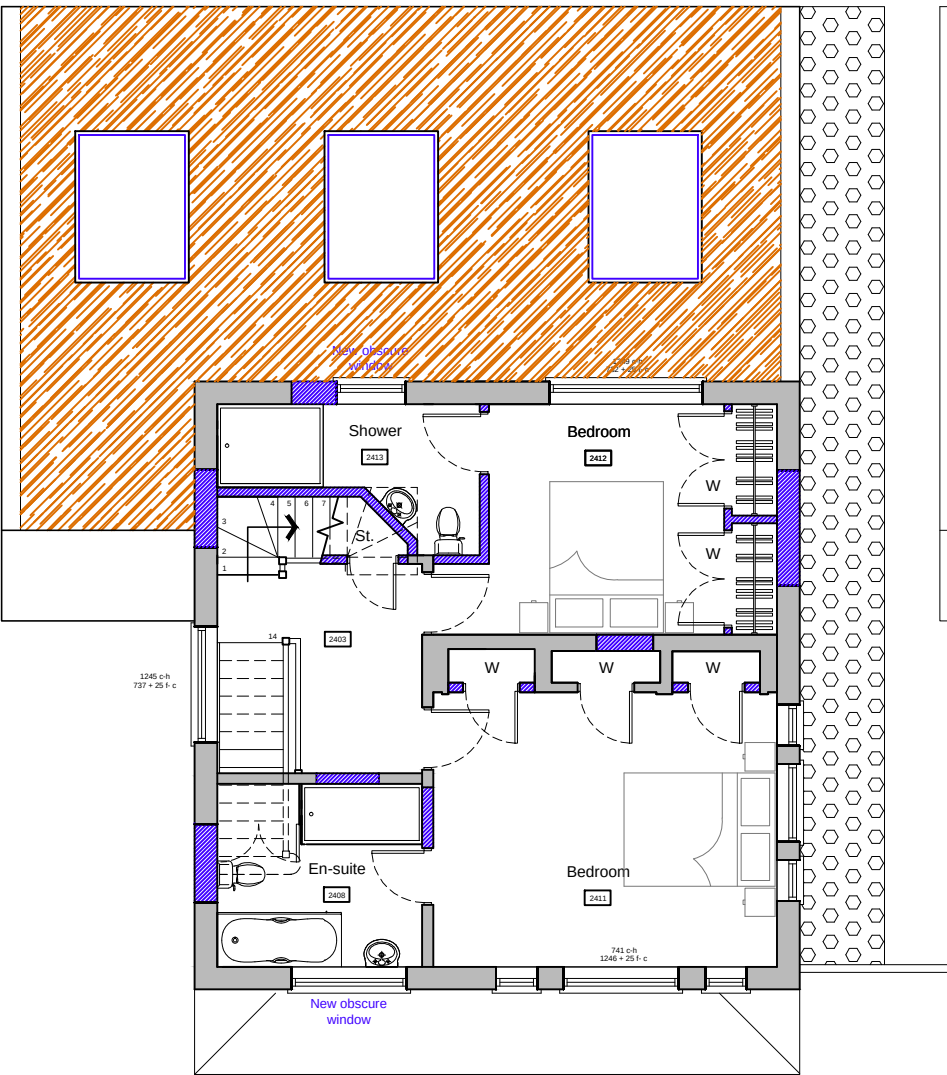


Existing walls    Proposed walls    Proposed structure    Underfloor heating    Sedum roof

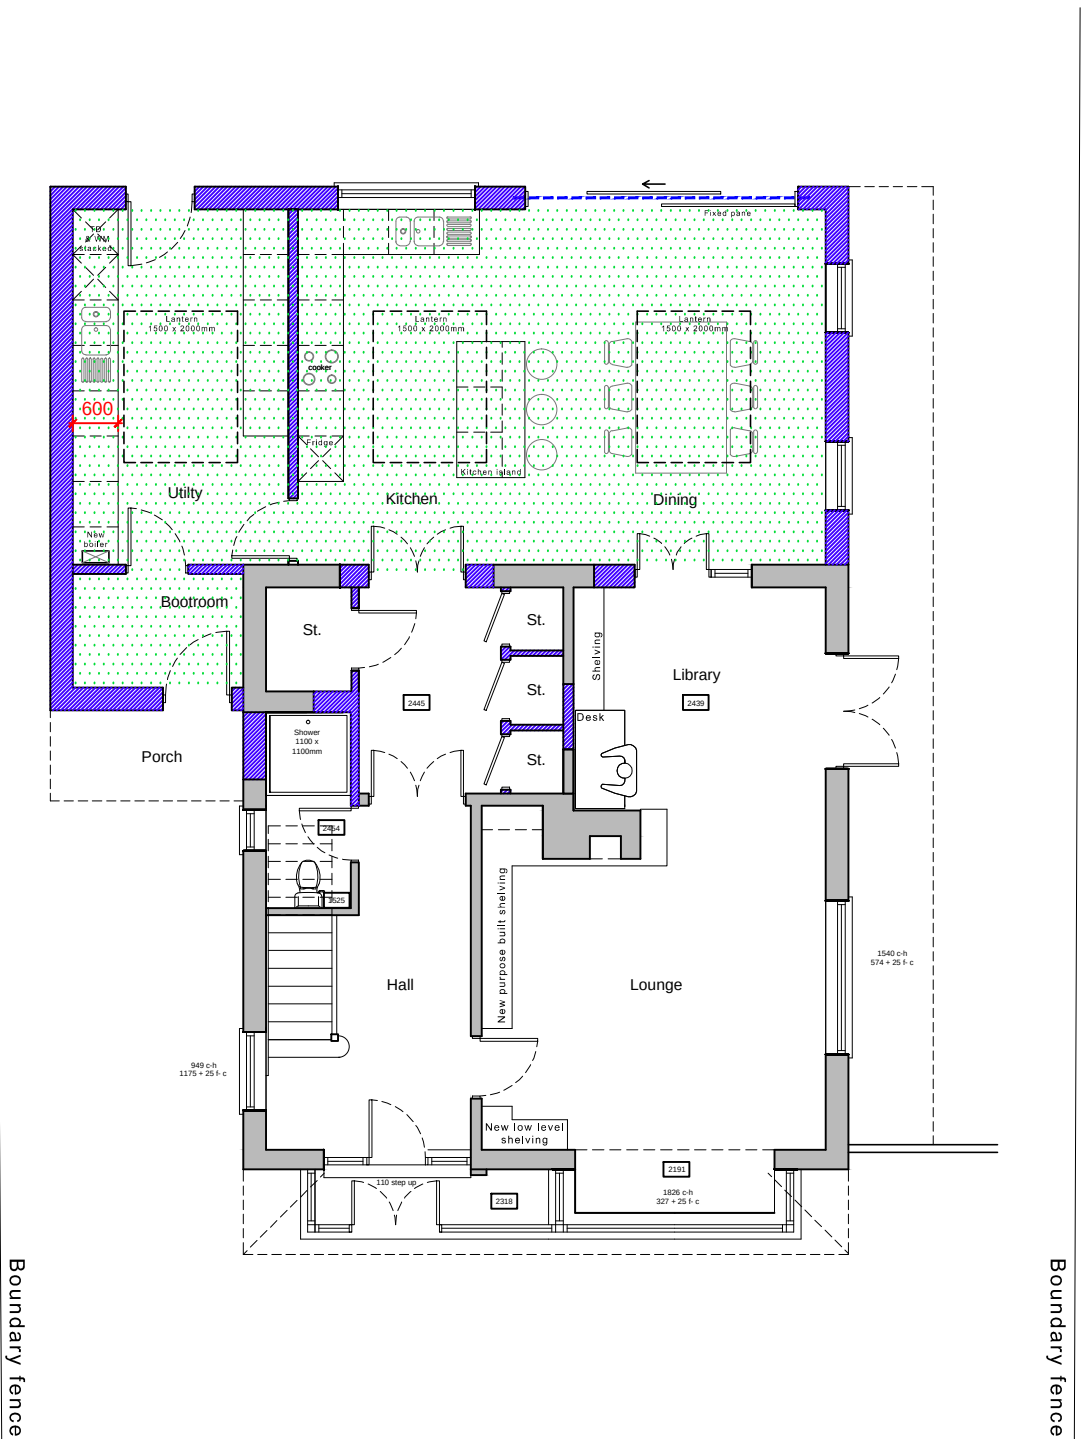

Ground floor plan

First floor plan

Second floor plan

Proposed floor plans scale 1:100

