




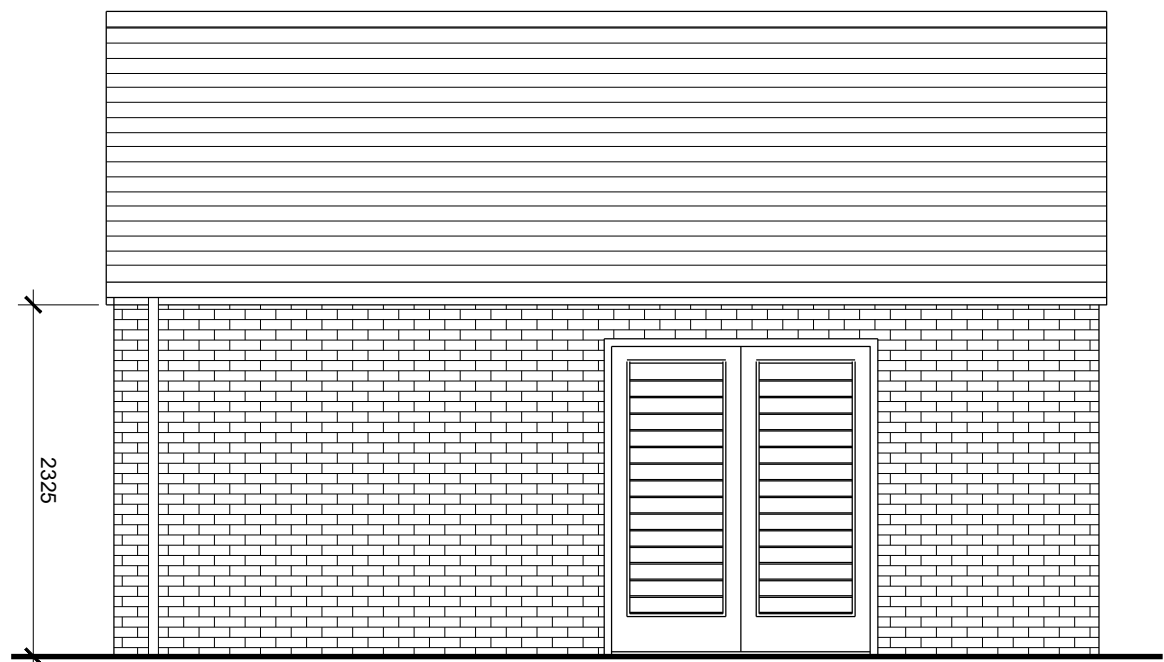


REFUSE STORE : ELEVATION A

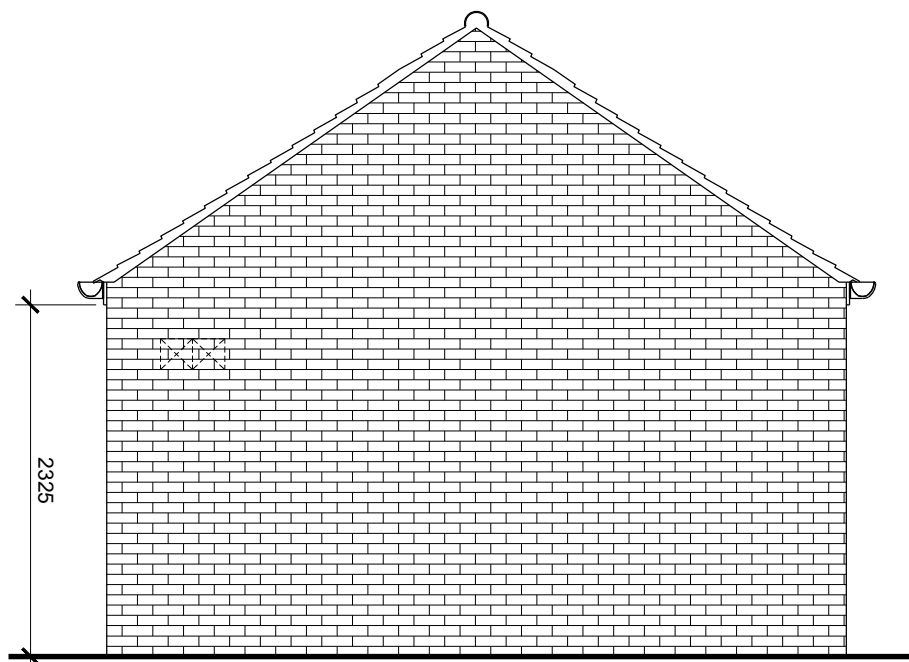

REFUSE STORE : ELEVATION B

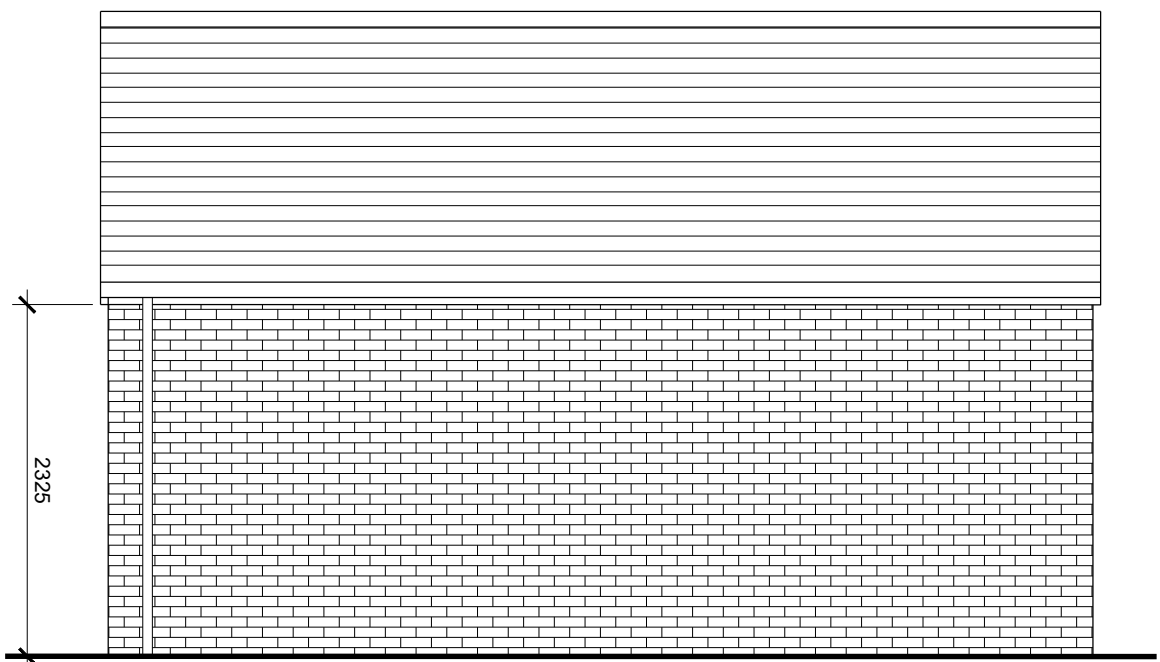


REFUSE STORE : ELEVATION C

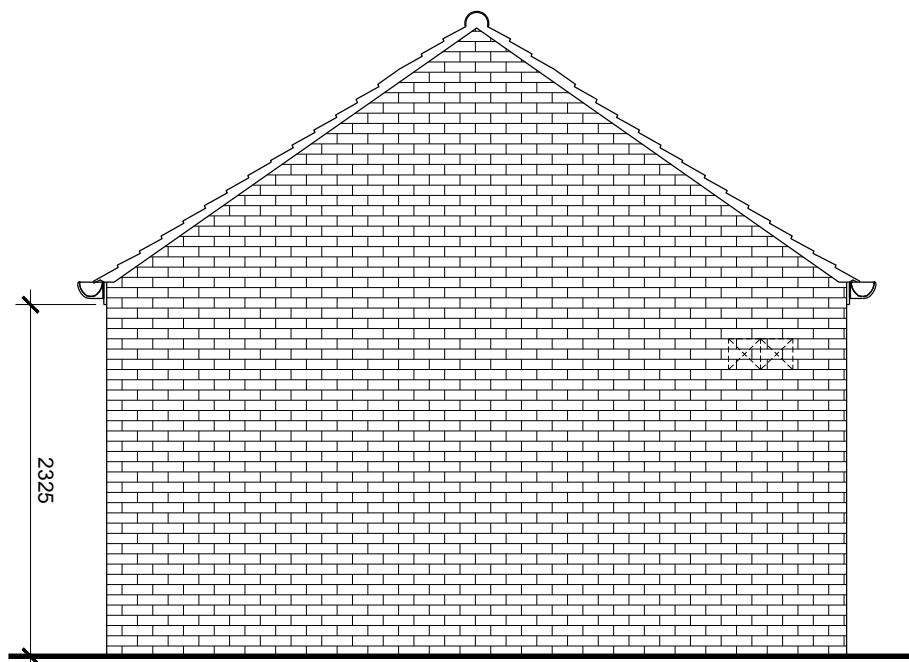

REFUSE STORE : ELEVATION D

Notes:
This drawing is to be read in conjunction with all other relevant architectural drawings.
Drawing not to be scaled, use figured dimensions only. All dimensions to be checked on site by the contractor prior to the commencement of any work or specialist production drawing. Any discrepancies to be notified to Hay Associates and further instructions obtained before work is commenced.
Copyright © Hay Associates Limited

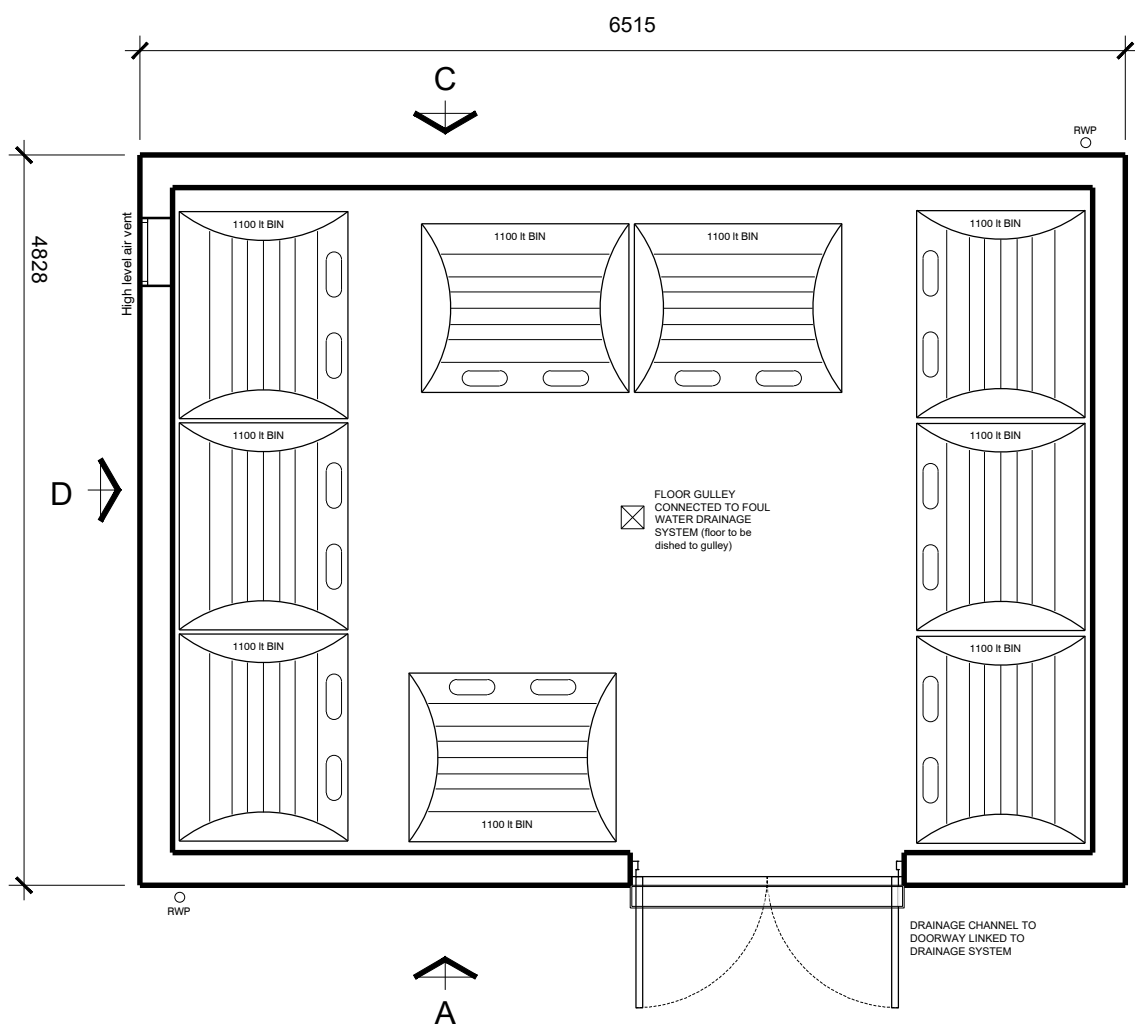

REFUSE STORE : PLAN

1:50

for location of refuse store refer to site plan drawing H213/PL-08

MATERIALS SCHEDULE

EXTERNAL WALL

- FACING BRICKWORK - FORTERRA - HAMPTON RURAL BLEND

ROOF

- REDLAND MINI STONEWOLD ROOF TILE - SLATE GREY

DOORS


- UPVC DOORS (louvered)
- WHITE INTERNALLY - RAL 7016 (ANTHRACITE GREY)
- SMOOTH FOIL EXTERNALLY SET IN 75mm REVEALS

FASCIA/ SOFFIT

- BLACK uPVC

RAIN WATER GOODS

- BLACK uPVC

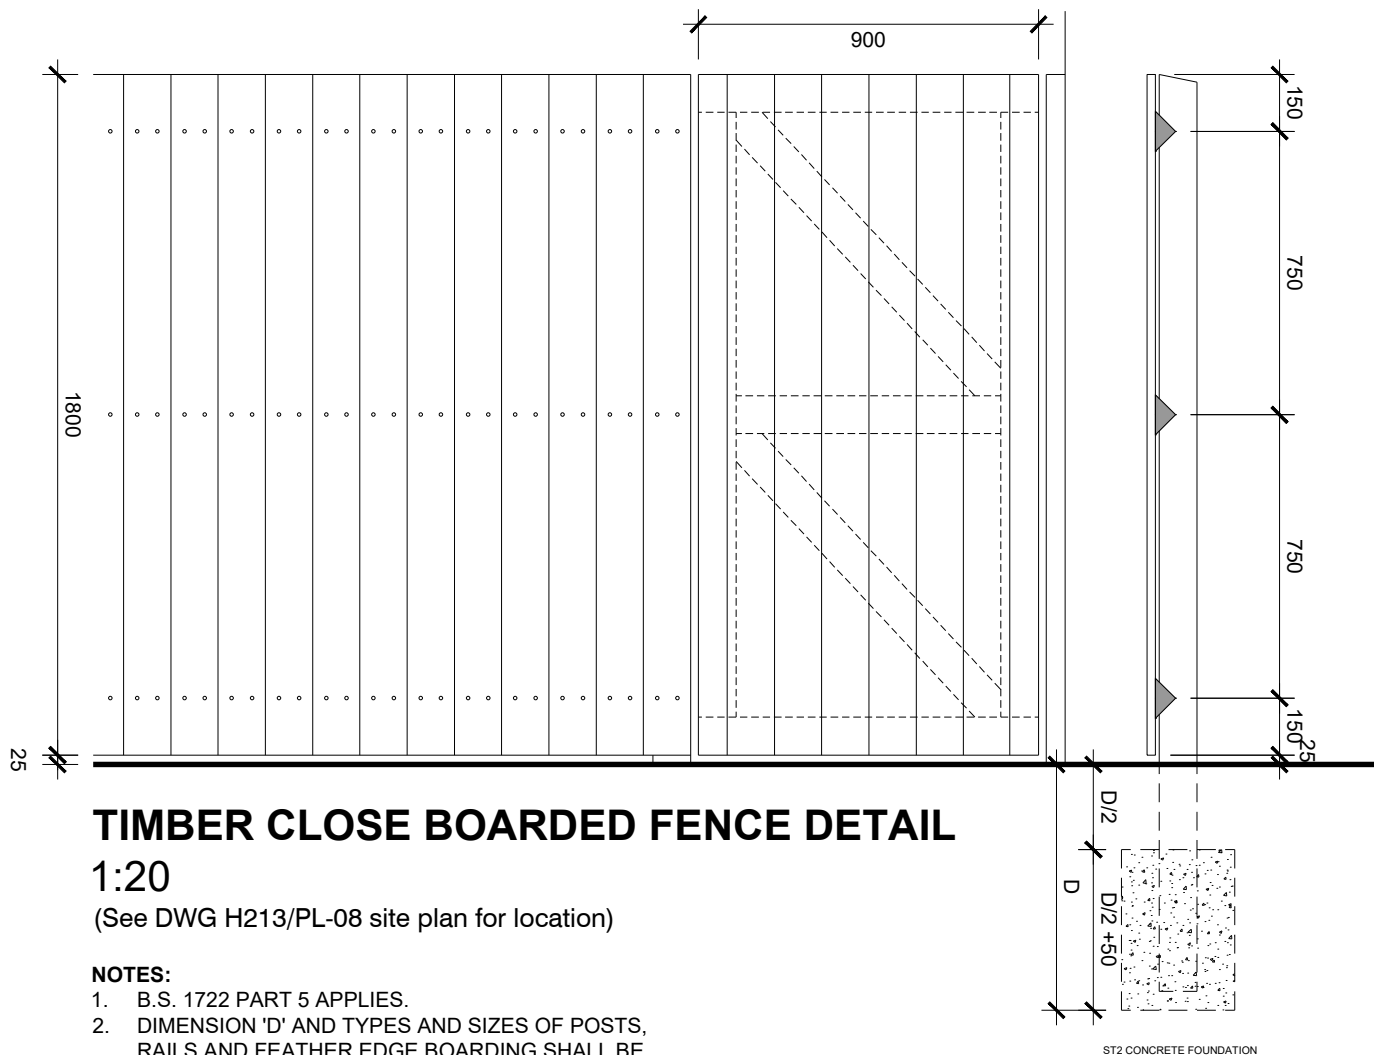

TIMBER CLOSE BOARDED FENCE DETAIL

1:20

(See DWG H213/PL-08 site plan for location)

NOTES:

1. B.S. 1722 PART 5 APPLIES.
2. DIMENSION 'D' AND TYPES AND SIZES OF POSTS, RAILS AND FEATHER EDGE BOARDING SHALL BE TAKEN FROM B.S. 1722 PART 5 AS APPROPRIATE TO THE HEIGHT AND TYPE OF FENCE.
3. ALL TIMBERS TO BE PRESERVATIVE TREATED.

FENCE:

- 100x100x2.4m LONG 3 TIMES MORTICED TREATED TIMBER POSTS WITH TOP ONCE WEATHERED.
- 3 no. 75x75x1.8m LONG ARIS RAILS NOTCHED INTO POSTS.
- 22x125mm TREATED FEATHER EDGE BOARDING FIXED TO RAILS WITH GALVANISED FIXINGS.

SINGLE GATE:

- 900x1750mm OVERALL SIZE
- 30x100mm TREATED TIMBER FRAME AND BRACE.
- 22x125mm TREATED FEATHER EDGE BOARDING FIXED TO RAILS WITH GALVANISED FIXINGS.
- 50x100x1800mm GATE PLATE TO POST OF WALL INCLUDING GATE STOP AND BOLT FIXINGS.
- GALVANISED TEE HINGES
- DIGITAL CODE LOCK AND LATCH TO EACH SIDE.

DOUBLE GATES:



- as above plus
- 1800x1750mm OVERALL SIZE
- DROP BOLT 450mm LONG (18") AS A SECURING METHOD FOR PAIRS GATES, KEEPING THE GATES FASTENED IN PLACE EITHER OPEN OR CLOSE.

GAZEBO : PLAN

1:50


for location of gazebo refer to site plan drawing H213/PL-08

SPECIFICATION:
Atlas Open Gazebo W4.0m x D3.2m
Overall External Dimensions: 4.24m x 3.20m (13' 10" x 10' 5")
External Width: 4.07m (13' 4")
External Depth: 3.03m (9' 11")
Internal Width (Post): 3.70m (12' 1")
Internal Depth (Post): 2.66m (8' 8")
Overall Height: 3.04m (9' 11")
Internal Eaves Height: 2.27m (7' 5")
Timber: Spruce
Uprights: 145mm x 145mm
Roof: 19mm Tongue and Groove Boards
Roof Covering Options: Felt

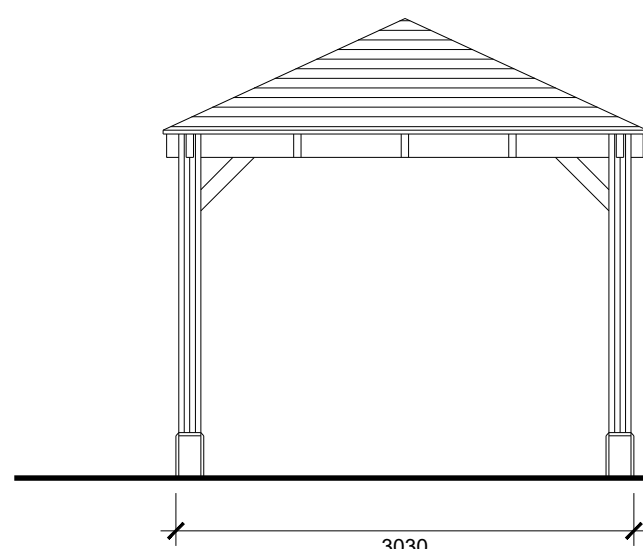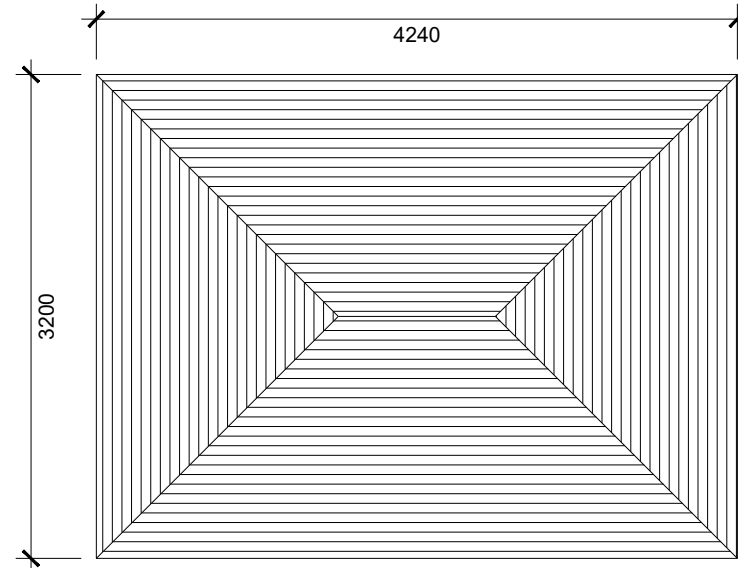


GAZEBO : SIDE ELEVATION

1:50

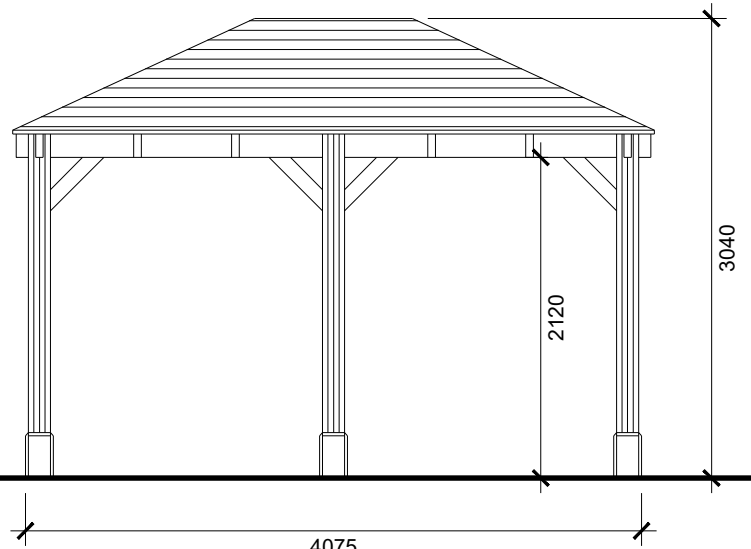

GAZEBO : FRONT ELEVATION


1:50

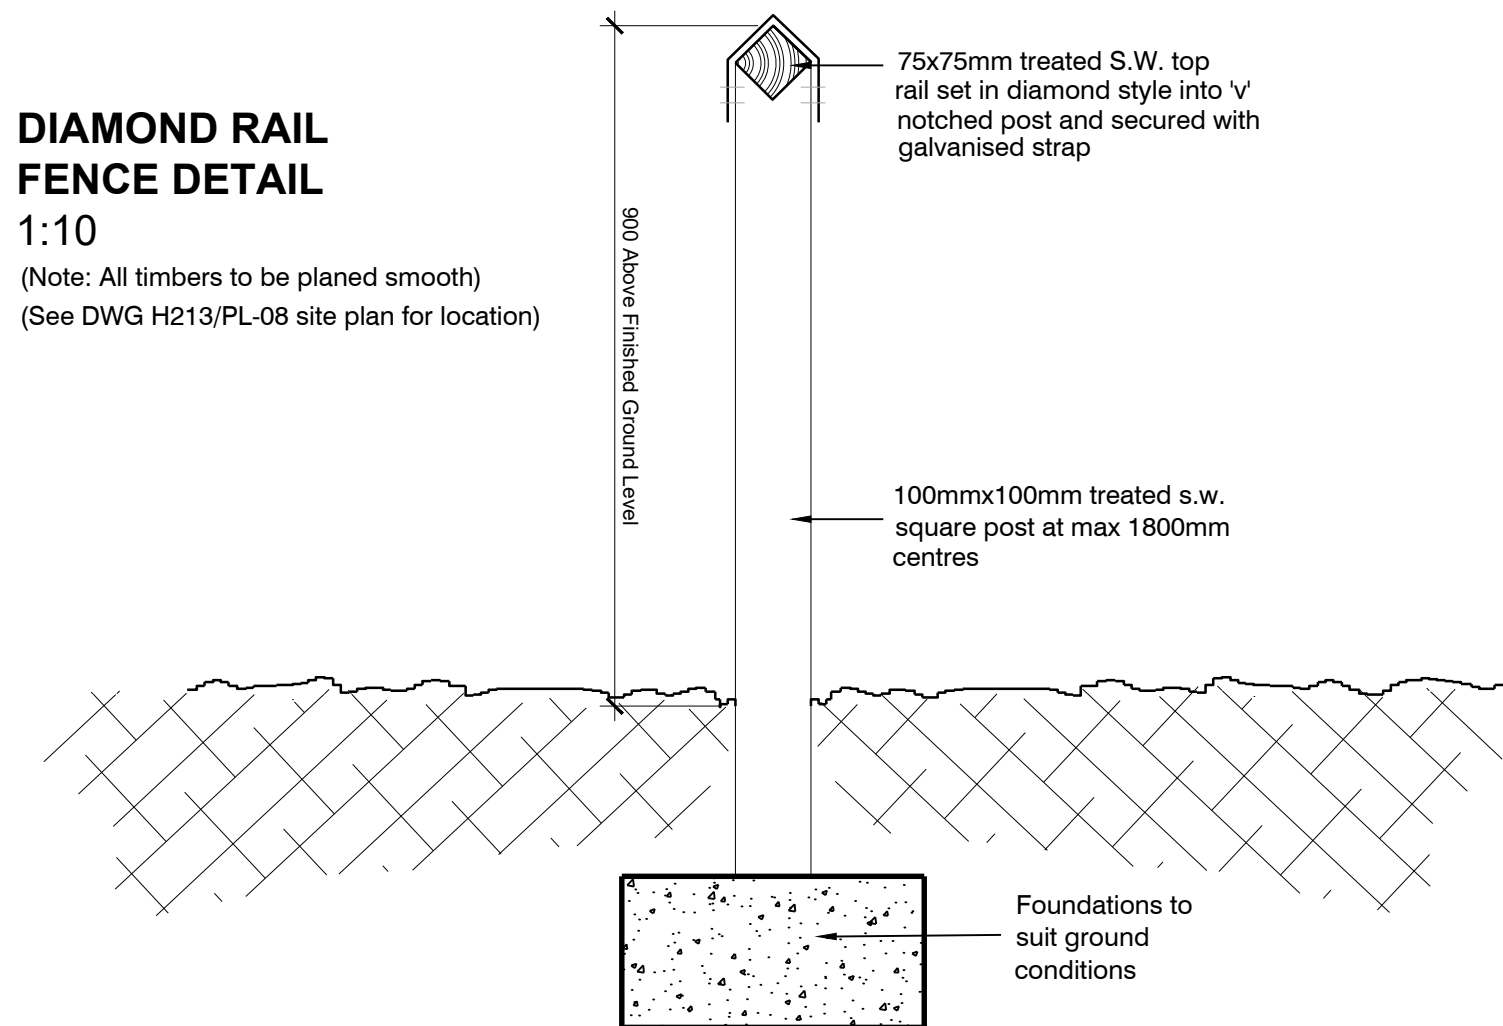

DIAMOND RAIL FENCE DETAIL

1:10

(Note: All timbers to be planed smooth)
(See DWG H213/PL-08 site plan for location)

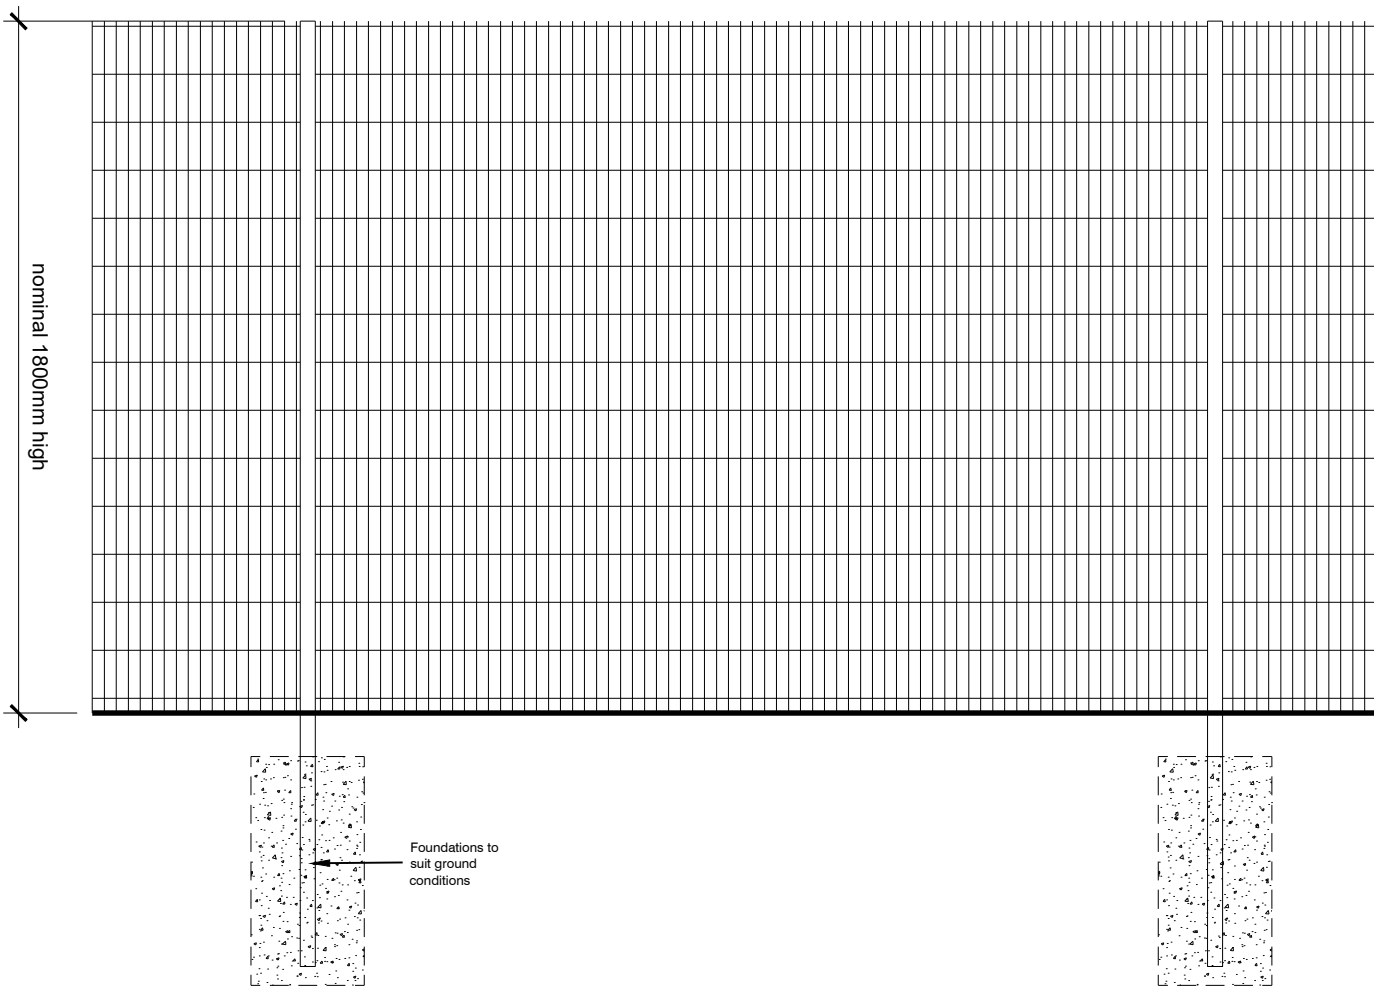

WELDMESH FENCE DETAIL

1:20

(See DWG H213/PL-08 site plan for location)

NOTES:

1. FENCE TYPE TO BE EUROGUARD PLATFORM OR SIMILAR - NOMINAL HEIGHT 1800mm, INSTALLED AS MANUFACTURERS RECOMMENDATIONS
2. INCLUDE FOR LOCKABLE ACCESS GATES
3. FINISH - GREEN POWDER COATED

A PLANNING ISSUE		28 07 2022
Rev.	Note:	Date:
		Hay Associates Limited
		4100 Park Approach
		Thorpe Park
		Leeds
		LS15 8GB
		0113 880 5500
		info@thehayassociates.co.uk
		www.thehayassociates.co.uk
Client		Bedhampton Care Home Limited
Project		Portsdown View Care Home, Bedhampton
Title		CARE HOME - REFUSE STORE/FENCES
Scale	as stated @ A1	Date July 2022
Drawn by	MH	Checked by MH
Project No.	H213	Drawing No. PL-09
Revision	A	Status PLANNING