



Existing

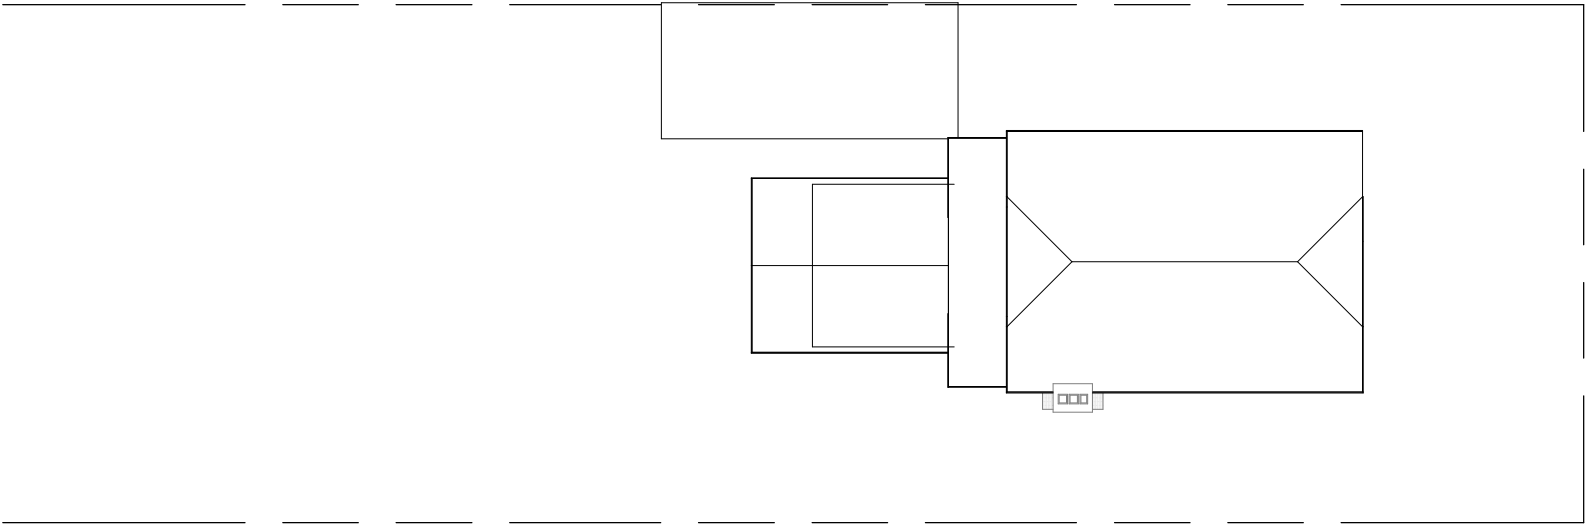

Proposed

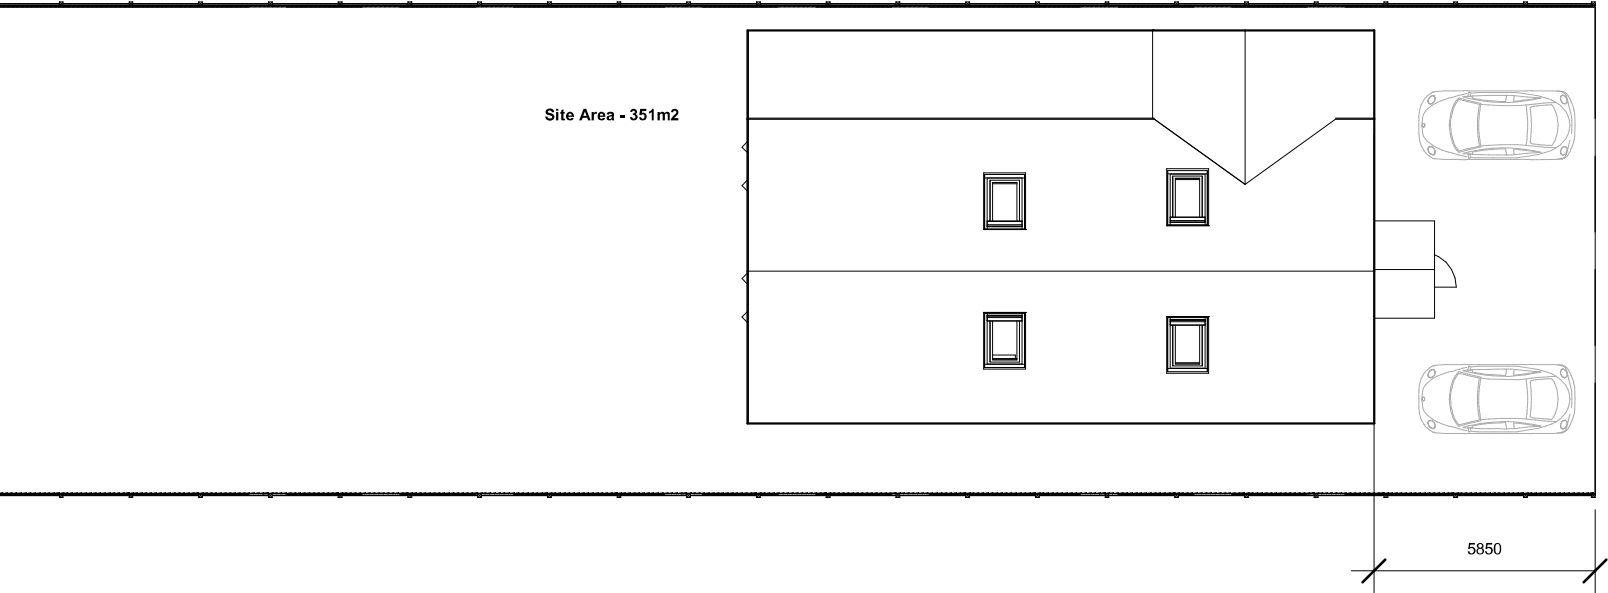

Scale @ A3 unless otherwise stated

1:500								50
1:200								20
1:100								10
1:50								5



parkers

executive

design

All measurement to be checked on site prior to any commenment (C) Copyright of Parkers Design (Southern) Limited. Any reproduction of these drawings will require written authority from the copyright owner.	PROJECT	CLIENT				
	73 Creek Road PO11 9RA	Issue Date		Scale (@ A3)	1 : 200	
	SHEET	Drawn by	SW	DRAWING NUMBER		REV
		Checked by	SR	P202		
Parkers Design Limited - The Studio @ 90, PO9 2PR	www.pexd.co.uk - info@pexd.co.uk - 07776 008822					
Site & Roof Plans						