
 


Notes:
This drawing is to be read in conjunction with all other relevant architectural drawings.
Drawing not to be scaled, use figured dimensions only. All dimensions to be checked on site by the contractor prior to the commencement of any work or specialist production drawing. Any discrepancies to be notified to Hay Associates and further instructions obtained before work is commenced.
Copyright © Hay Associates Limited

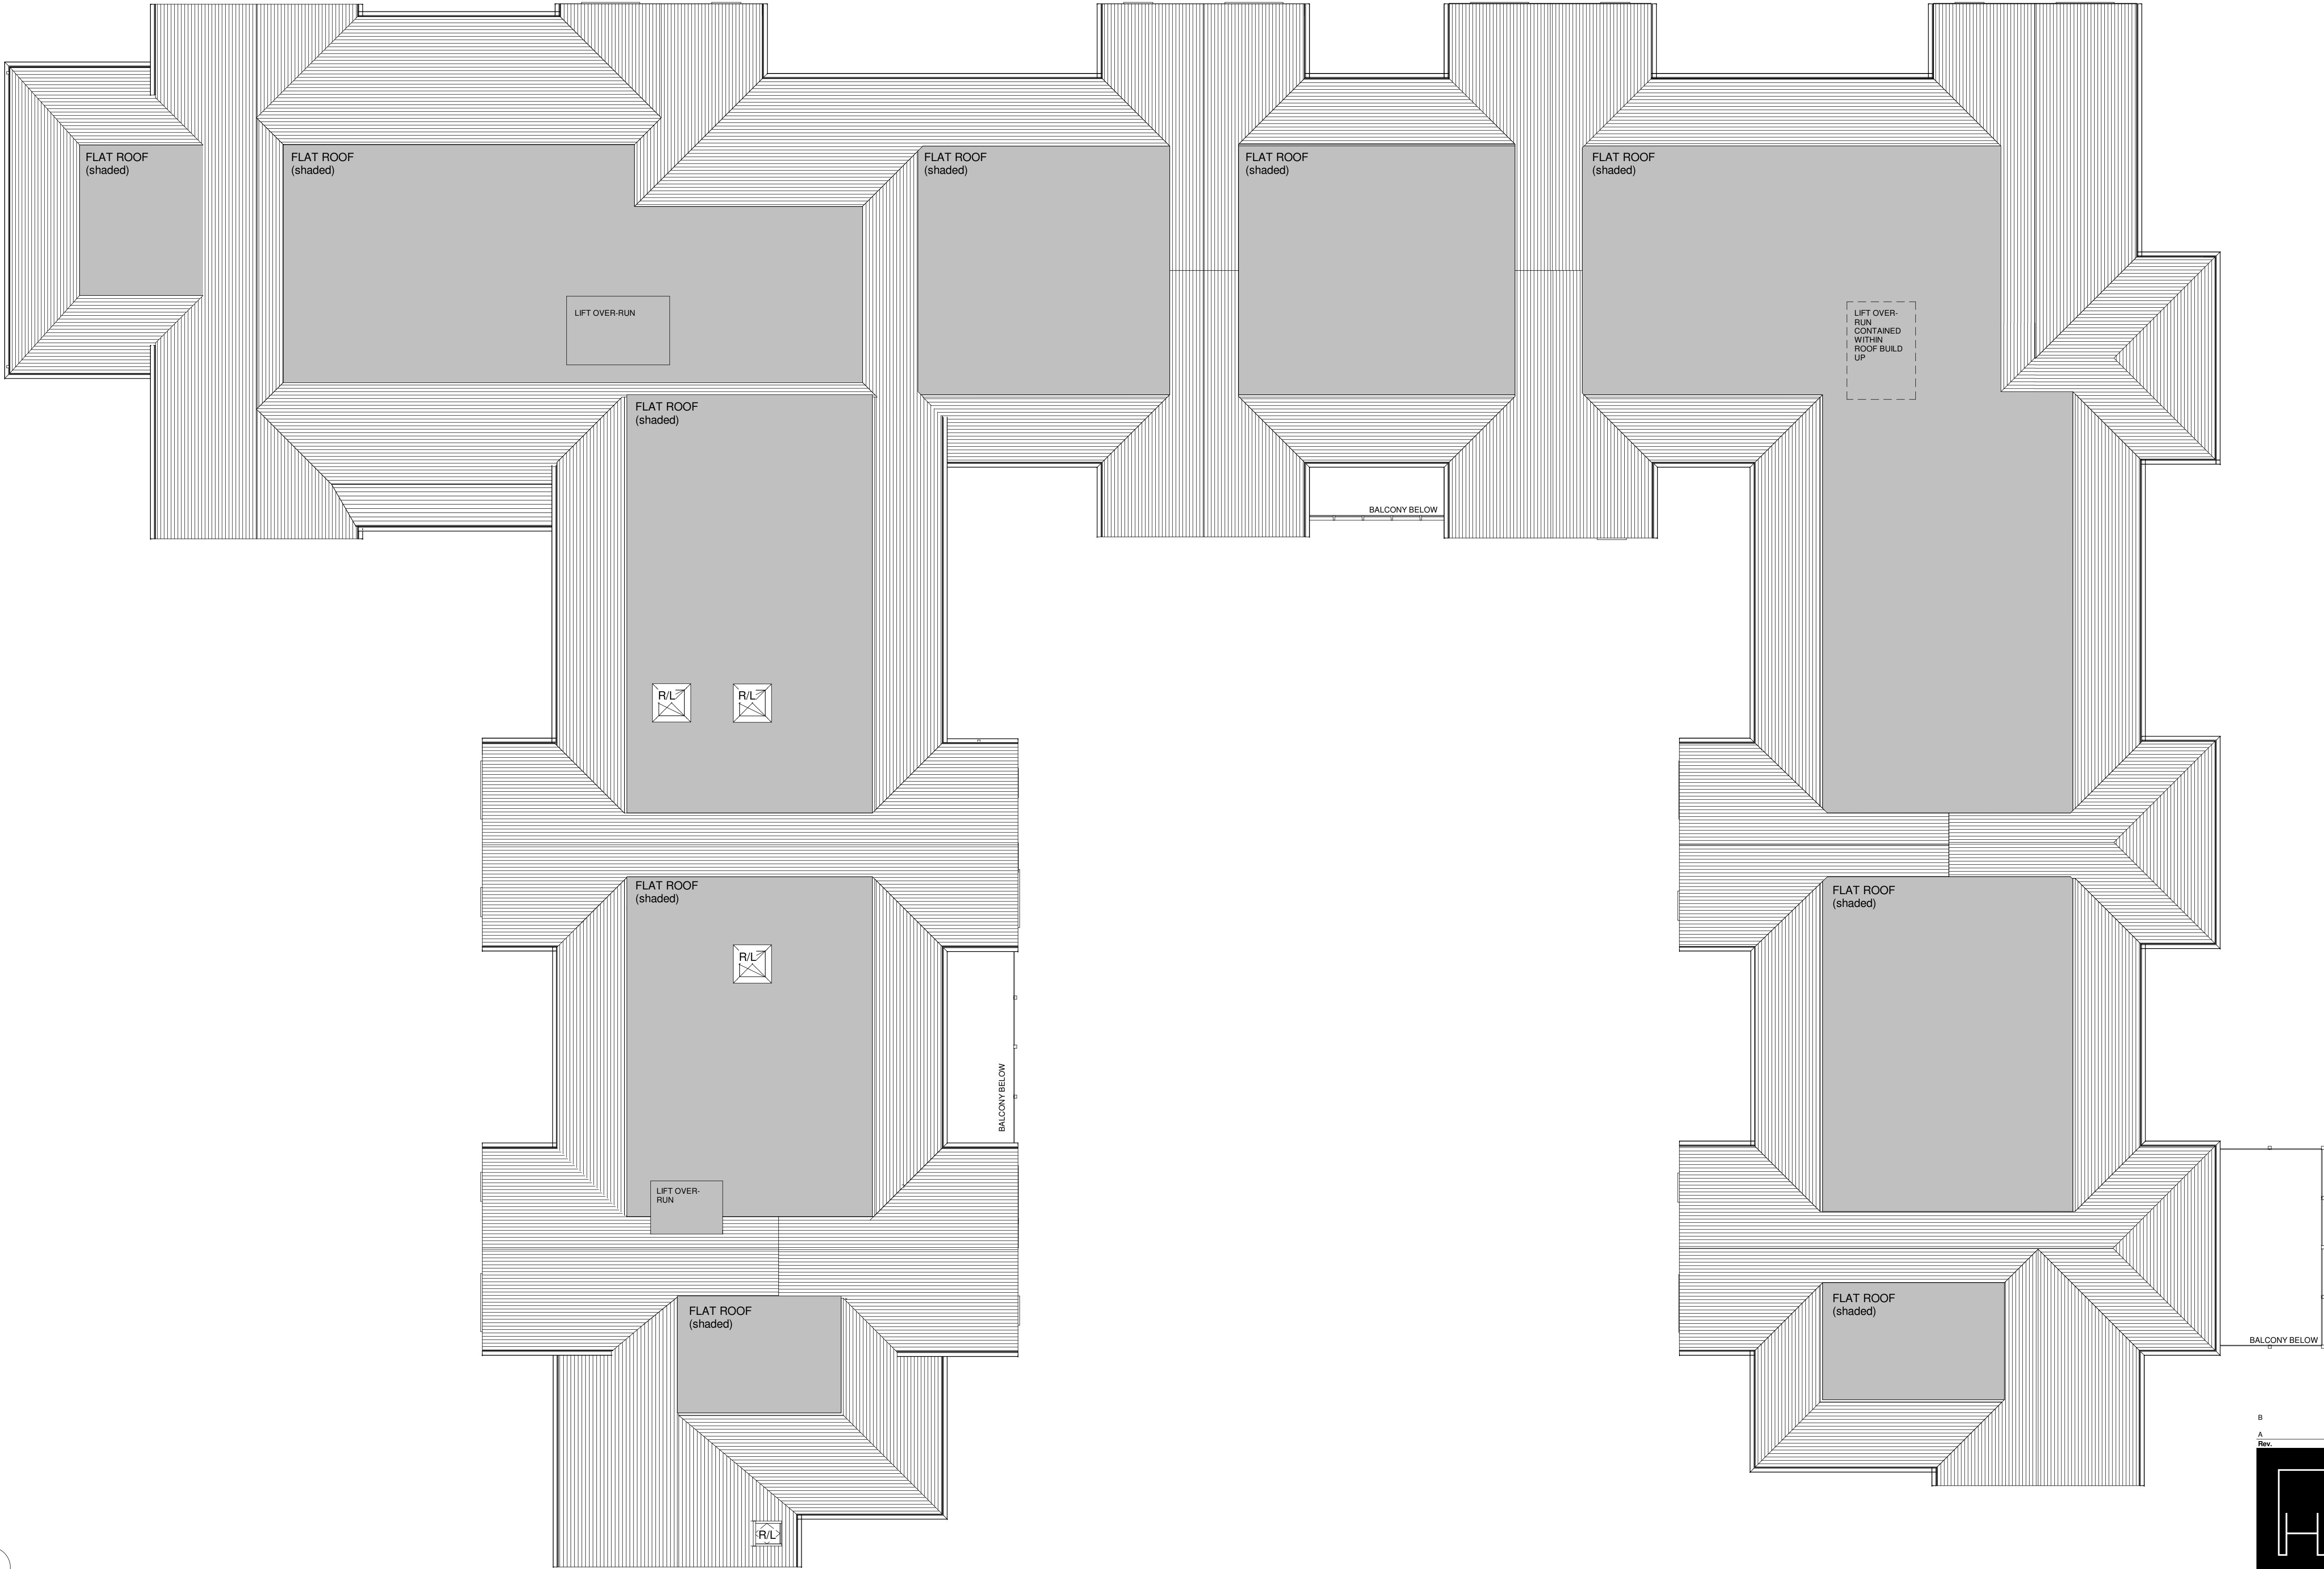

CARE HOME - Roof Plan
1 : 100

B

Planning Issue following minor alterations to Floor 07.12.2021

A

Plans and Elevations

Rev.

Note:

Date:

26.06.2020

Planning Issue

HA

Hay Associates Limited

4100 Park Approach

Thorpe Park

Leeds

LS15 8GB

0113 880 5500

info@thehayassociates.co.uk

www.thehayassociates.co.uk

Client

Halebourne Group

Project

Land at Bedhampton

Title

CARE HOME- Roof Plan

Scale @ A1 1 : 100

Date April 2020

Drawn by MC

Checked by MH

Project No. H213

Drawing No. S96A-04Revision B

Status Planning