



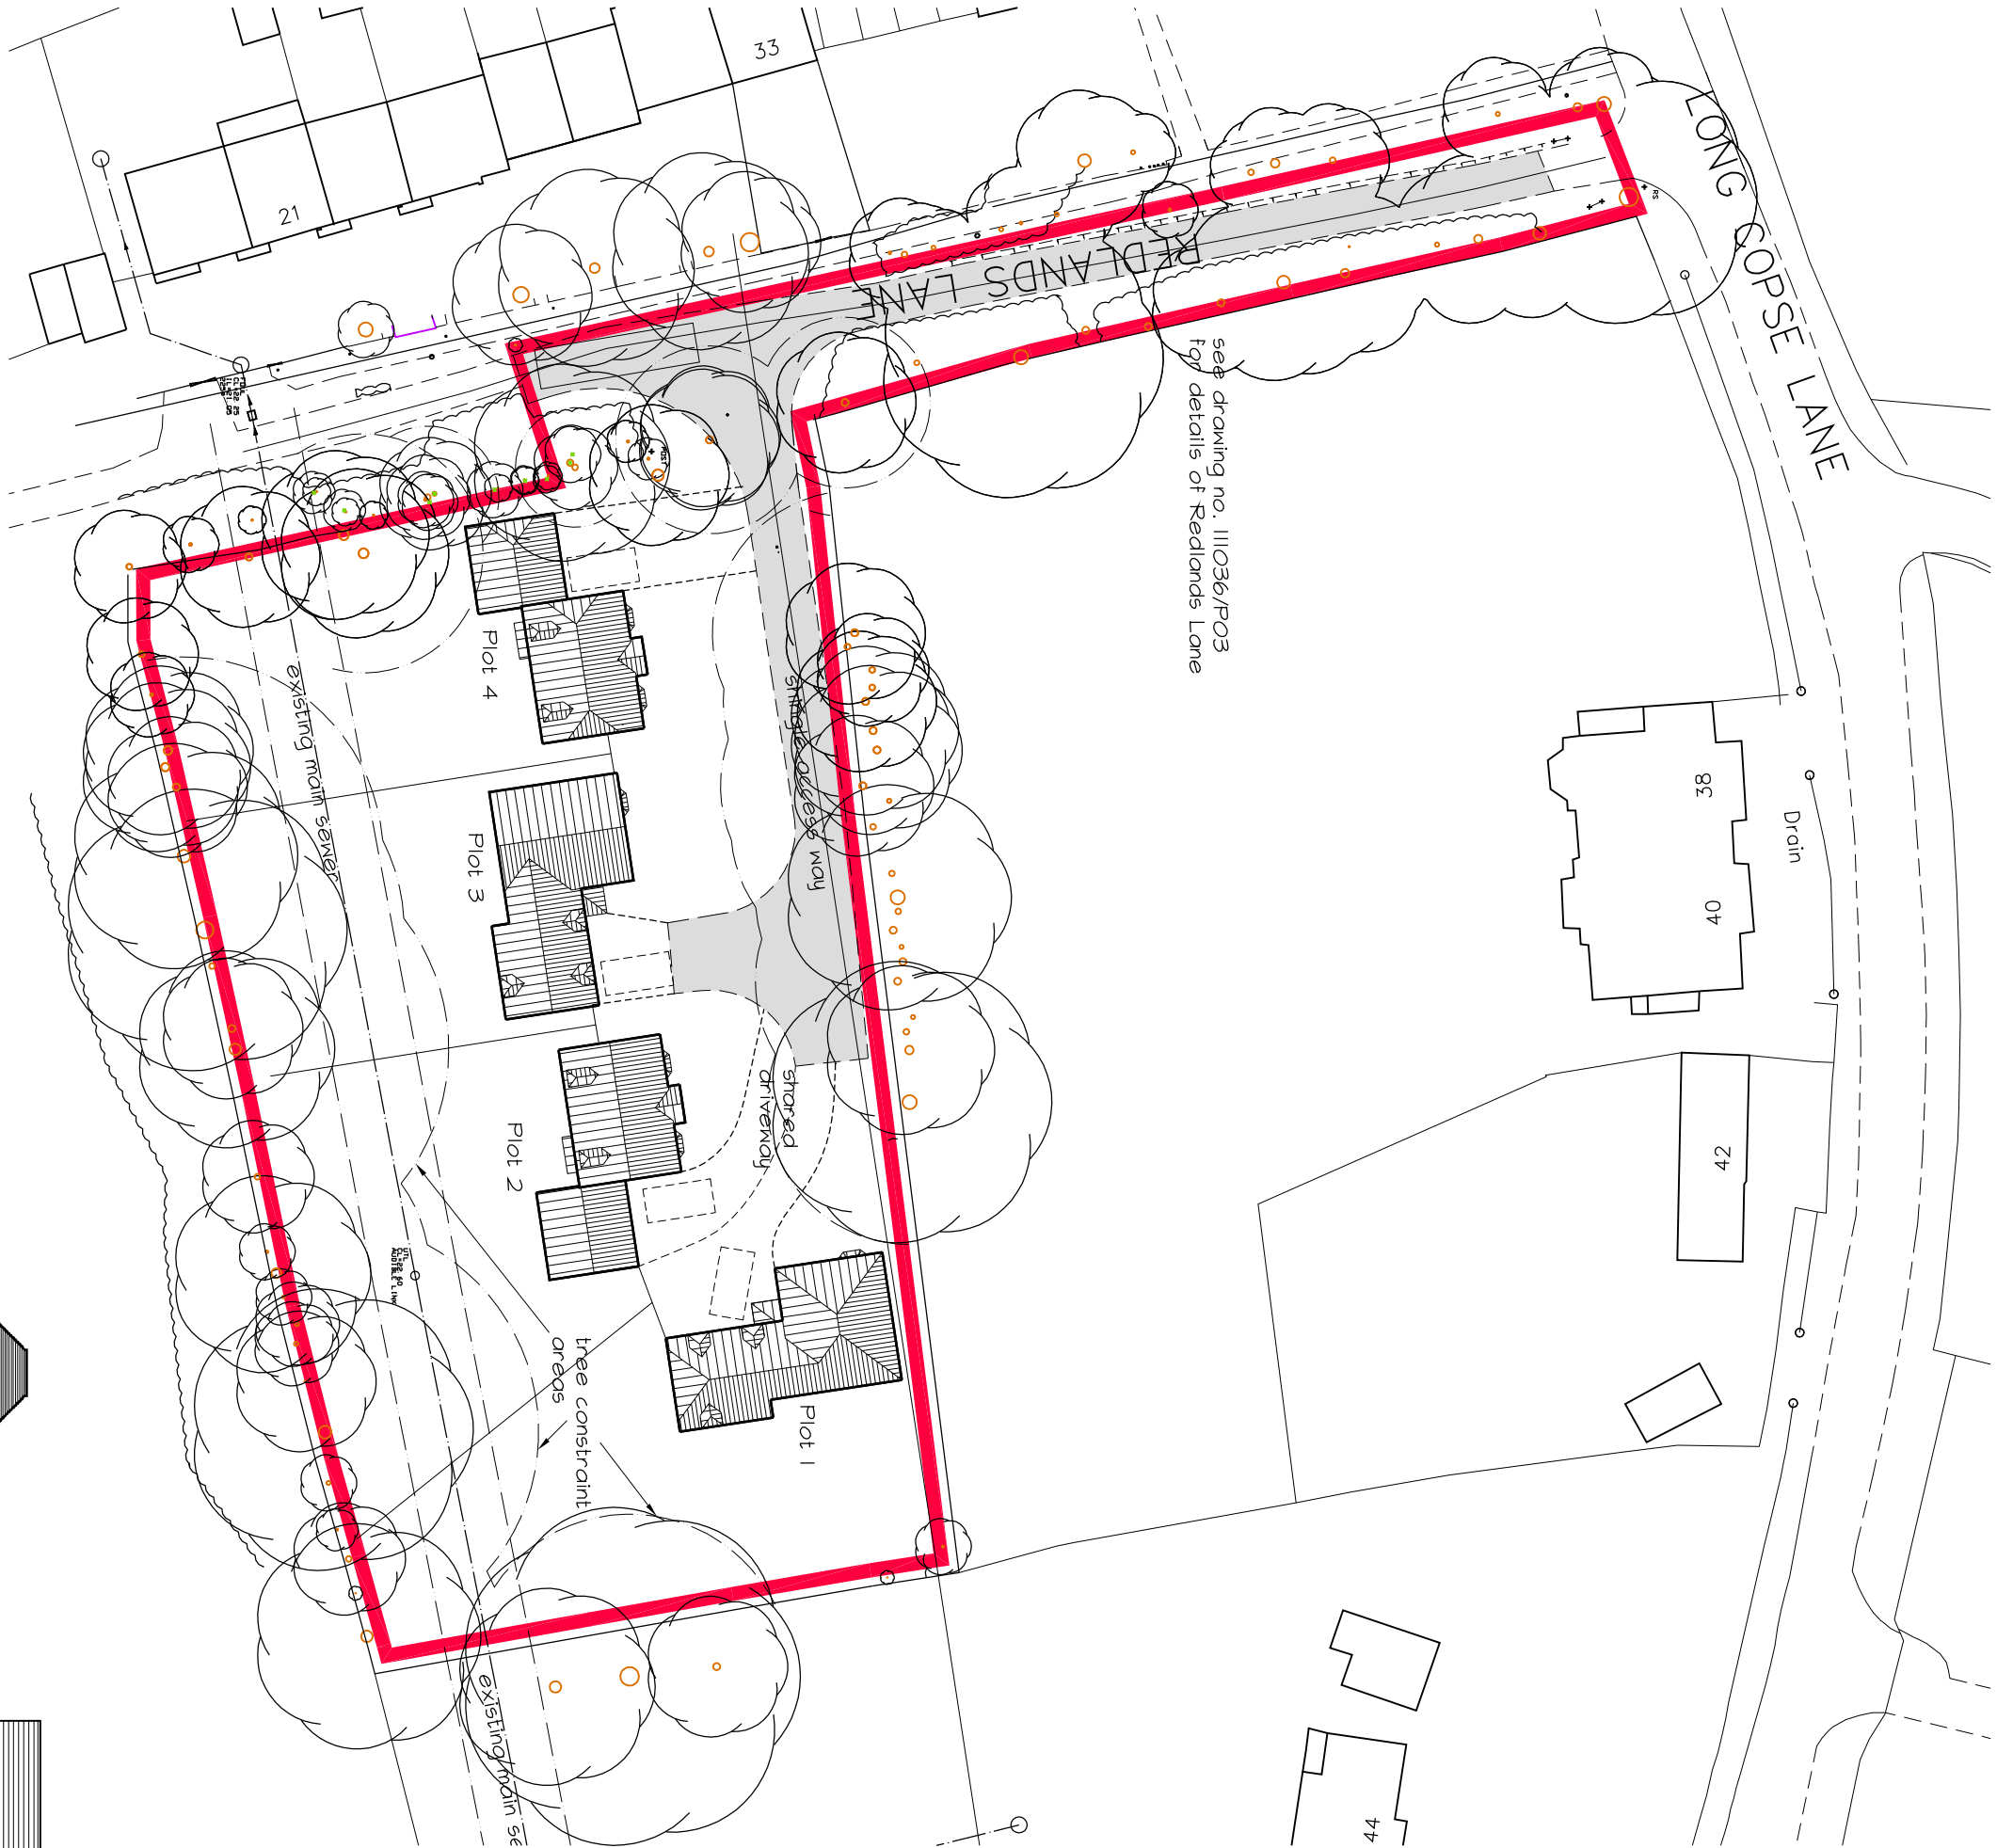

SITE PLAN - scale 1:500



LOCATION PLAN - scale 1:1250

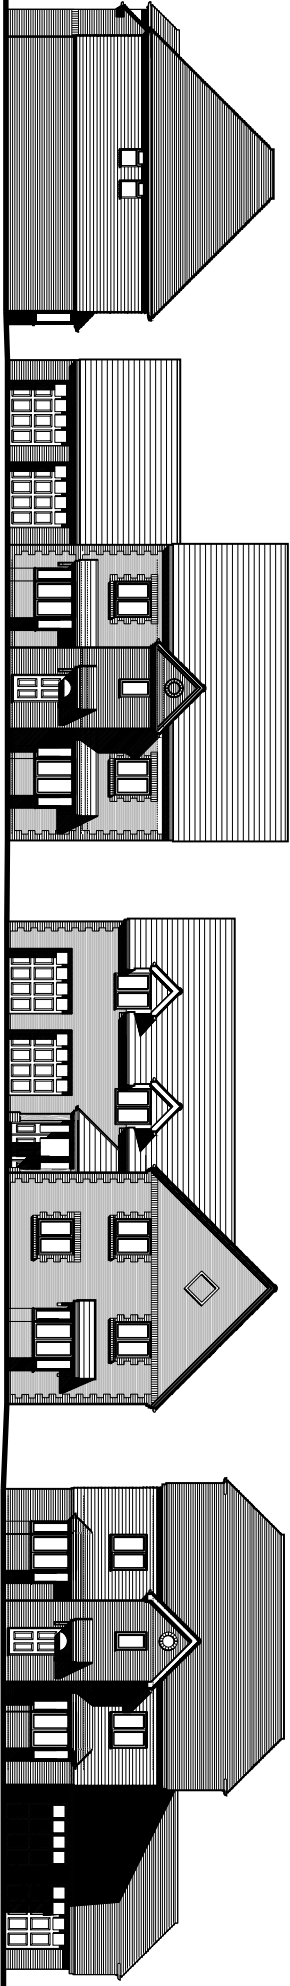

STREET SCENE VIEWED FROM ACCESS WAY - scale 1:250

This drawing has been produced as faithfully as possible to the scales indicated. However, as this is an existing building all existing features that could affect the work should be verified on site before work commences

revisions	date
A Rad line outlining site extended to include access road	04/10/2012
B Shared driveway to plots 1 & 2 adjusted and 3rd parking spaces indicated	12/10/2012
C Additional information to Redlands Lane added	24/02/2013

© copyright

LAND AT REDLANDS LANE WESTBOURNE

Site and Location Plans

scale 1:500, 1:1250 & 1:250 & A2
date aug 2012
drawn by ocu

alan unsted
Architectural Technologist
Building Design Consultant
Tel & Fax (01293) 75334
E-mail: alan.unsted@btconnect.com

"The firm, Cottage, Newells Lane, West Ashling
Chichester, West Sussex PO16 8DF

drawing no 111036/PO1C