


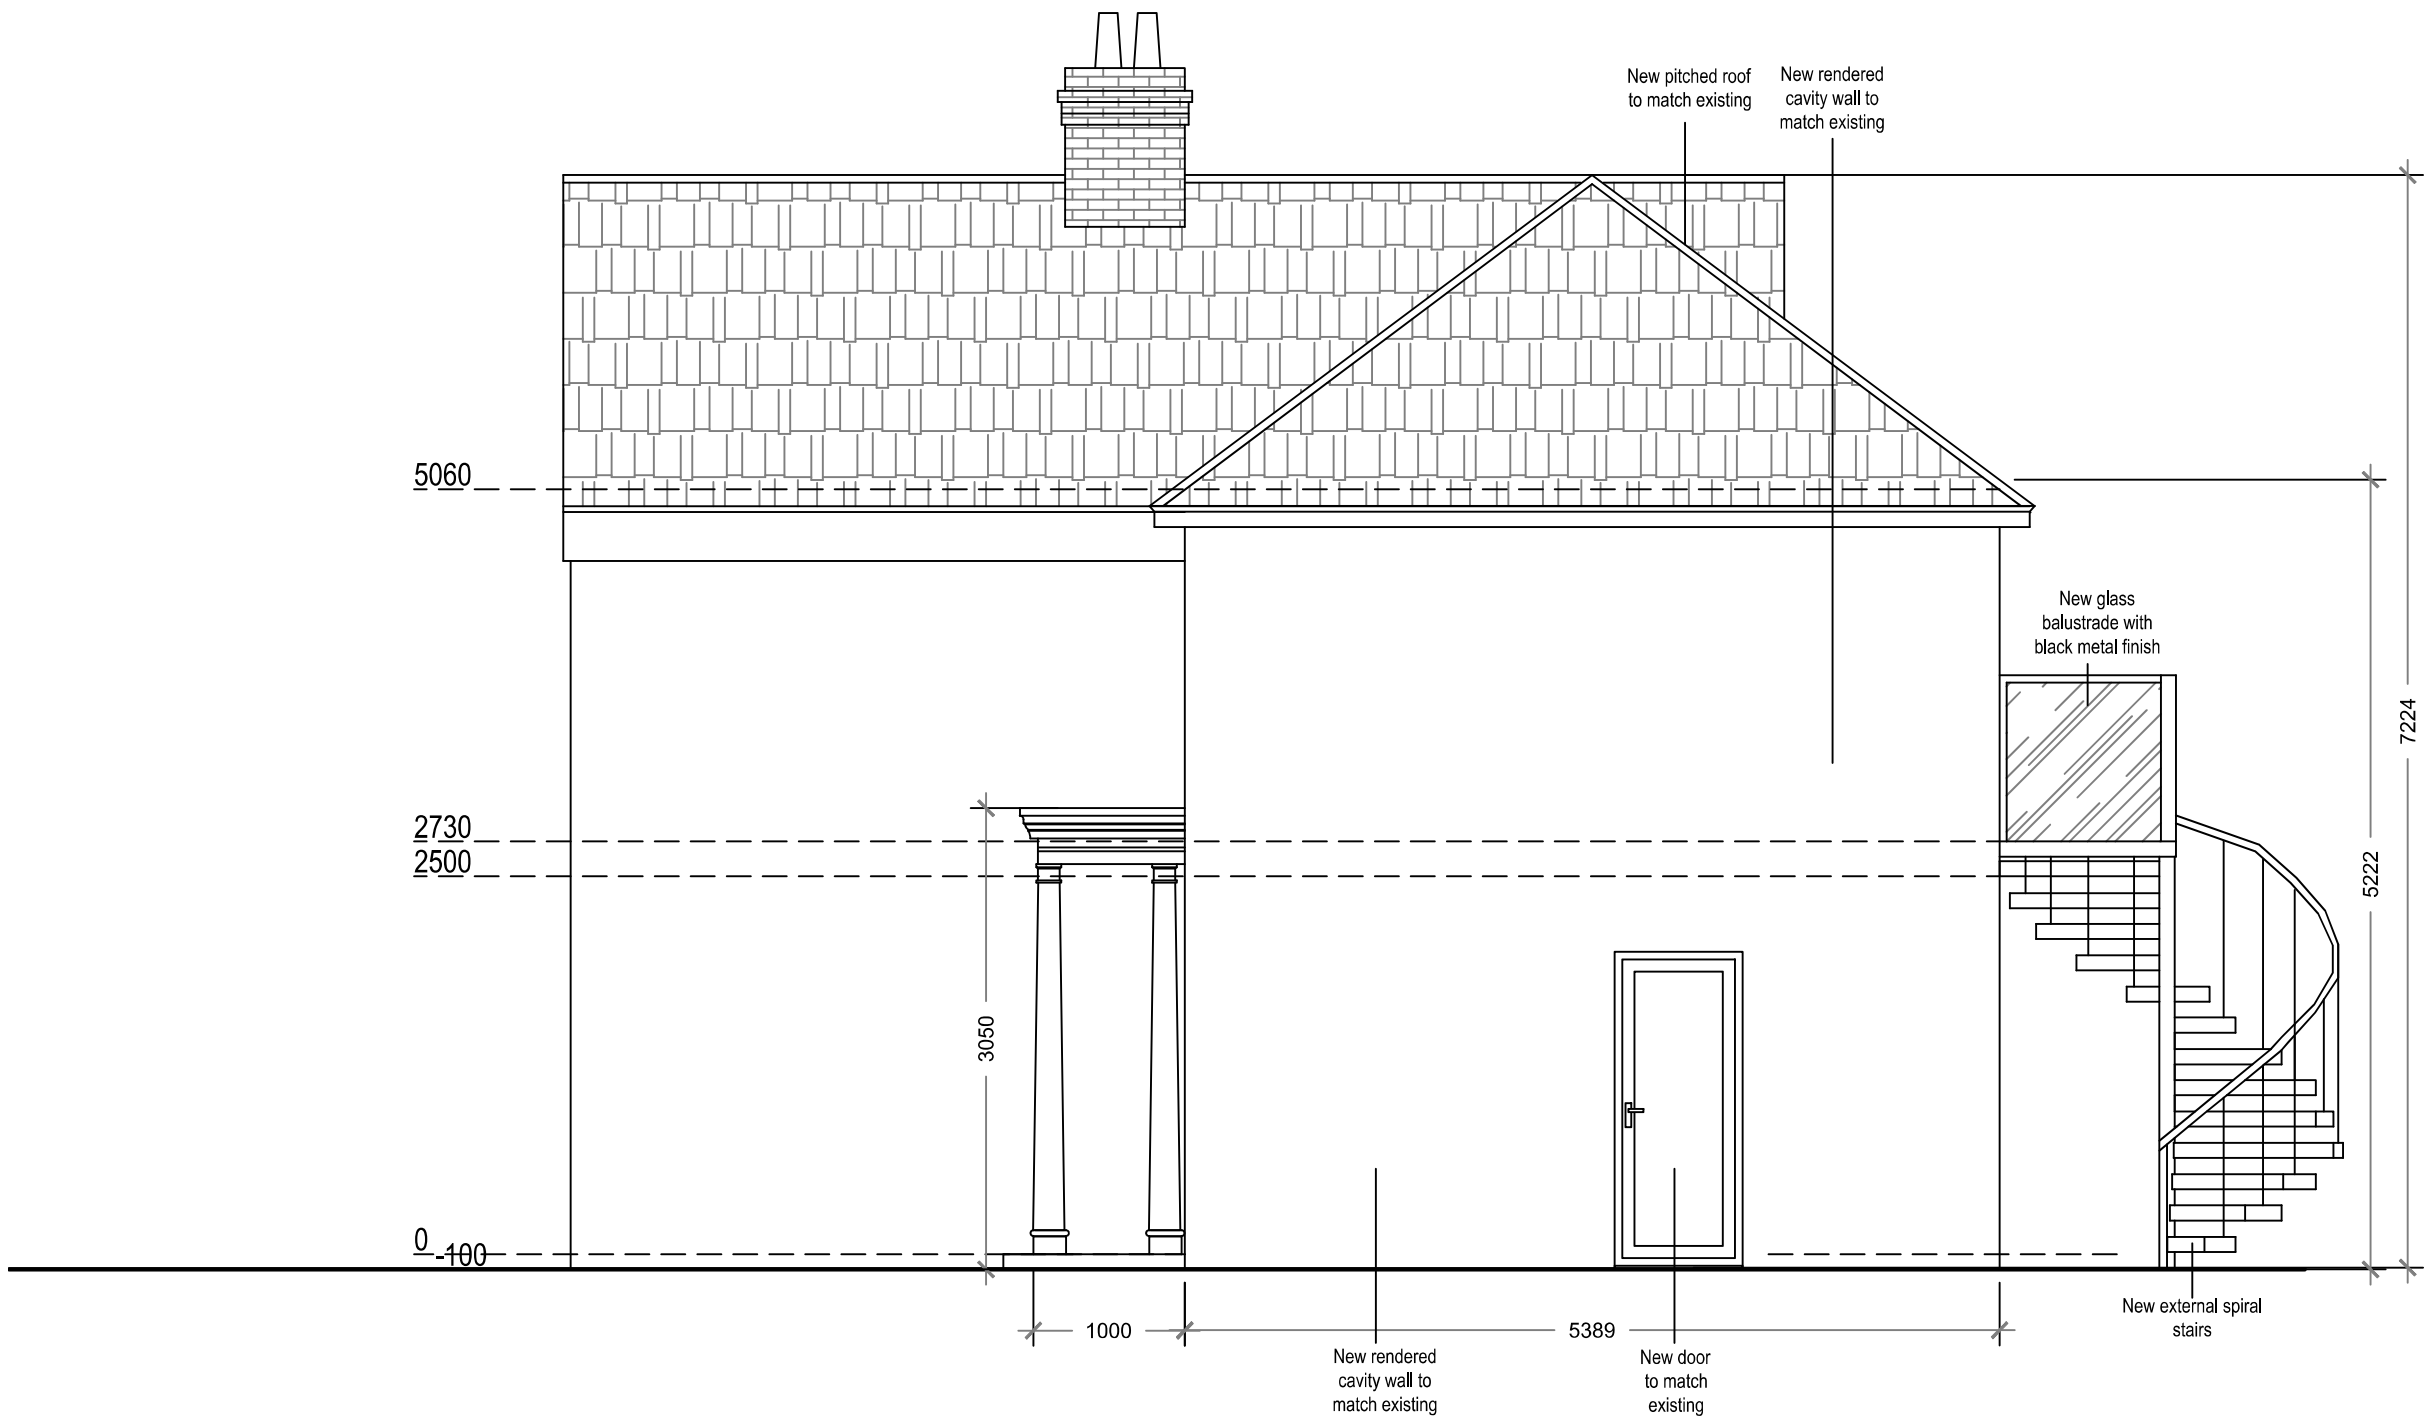


Proposed West Elevation
Scale 1:50




Proposed South Elevation
Scale 1:50



Proposed East Elevation
Scale 1:50

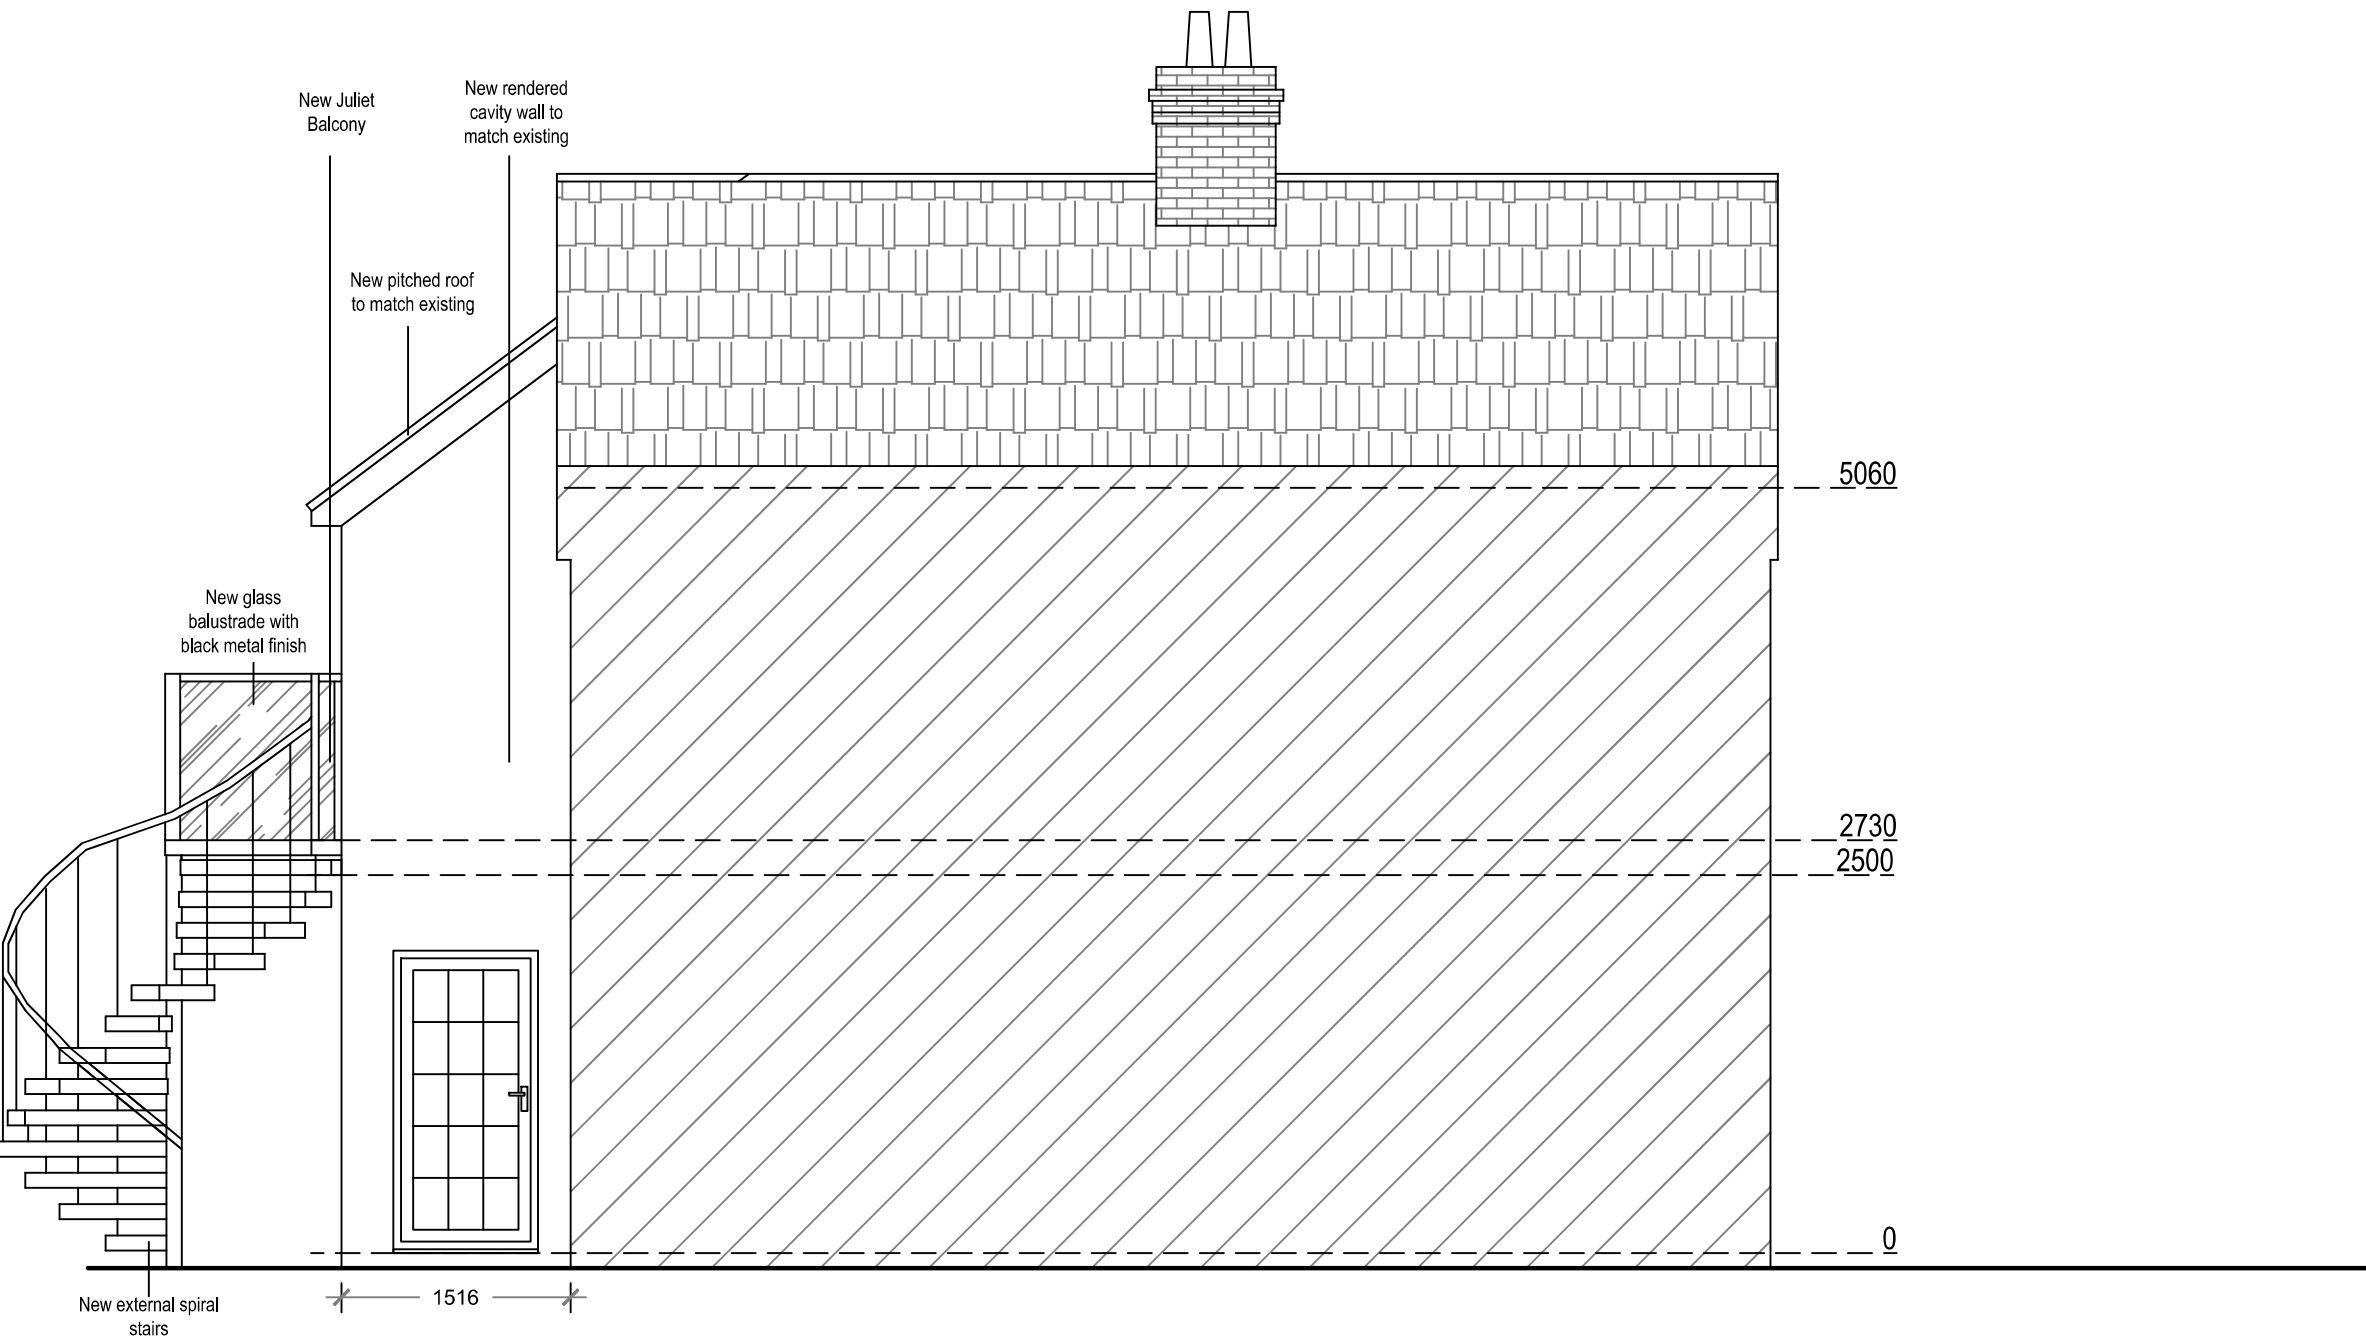

Proposed North Elevation
Scale 1:50

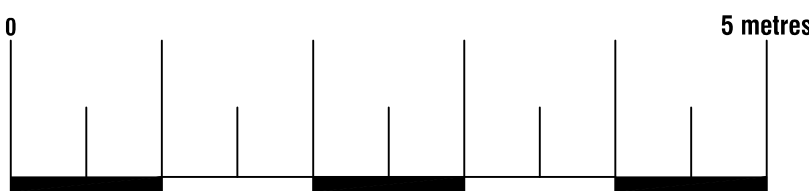

Arkiplan 74 Cardiff Road, CF15 7QE • Enquiries@ArkiPlan.co.uk			
Site	16 Southleigh Road, Havant PO9 2RS	Date	15.08.2022
		Sheet	22-1315 D05 REV 00
		Job	New Extension
		Scale	As Shown@A1
Title Number	HP262911	Title	As Shown