






PROPOSED SIDE ELEVATION 1:100

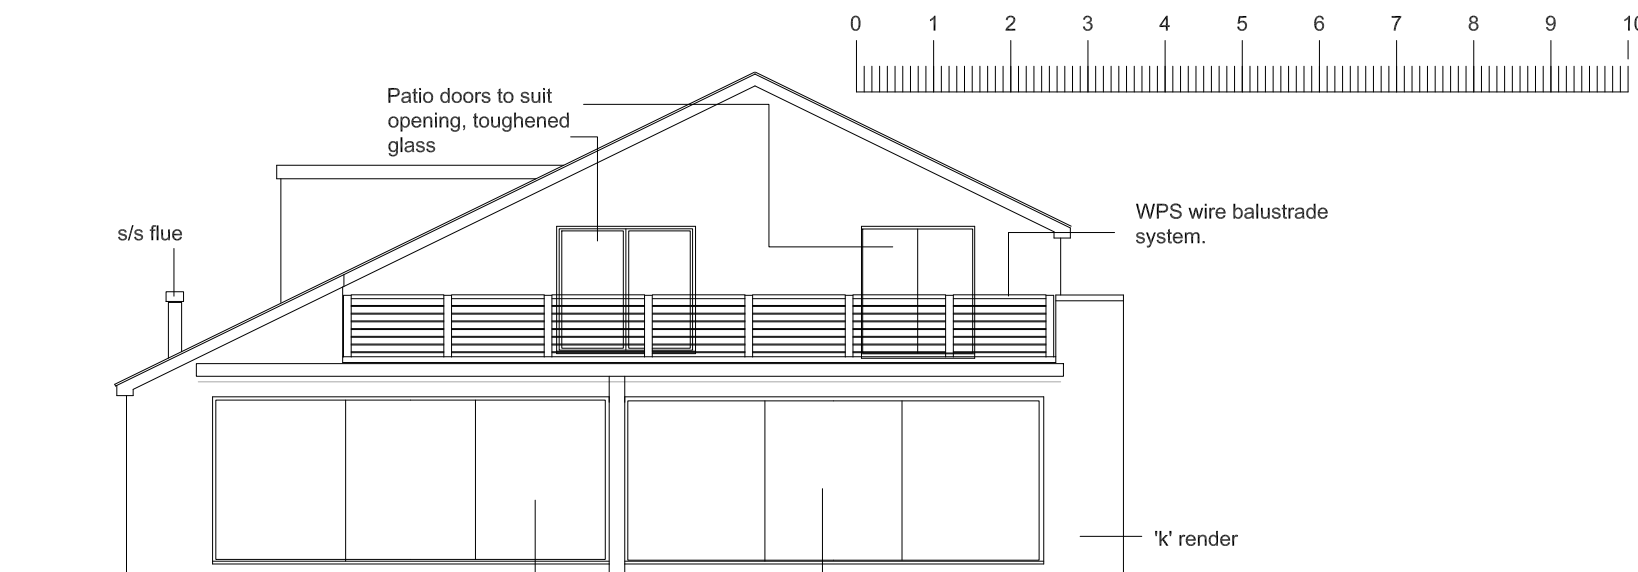


PROPOSED REAR ELEVATION 1:100

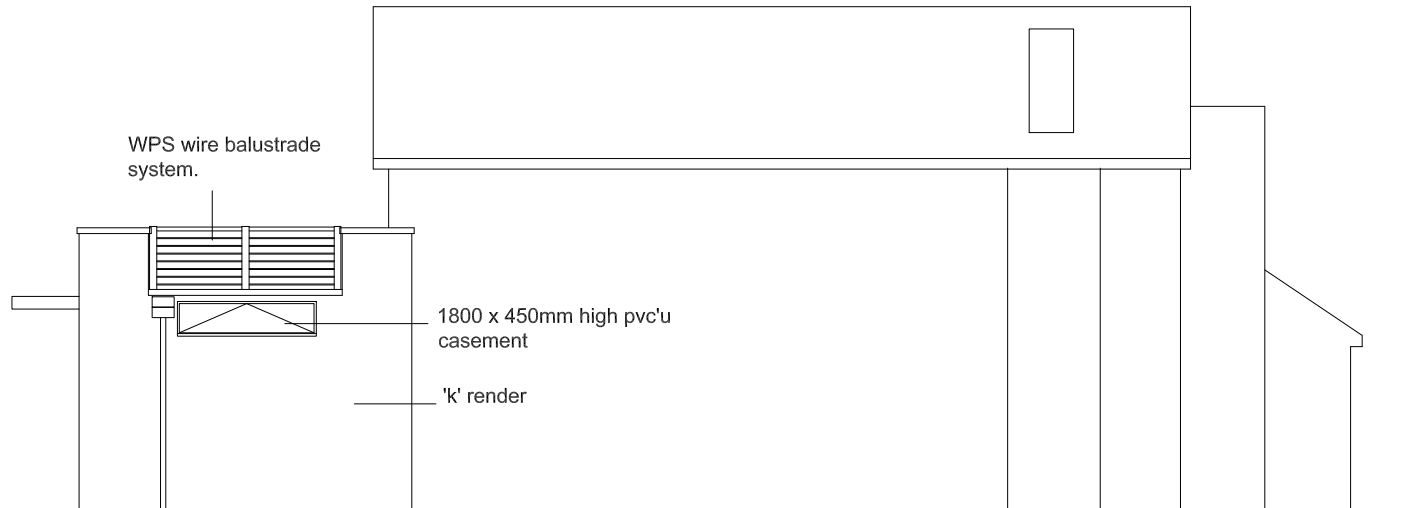


PROPOSED SIDE ELEVATION 1:100

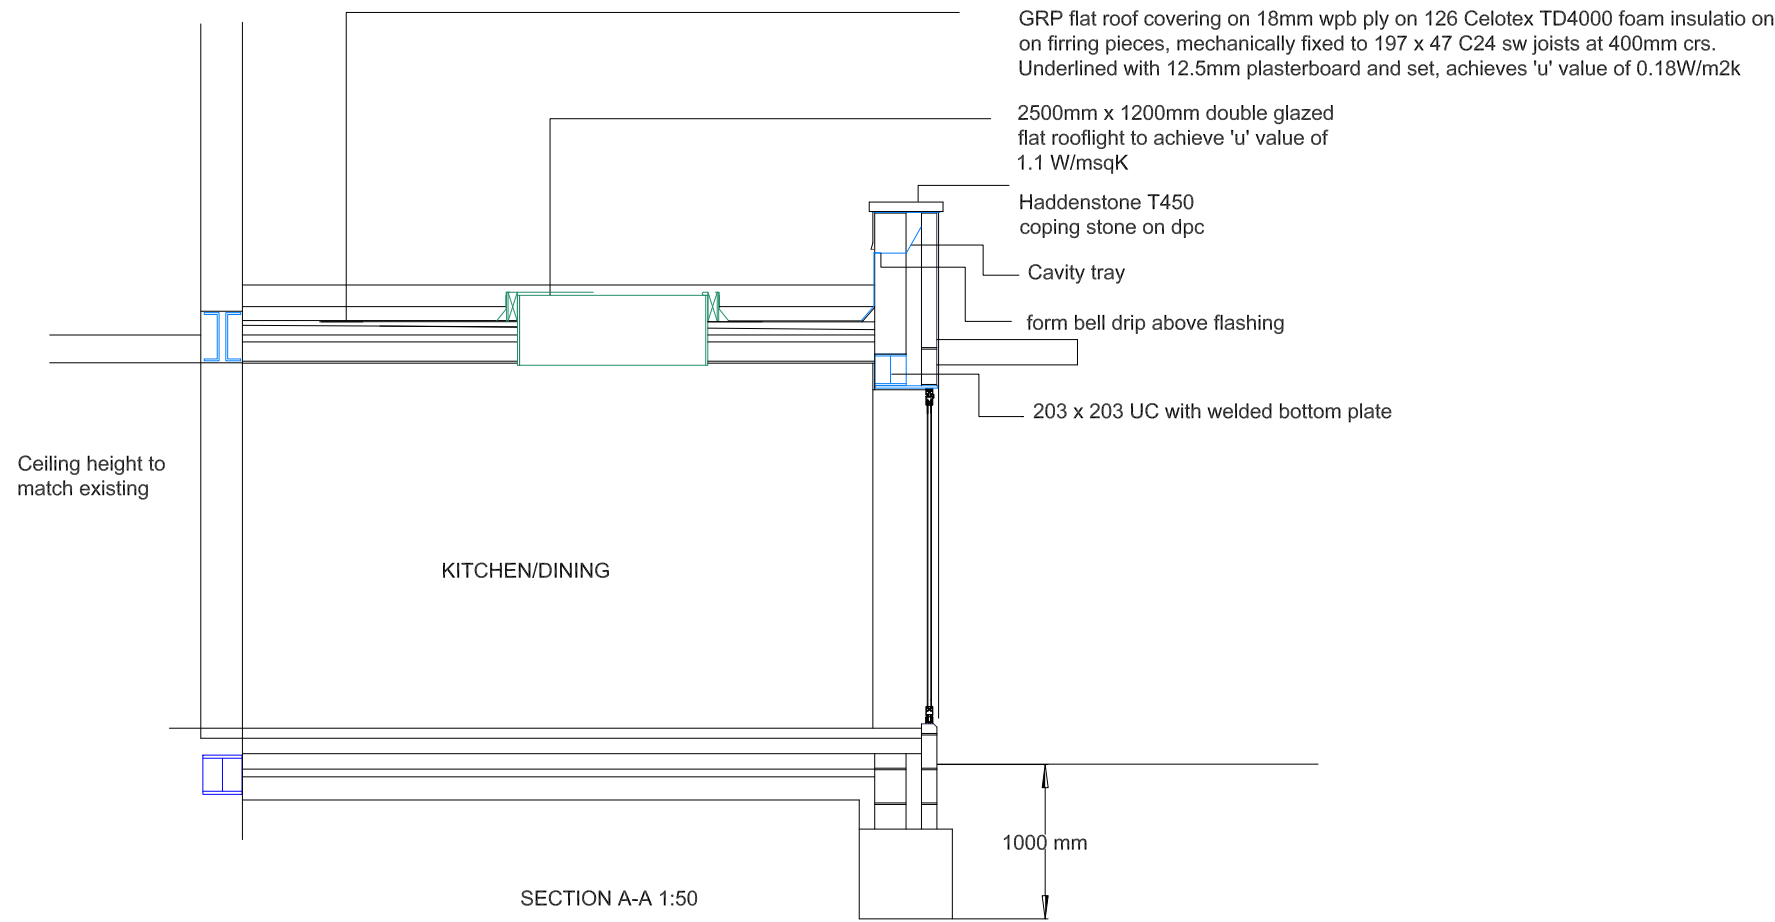

SECTION A-A 1:50

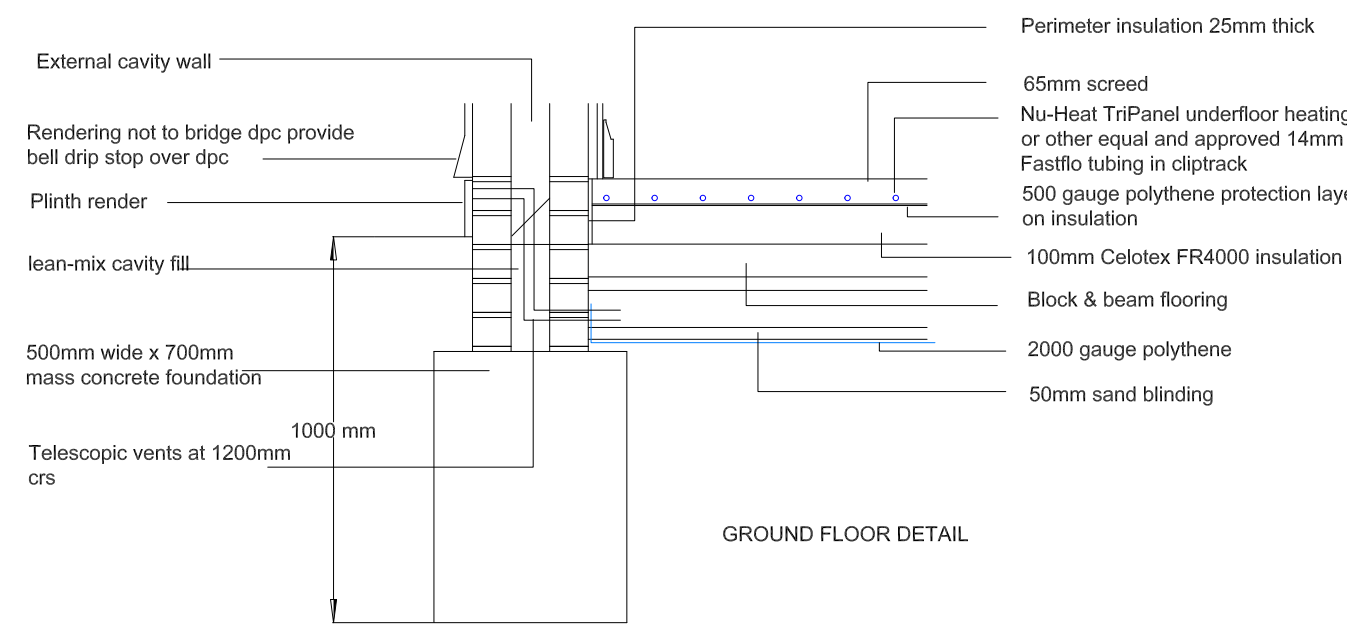

GROUND FLOOR DETAIL

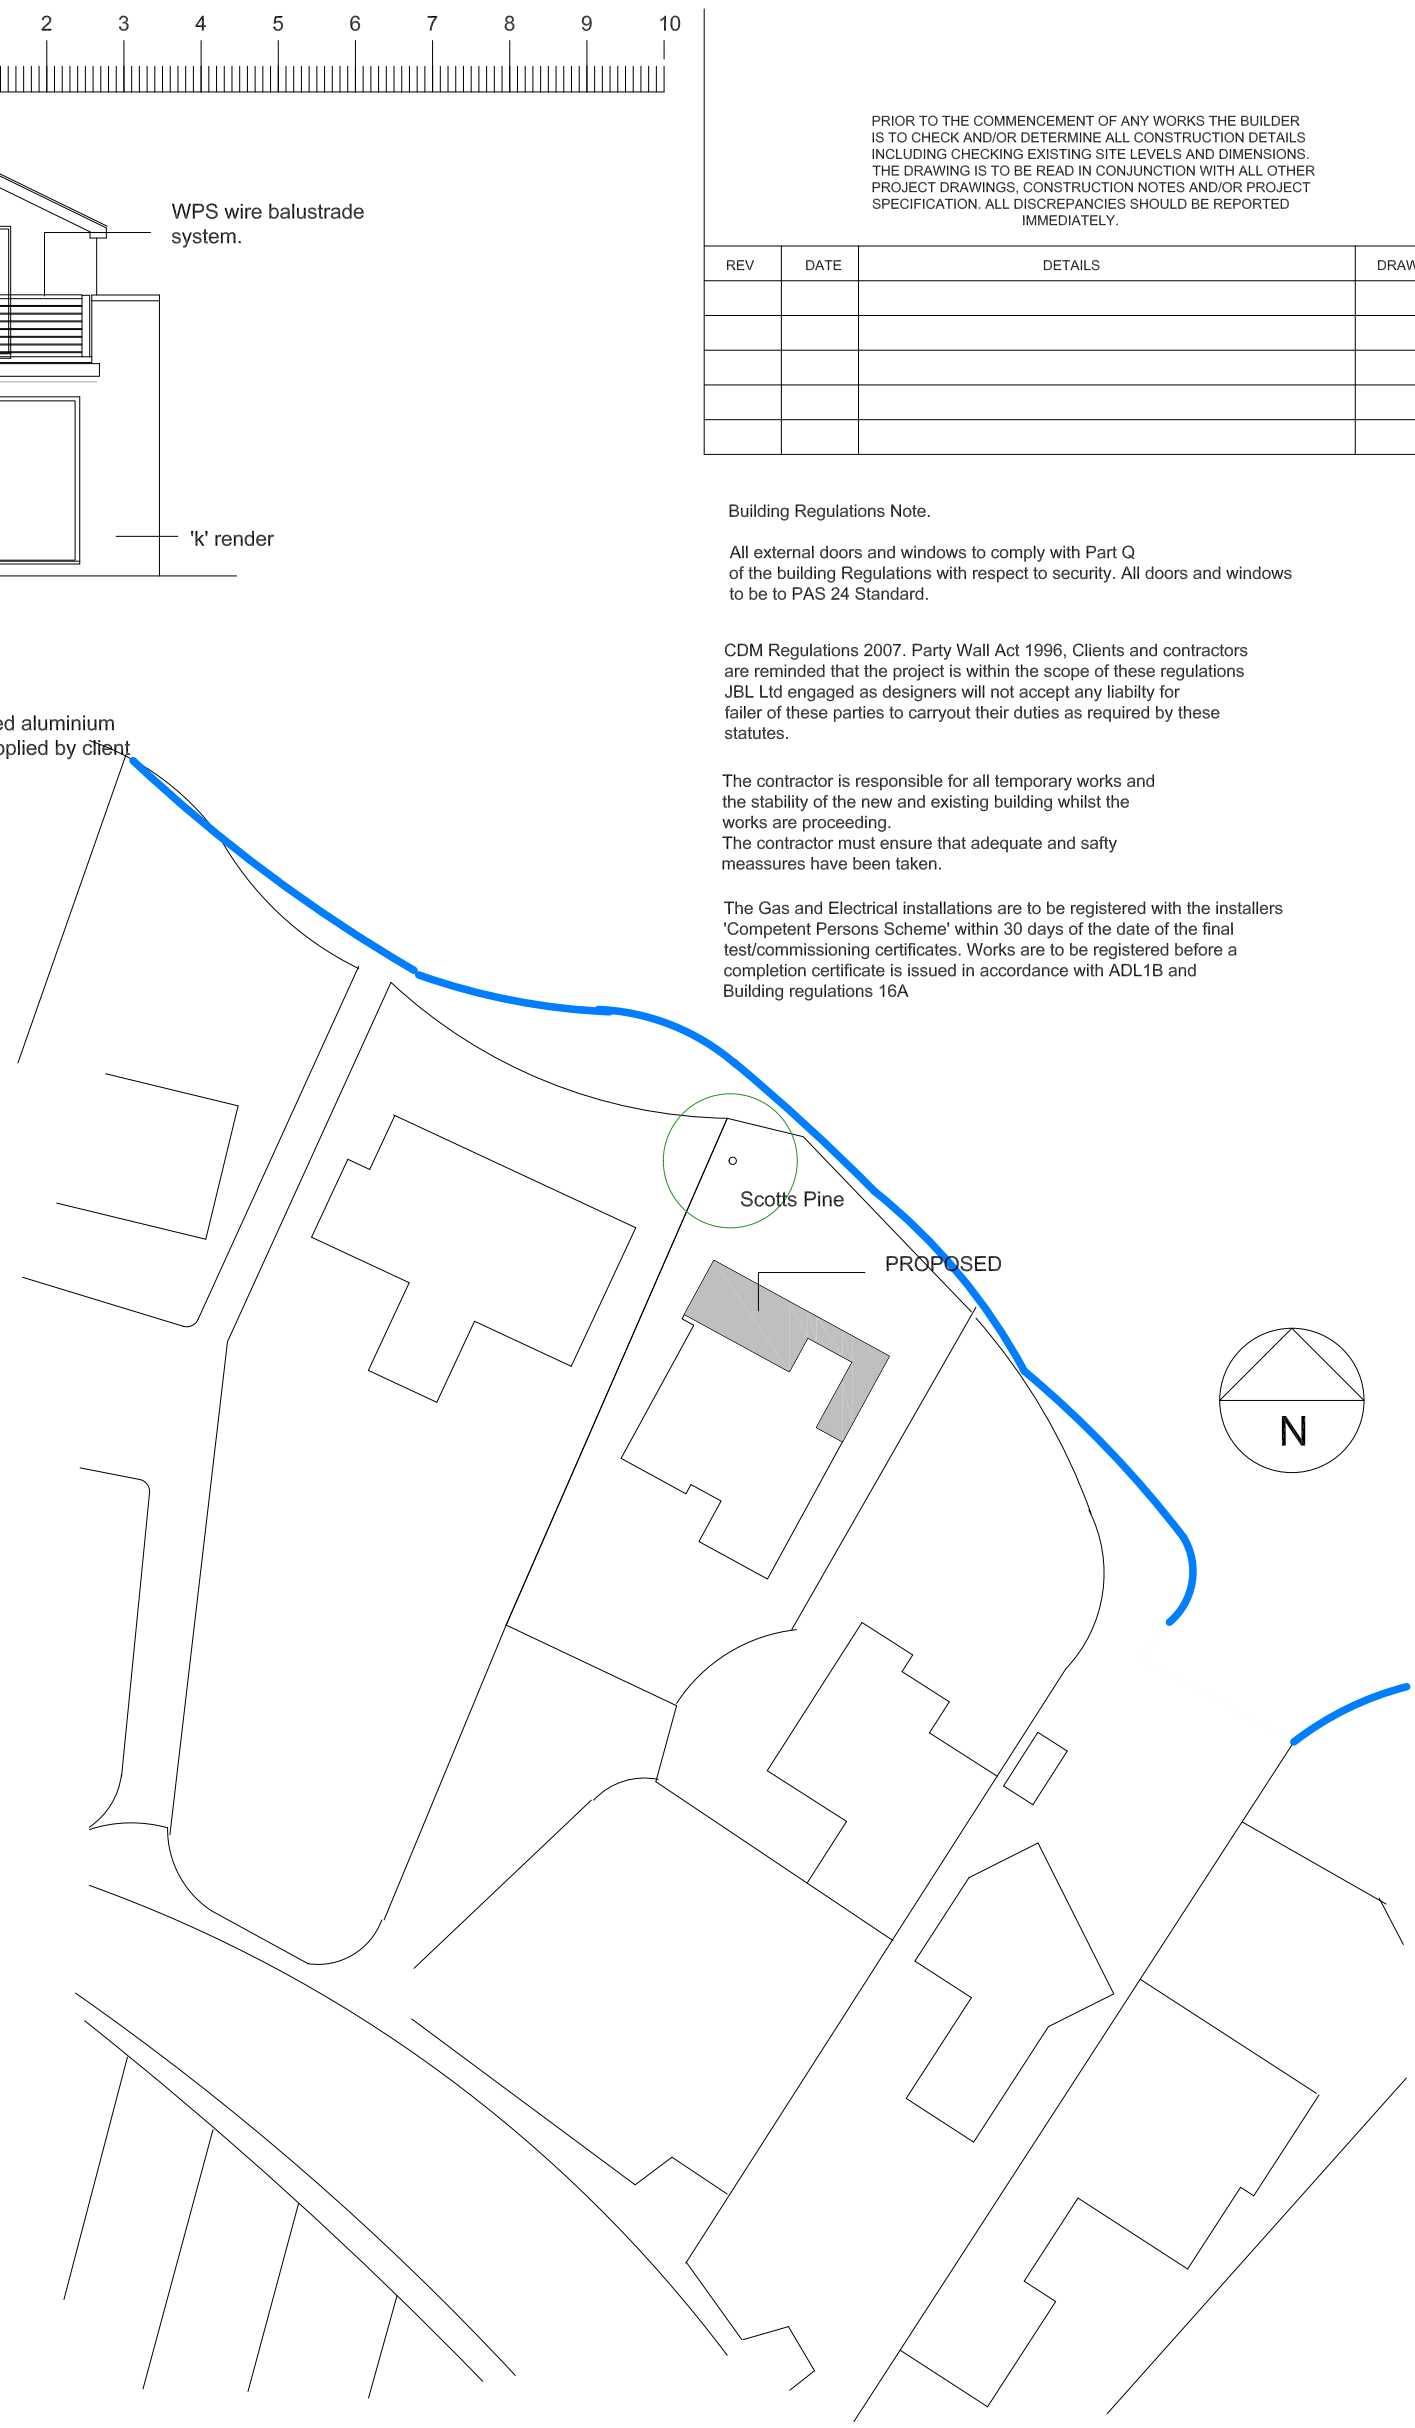

PROPOSED BLOCK PLAN 1:500

PRIOR TO THE COMMENCEMENT OF ANY WORKS THE BUILDER IS TO CHECK AND/OR DETERMINE ALL CONSTRUCTION DETAILS INCLUDING CHECKING EXISTING SITE LEVELS AND DIMENSIONS. THE DRAWING IS TO BE READ IN CONJUNCTION WITH ALL OTHER PROJECT DRAWINGS, CONSTRUCTION NOTES AND/OR PROJECT SPECIFICATION. ALL DISCREPANCIES SHOULD BE REPORTED IMMEDIATELY.

REV	DATE	DETAILS	DRAWN

Building Regulations Note.

All external doors and windows to comply with Part Q of the building Regulations with respect to security. All doors and windows to be to PAS 24 Standard.

CDM Regulations 2007, Party Wall Act 1996, Clients and contractors are reminded that the project is within the scope of these regulations JBL Ltd engaged as designers will not accept any liability for failure of these parties to carryout their duties as required by these statutes.


The contractor is responsible for all temporary works and the stability of the new and existing building whilst the works are proceeding. The contractor must ensure that adequate and safty measures have been taken.

The Gas and Electrical installations are to be registered with the installers 'Competent Persons Scheme' within 30 days of the date of the final test/commissioning certificates. Works are to be registered before a completion certificate is issued in accordance with ADL1B and Building regulations 16A

James. B.Langley Limited

Project: 53ASouthwood Road Hayling Island Hampshire, PO11 9PT

Title: Proposed Elevations Roof Plans & Section A-A

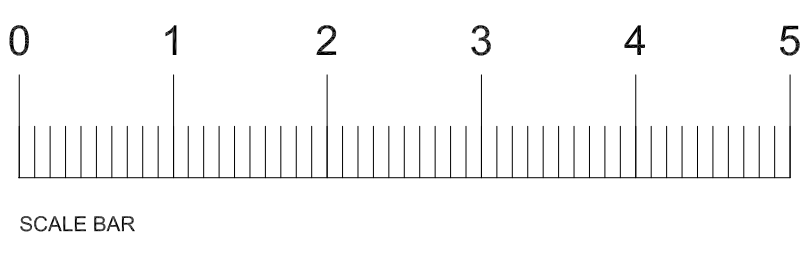

SCALE BAR



Building Surveying & Project Management

Tel: 020 8786 5753
Mobile: 07976 712607
e'mail: langley_jb@yahoo.com

Scale: 1:50 & 1:100 @ A2	Date: MAR 2022
Drawing No	SW/004