


All dimensions to be checked on site prior to commencement of any construction works. Figure dimensions are to be used in preference to scaled dimensions.

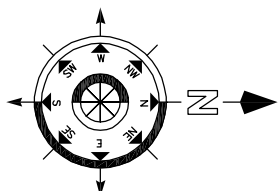

Scale in Metres
0 5 10 15 20 25
for 1:500



Ordnance Survey, (c) Crown Copyright 2022.
All rights reserved. Licence number 100026242

Scale in Metres
0 10 20 30 40 50 60
for 1:1250

02	amended elevations	14/02/22	CRF
01	amended elevations	14/02/22	CRF
Revisions	Descriptions	Date	Drawn

Project:

Mr & Mrs D Bloom
67 Cherry Tree Ave
Waterlooville
Hampshire

Drawing Title:

Proposed Loft Conversion

Chris Flint Associates Ltd


CHARTERED SURVEYORS • PROJECT MANAGERS
DEVELOPMENT CONSULTANTS

Drawn By	Date	SHEET SIZE	Approved By	Date
CF	24/02/22	A1		


Drawing No.	Revision	Scale
CFA	FULL	01 02 1-100

PLANNING


2 Emerald Close Waterlooville, Hants PO7 8NZ
tel: 023 92 43284 fax: 023 93 58554
Email: chrisflintassociates@gmail.com

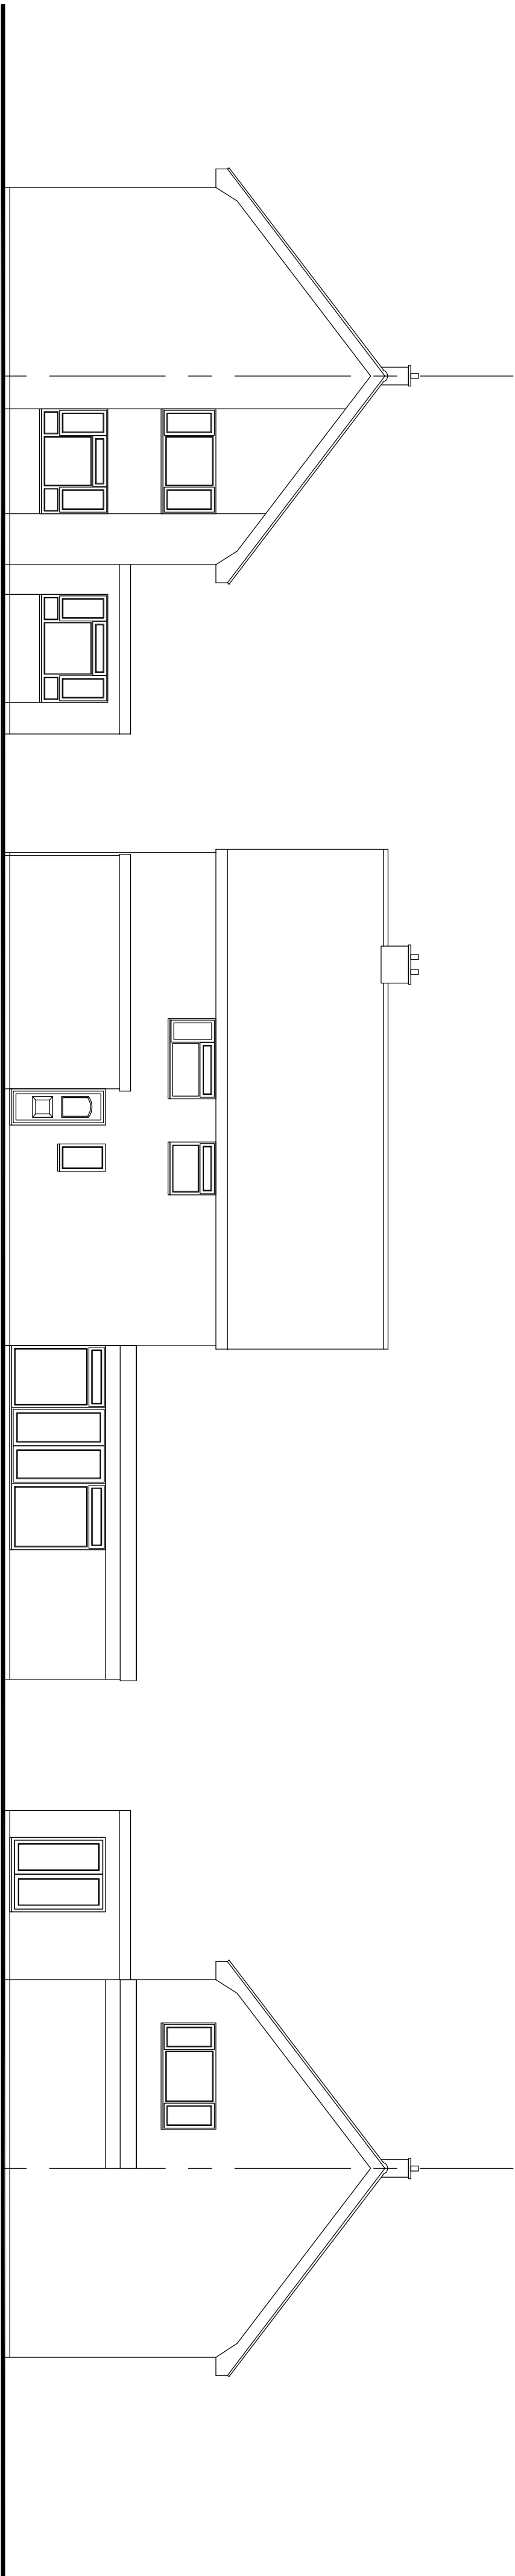


East Elevation

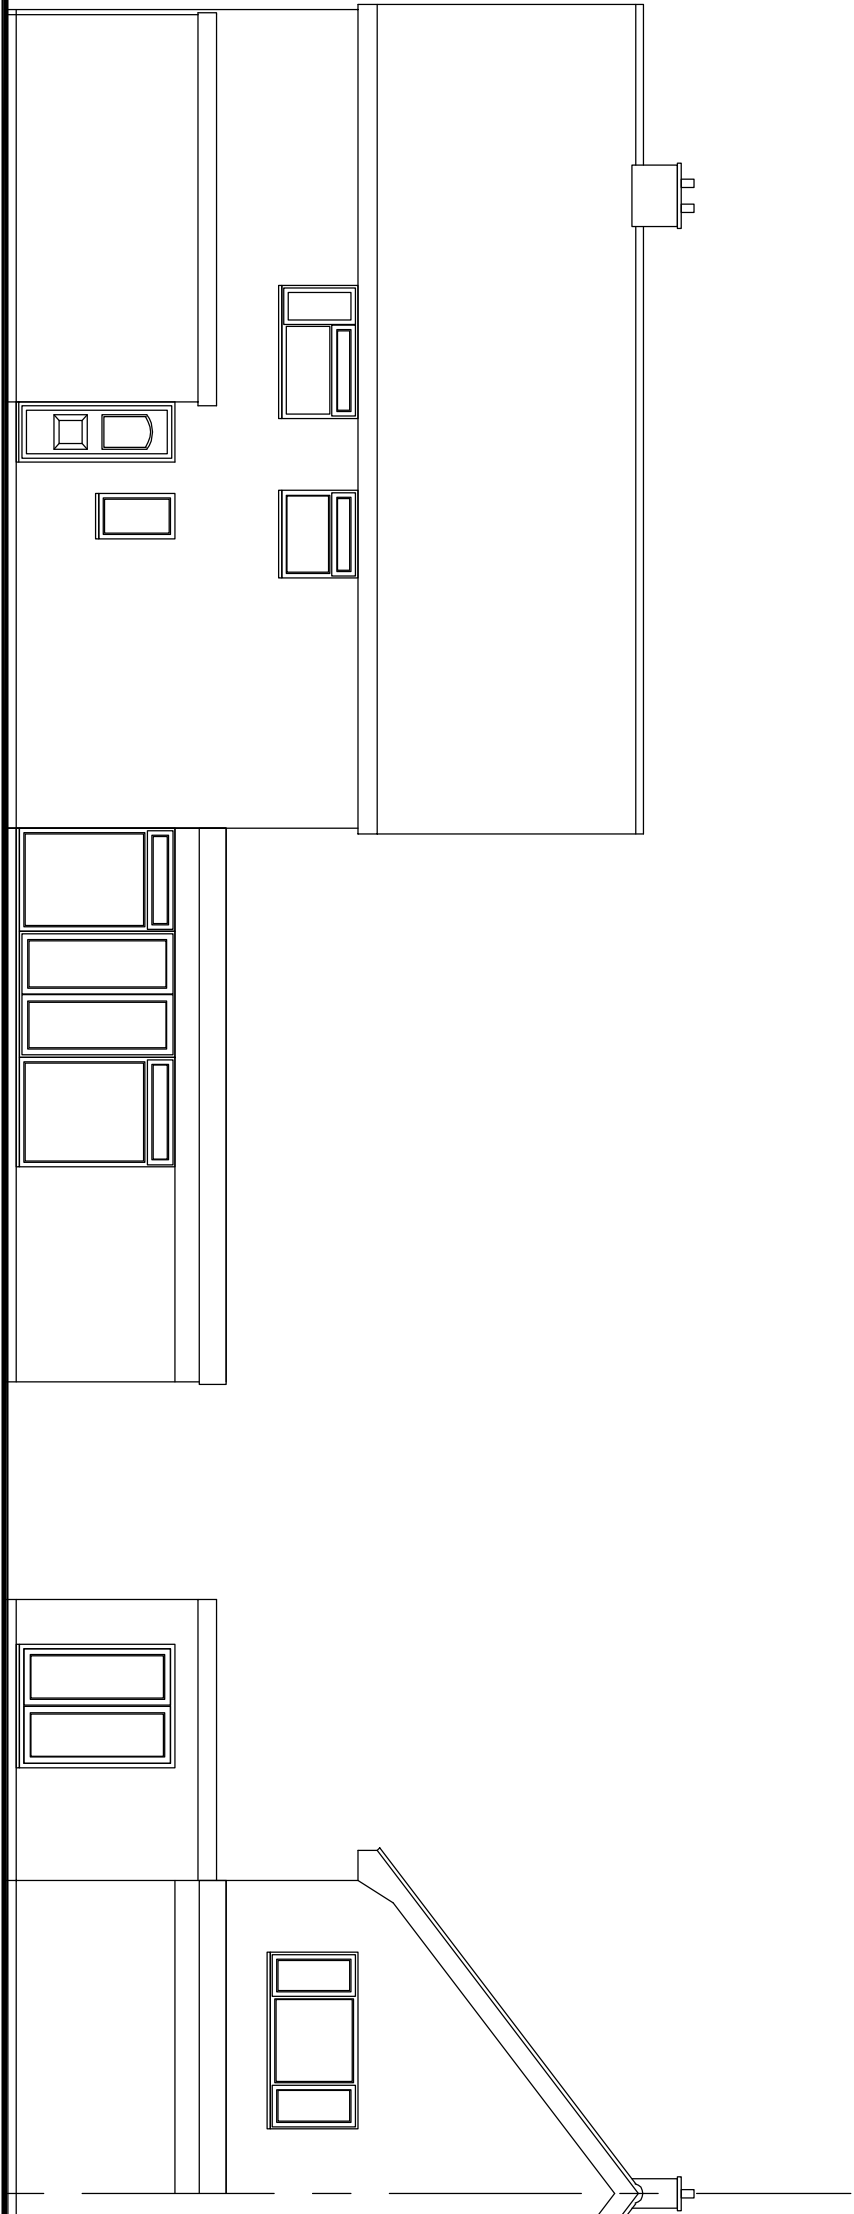


North Elevation

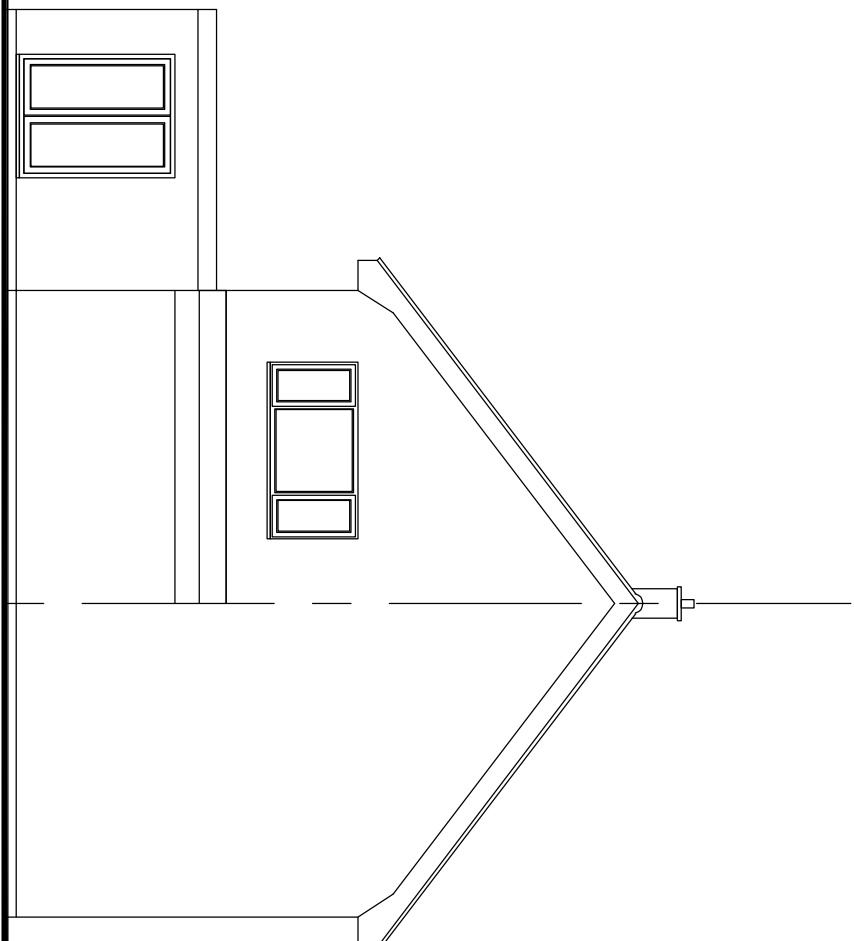


West Elevation

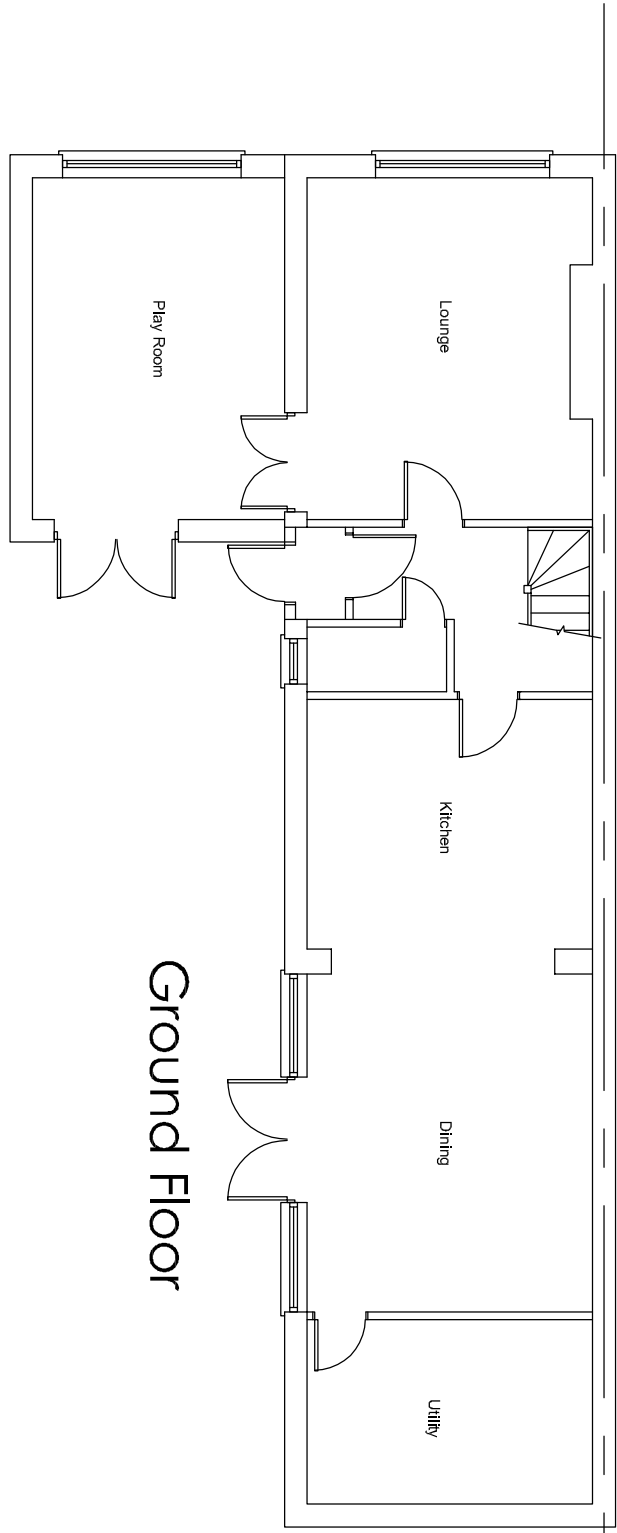


Ground Floor

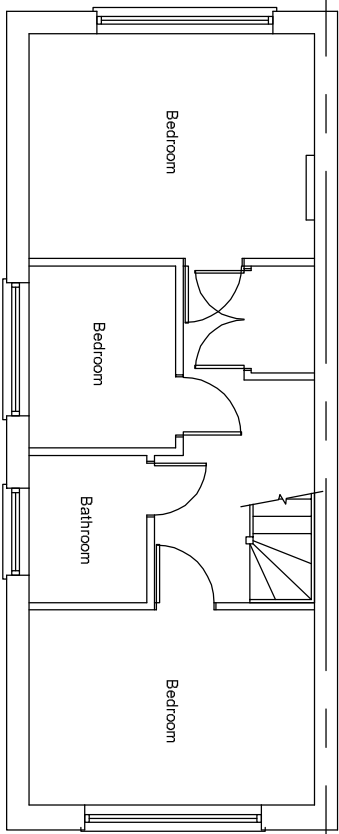


First Floor

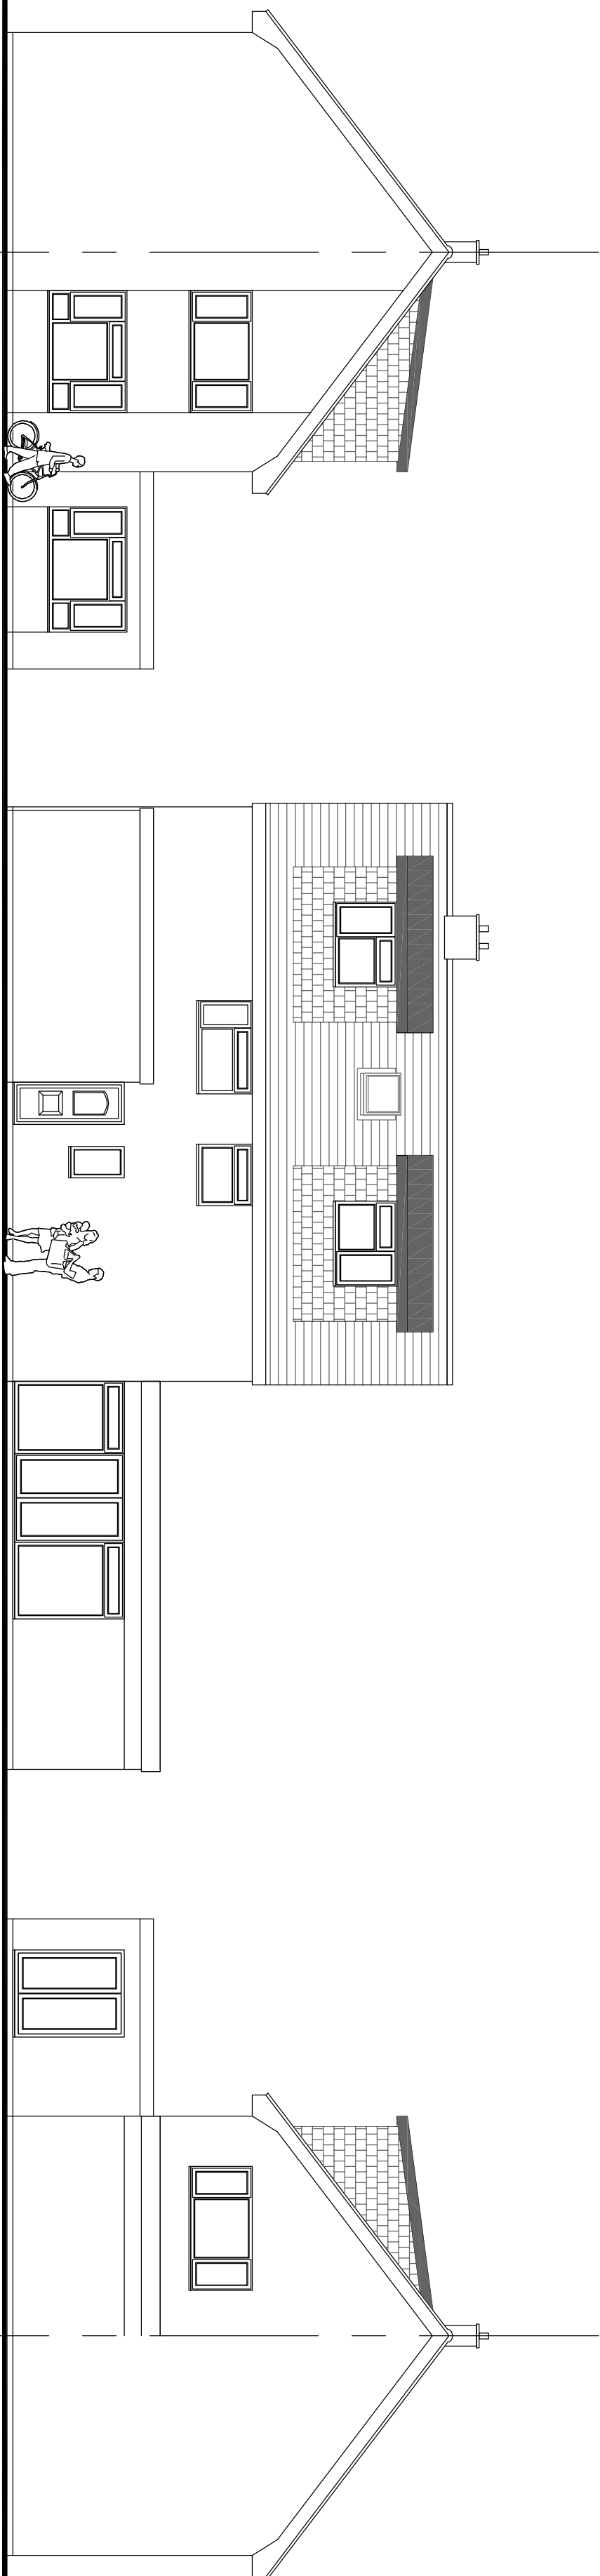


East Elevation

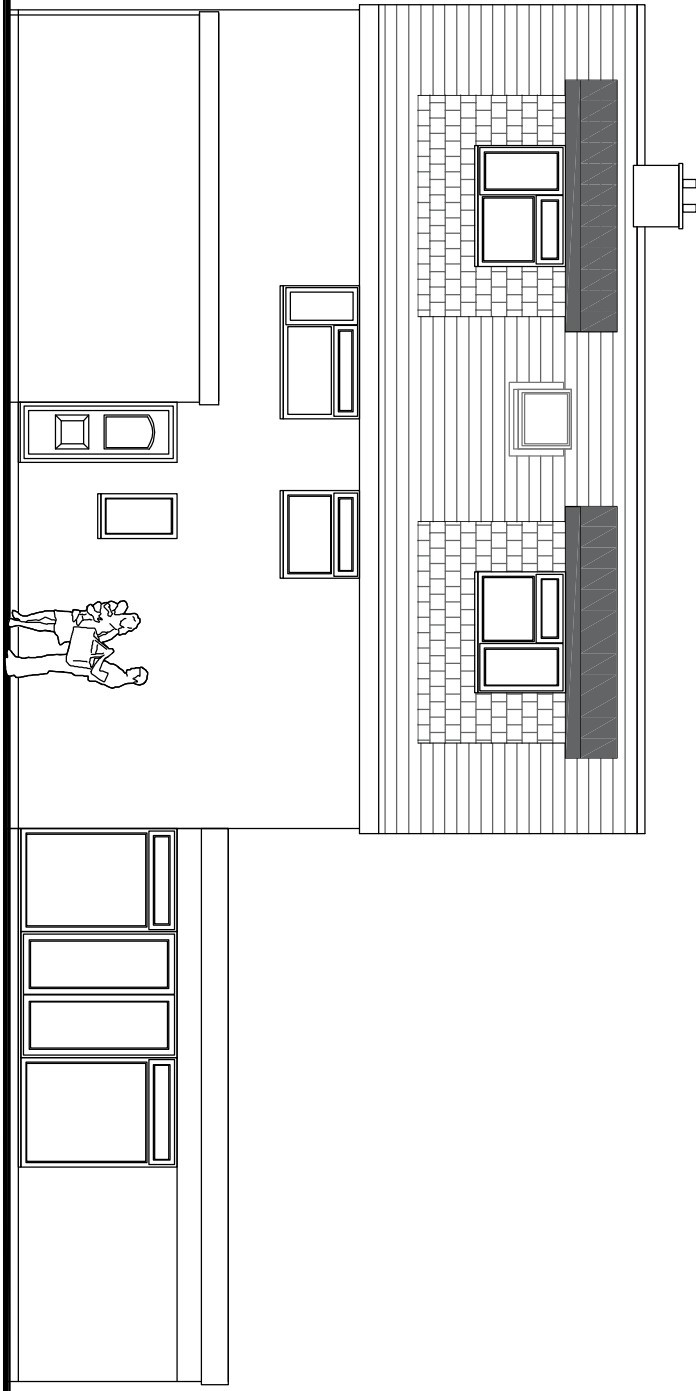


North Elevation

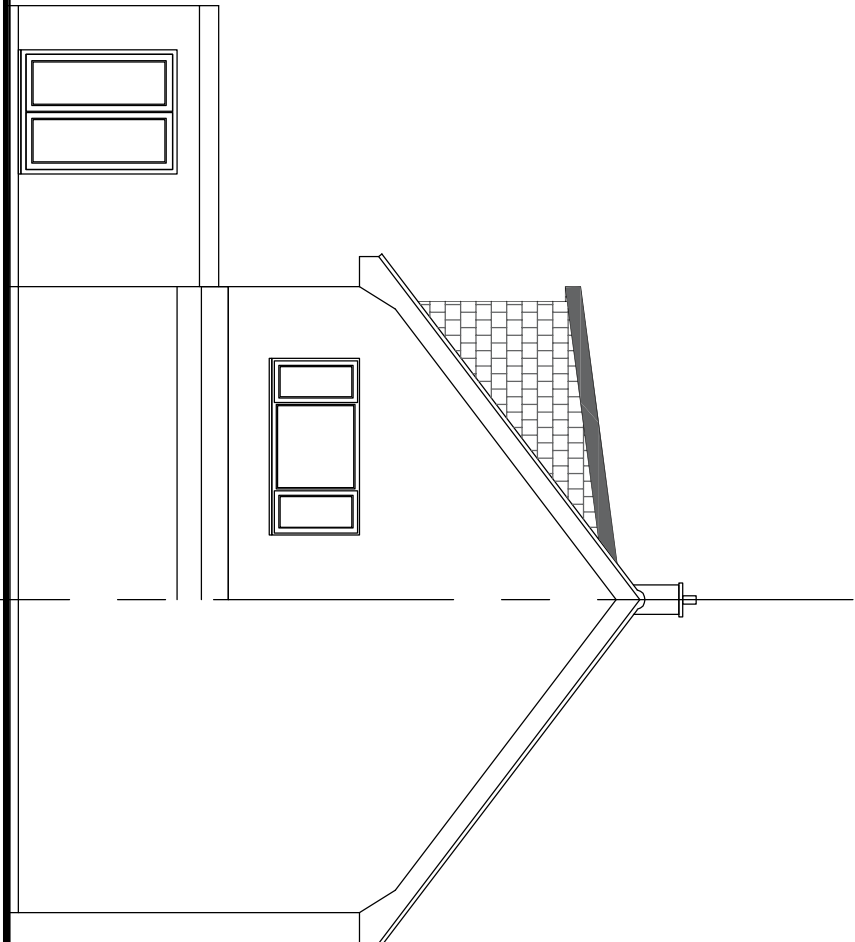


West Elevation

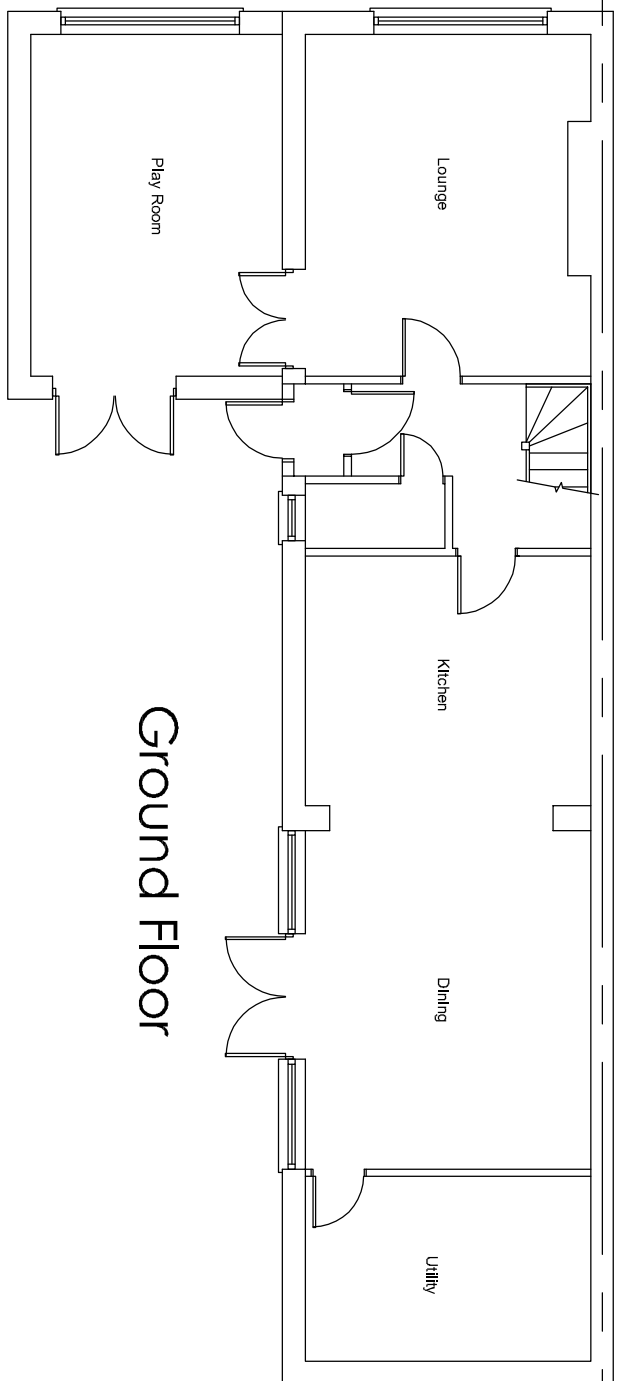

Ground Floor

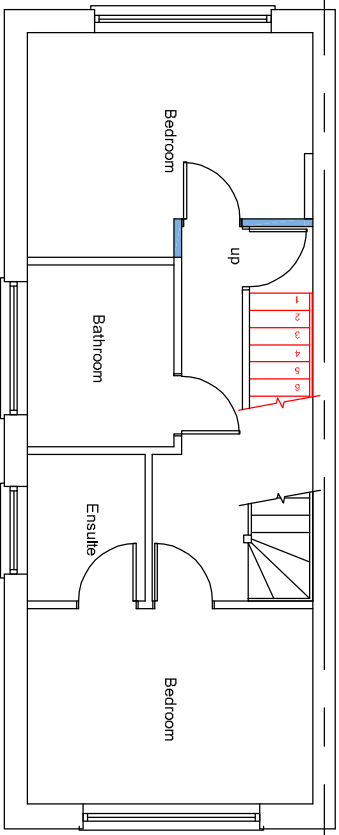

First Floor

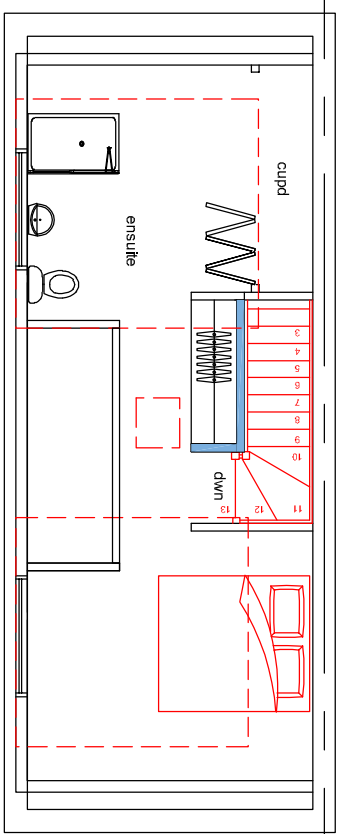

Second Floor