


NOTES:


Dimensions to be checked on site before commencing work. Any discrepancies shall be reported to the architect immediately.

Do not scale from these drawings except for planning purposes. Use figured dimensions only.


Where applicable this drawing is to be read in conjunction with other consultants' drawings.

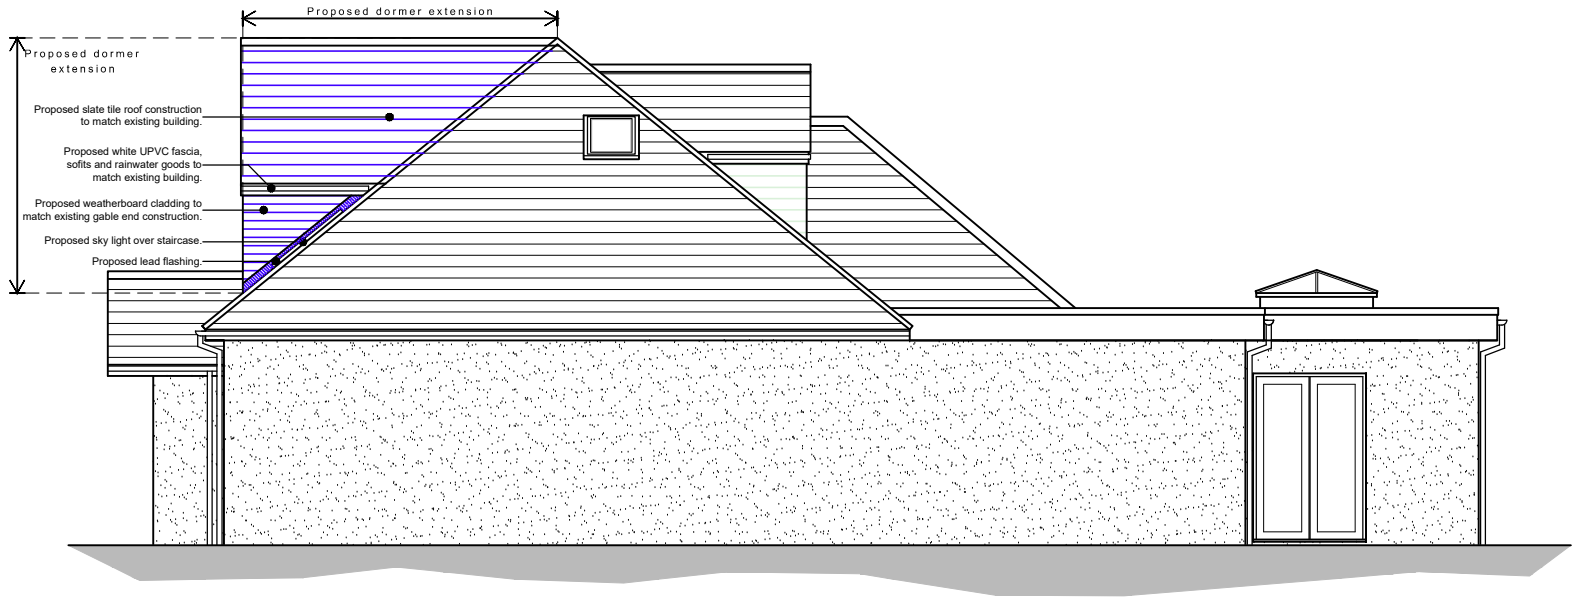


North elevation scale 1:100

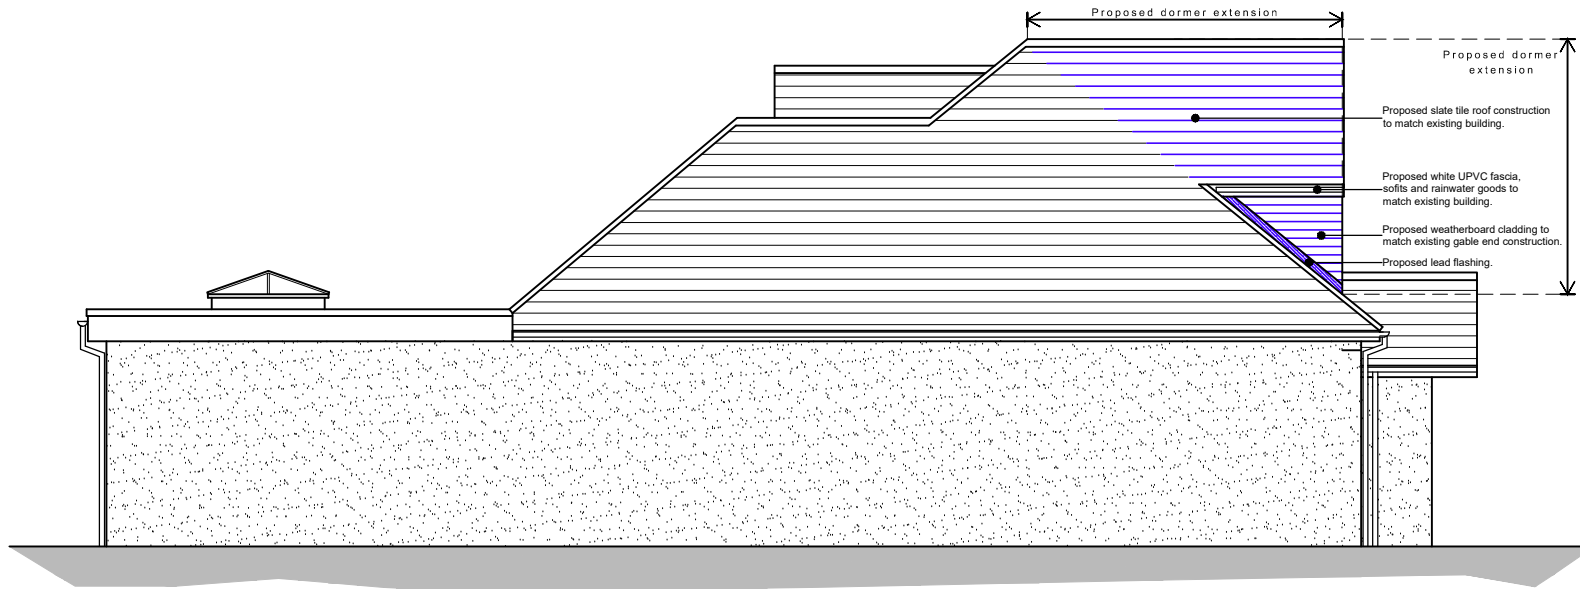

South elevation scale 1:100

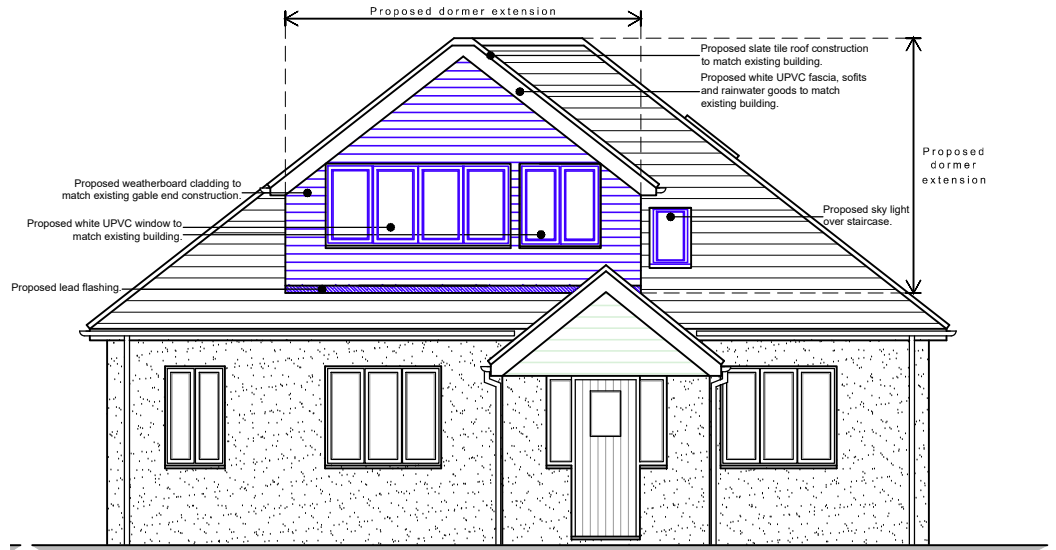

West elevation scale 1:100

 

For MRS FOX-ROBINSON	Title ELEVATIONS AS PROPOSED	Office Tel: 01243 933732
Project PROPOSED DORMER EXTENSION AT 38 BEACH ROAD, EMSWORTH, HAMPSHIRE, PO10 7HR	Date DEC 2021	Email: admin@jb-architecturedesign.com
	Drawn SR	Web: www.jb-architecturedesign.com
	Scale as noted @ A3	
	Checked -	
	Job Number PL305.21	
	Drawing Number -24	
	Revision C	

