





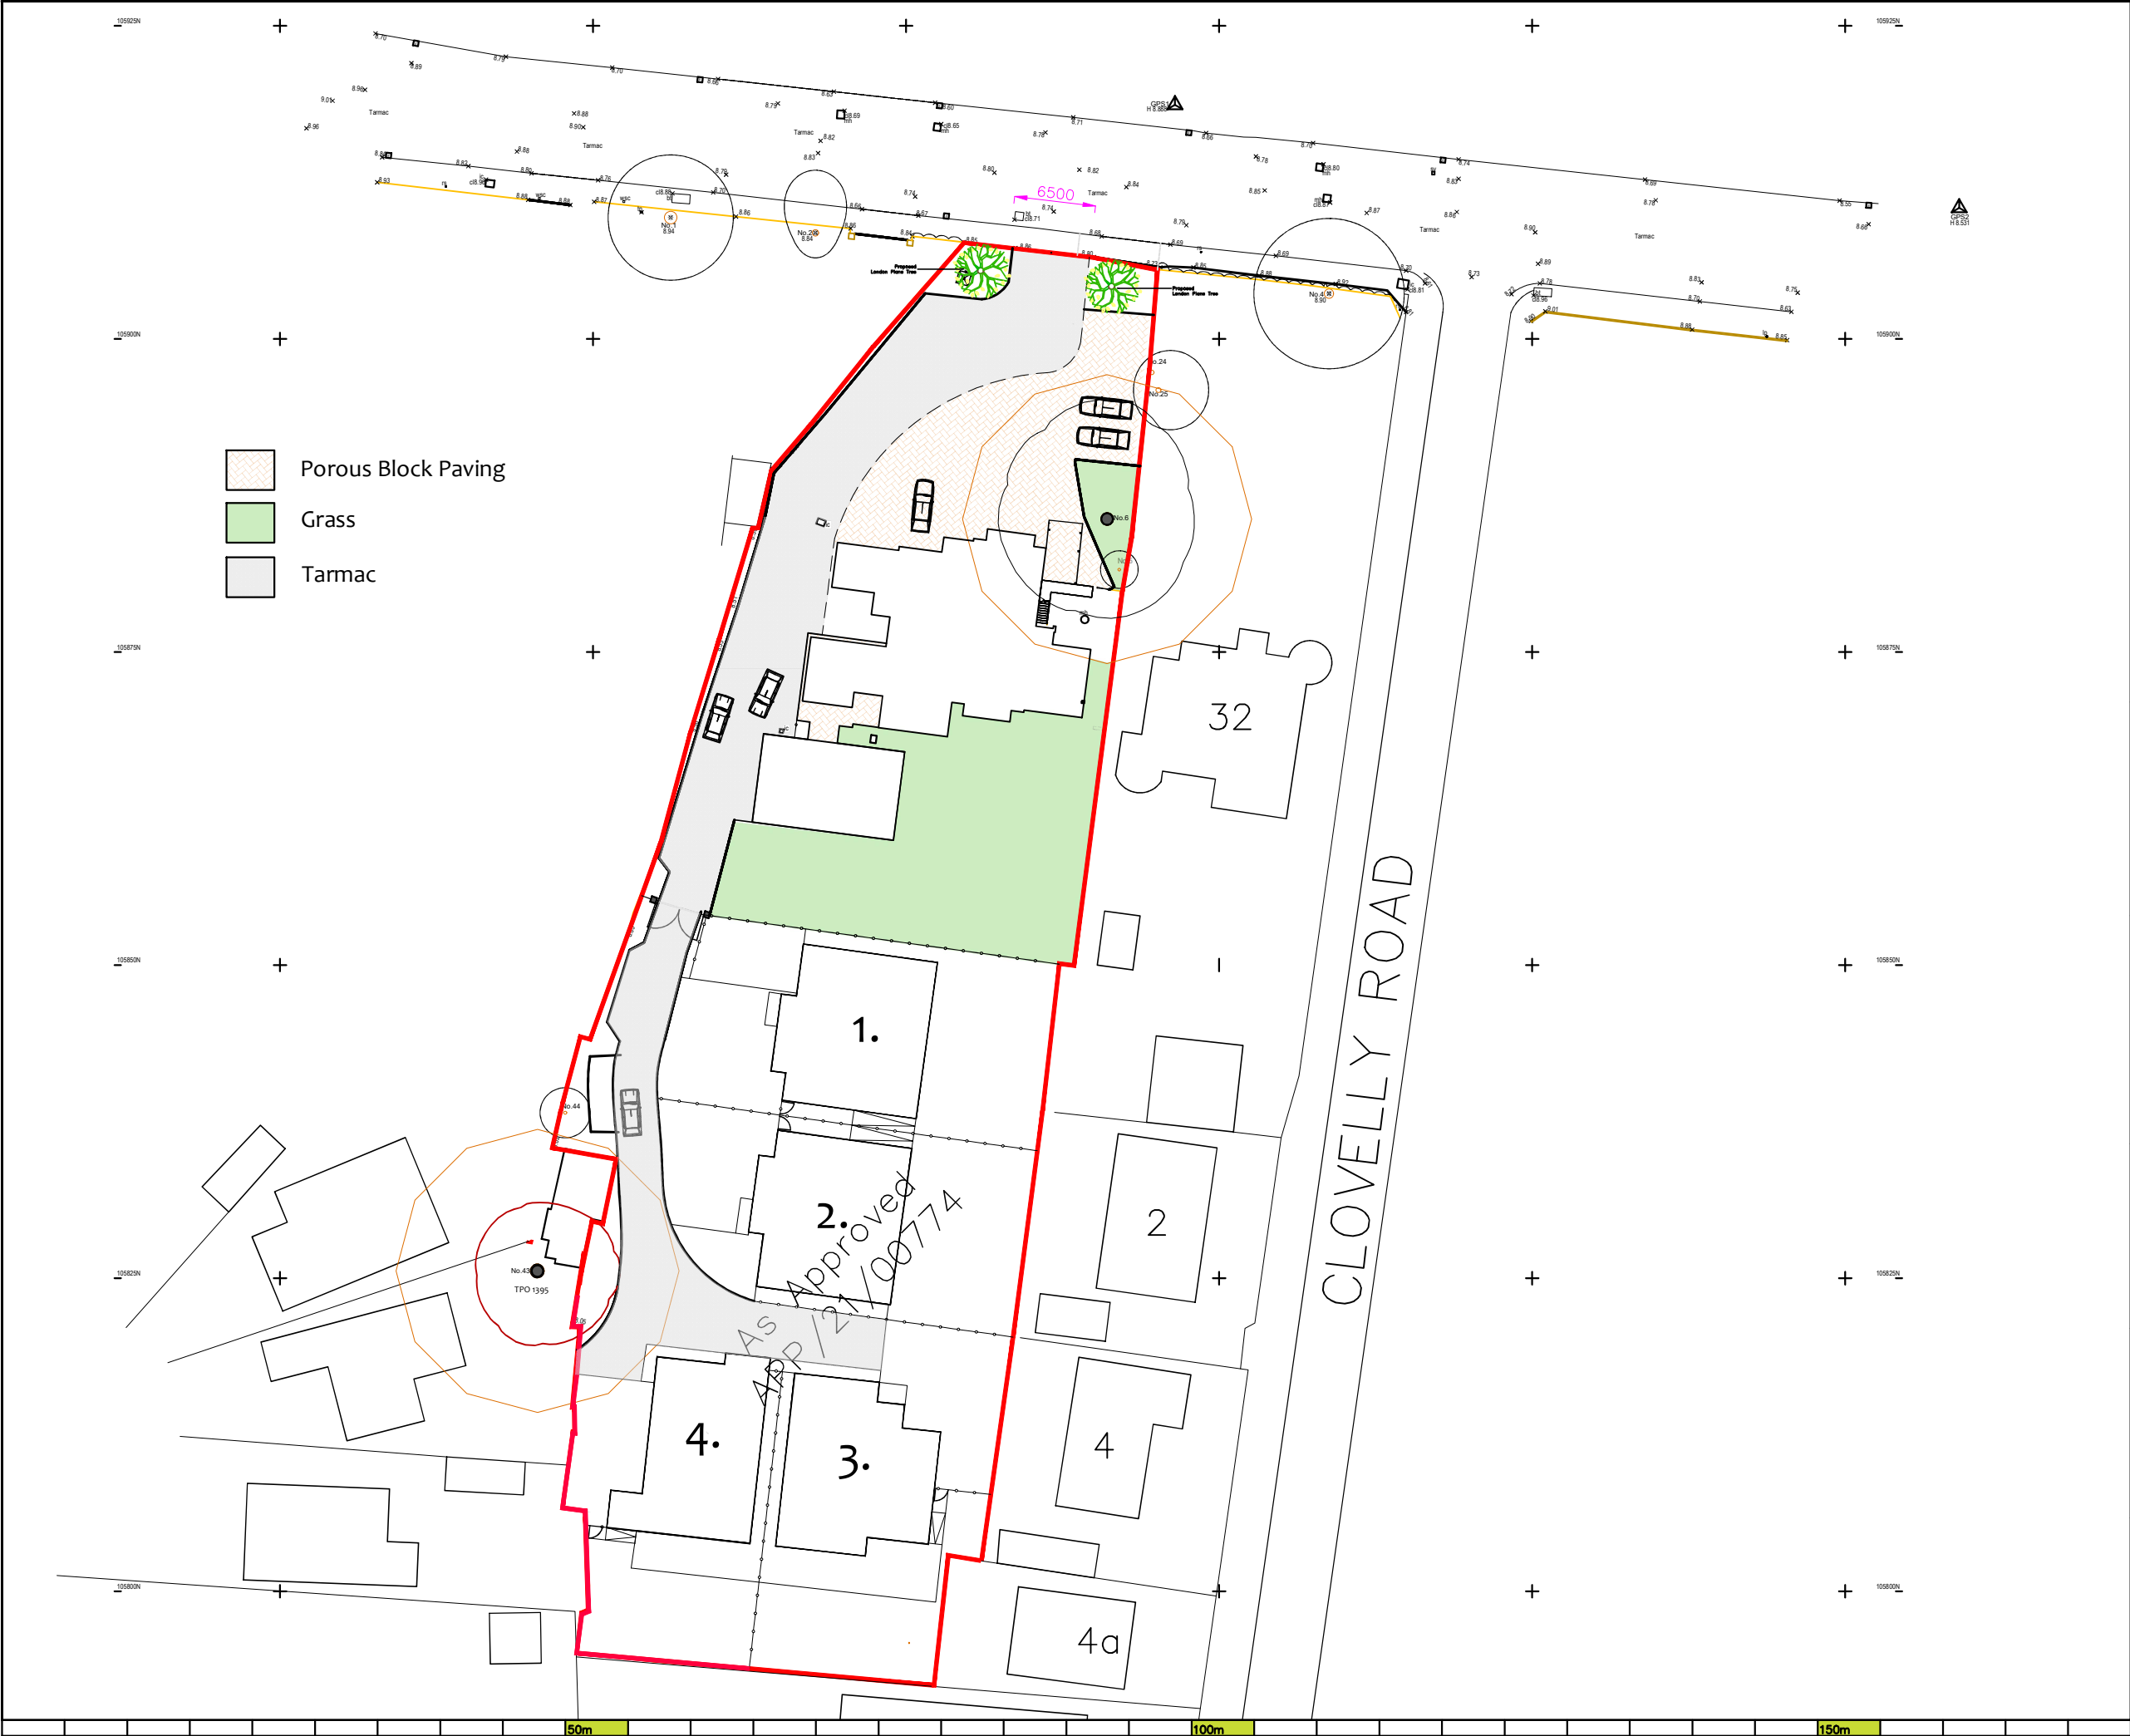

Grid North

 

J. Brotherton & Partners
Land Surveyors & Engineers

"Firdown" 113 Frogmore Lane
Waterlooville, Hampshire PO8 9RD
Tel: 023 9259 1979
Email: enquiries@jbsurveys.co.uk
Web: www.jbsurveys.co.uk

Client Mr Lee Mandiwall

Drawing Title Topographic Land Survey

Location 34 Havant Road

Revisions / Status / Notes

The grid and datum for this survey is based on the
Ordinance Survey grid OSG36, site centered on
control station GPS1 with a scale factor of 1.00

LEVELS BASED ON	OSGB36	Surveyor	SB	Assistant	TC
GRID BASED ON	OSGB36	Drawn By	SB	Checked by	JB

Drawing & CAD Ref	REVISIONS
JOB - 21389	

Date
1st June 2021

Removal of this block also removes all warranties
This drawing has been created for use at a scale of 1:200
All critical dimensions, positions and levels to be checked on site



CAD

Critchley Architecture And Design Ltd.
Contact: 02392 474 919 | info@caad.online

The Old Brewery, 15E South Street, Havant, PO9 1BU

Proposed Site Plan

Revisions

- a) RPA Update.01/04/2022.SAR
- b)
- c)
- d)

34 Havant Road,
Emsworth,
Hampshire,
PO10 7JG

Scale A1=1: 250, A3=1: 500
Drawn SAR/LNR
Date 09/03/2022

21020-132^A