



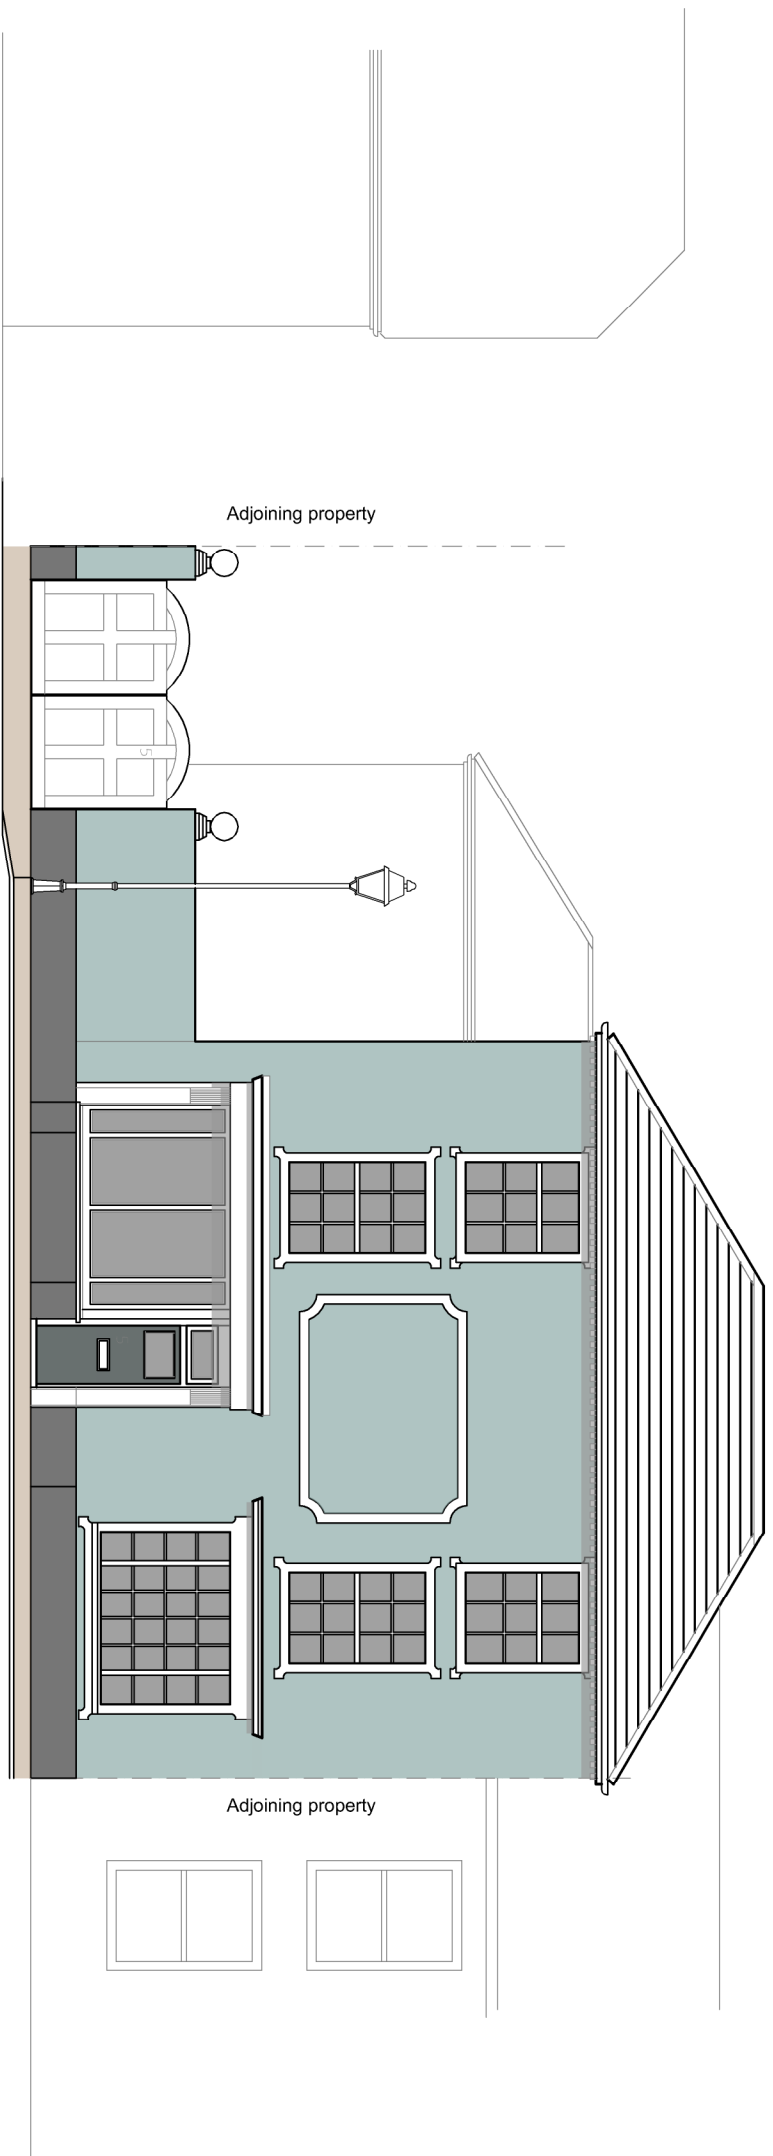

Existing North West Elevation
Scale 1:100

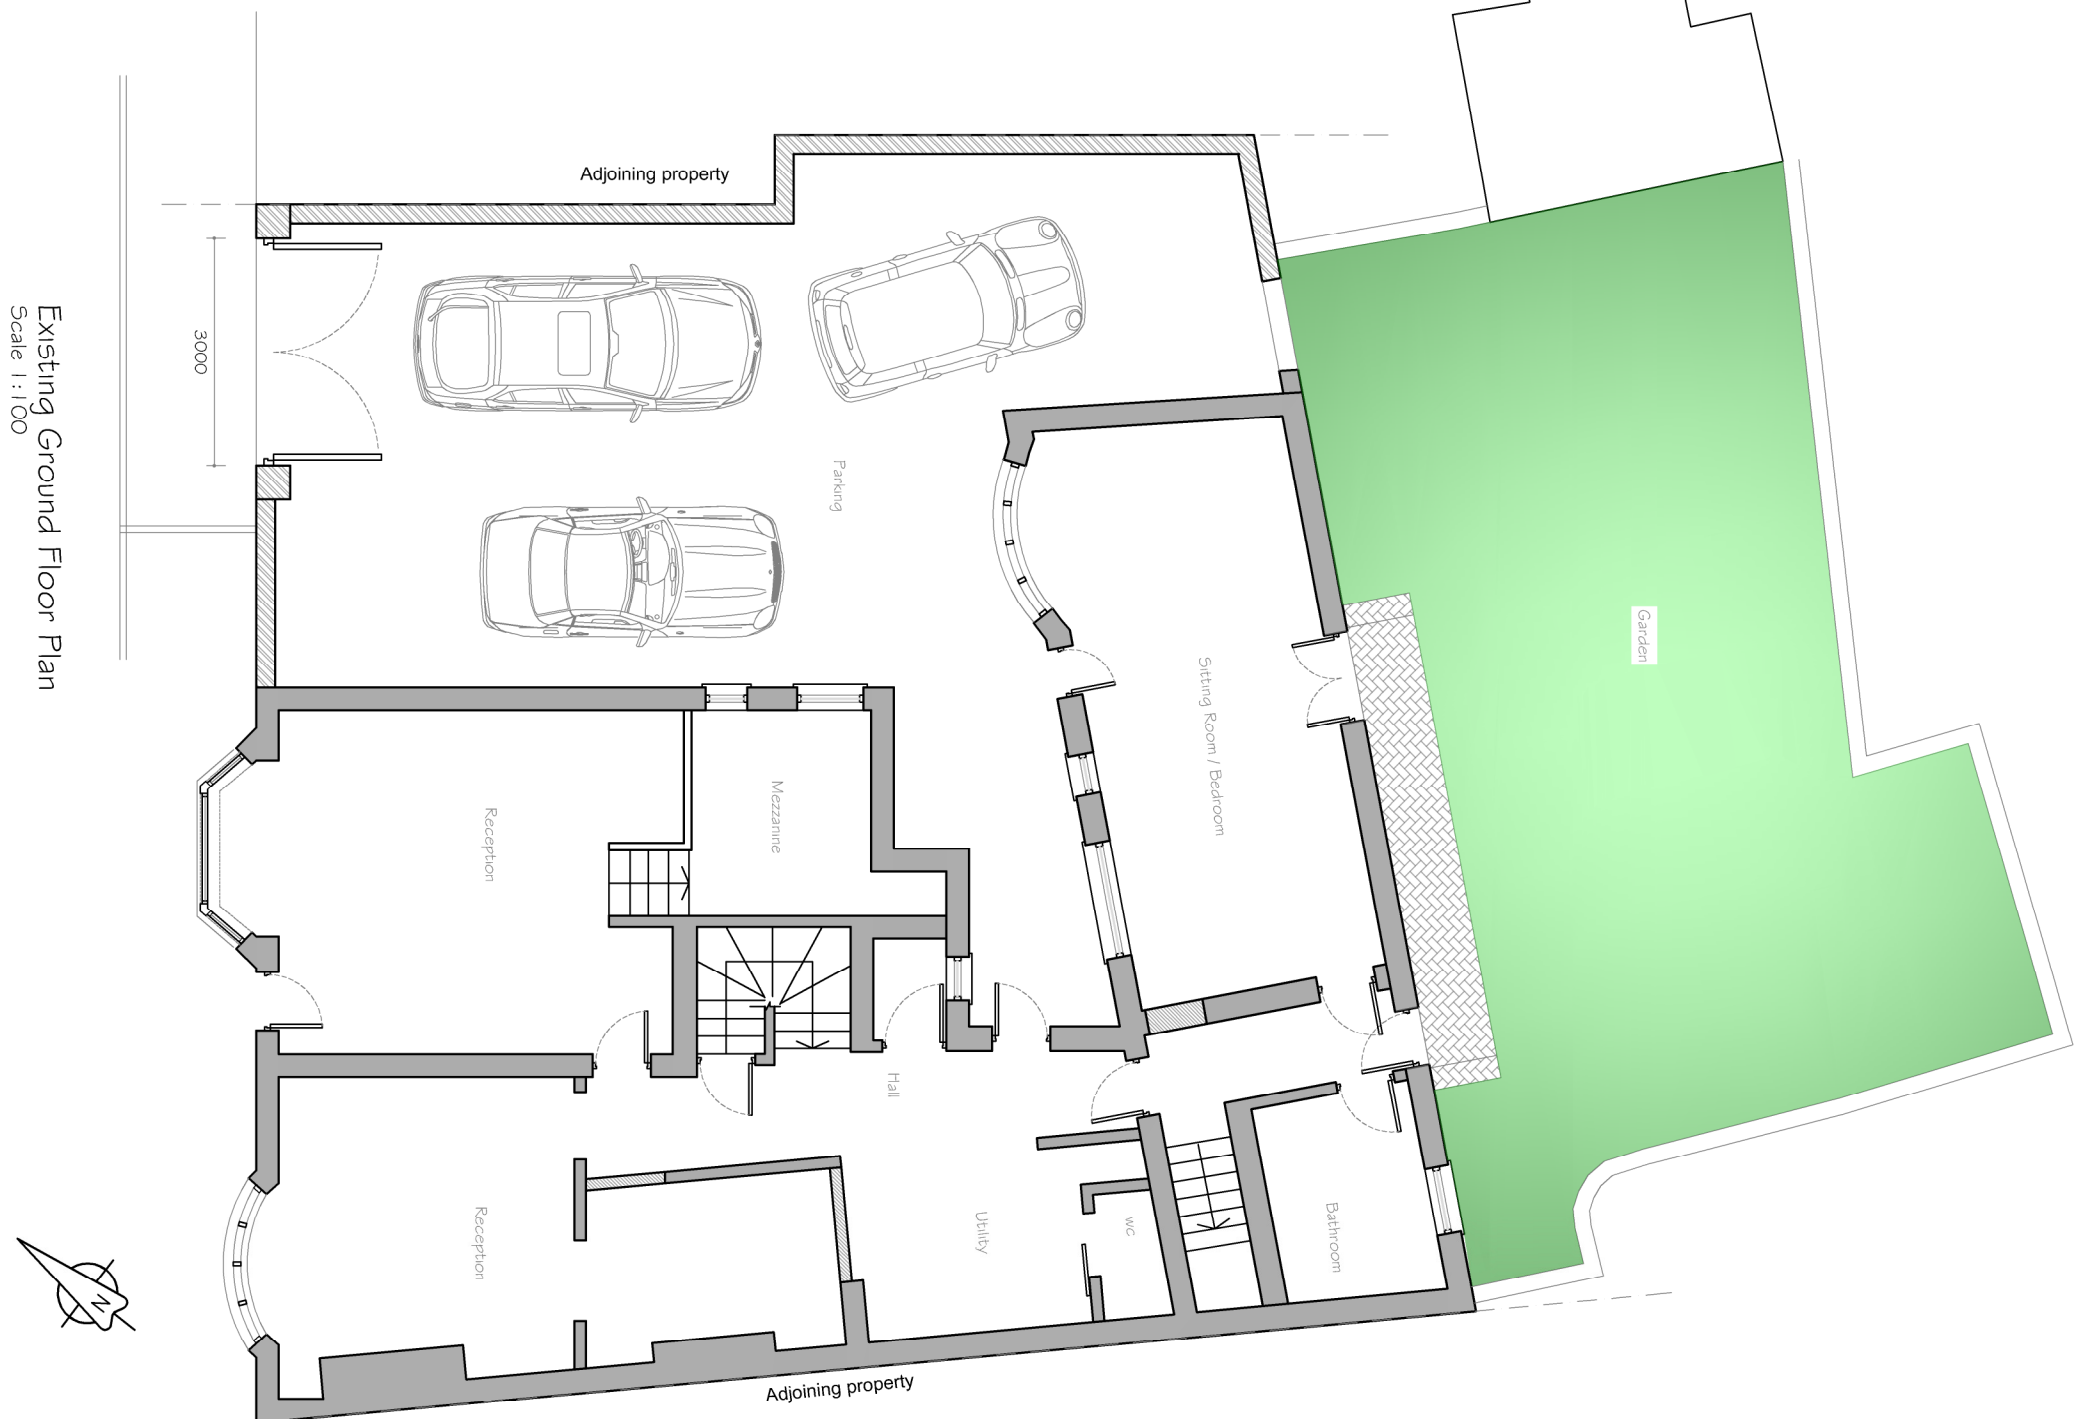



Existing Ground Floor Plan
Scale 1:100





Distance Survey © Crown Copyright 2022. All rights reserved. Licence number 100024282




Existing Location Plan
Scale 1:300

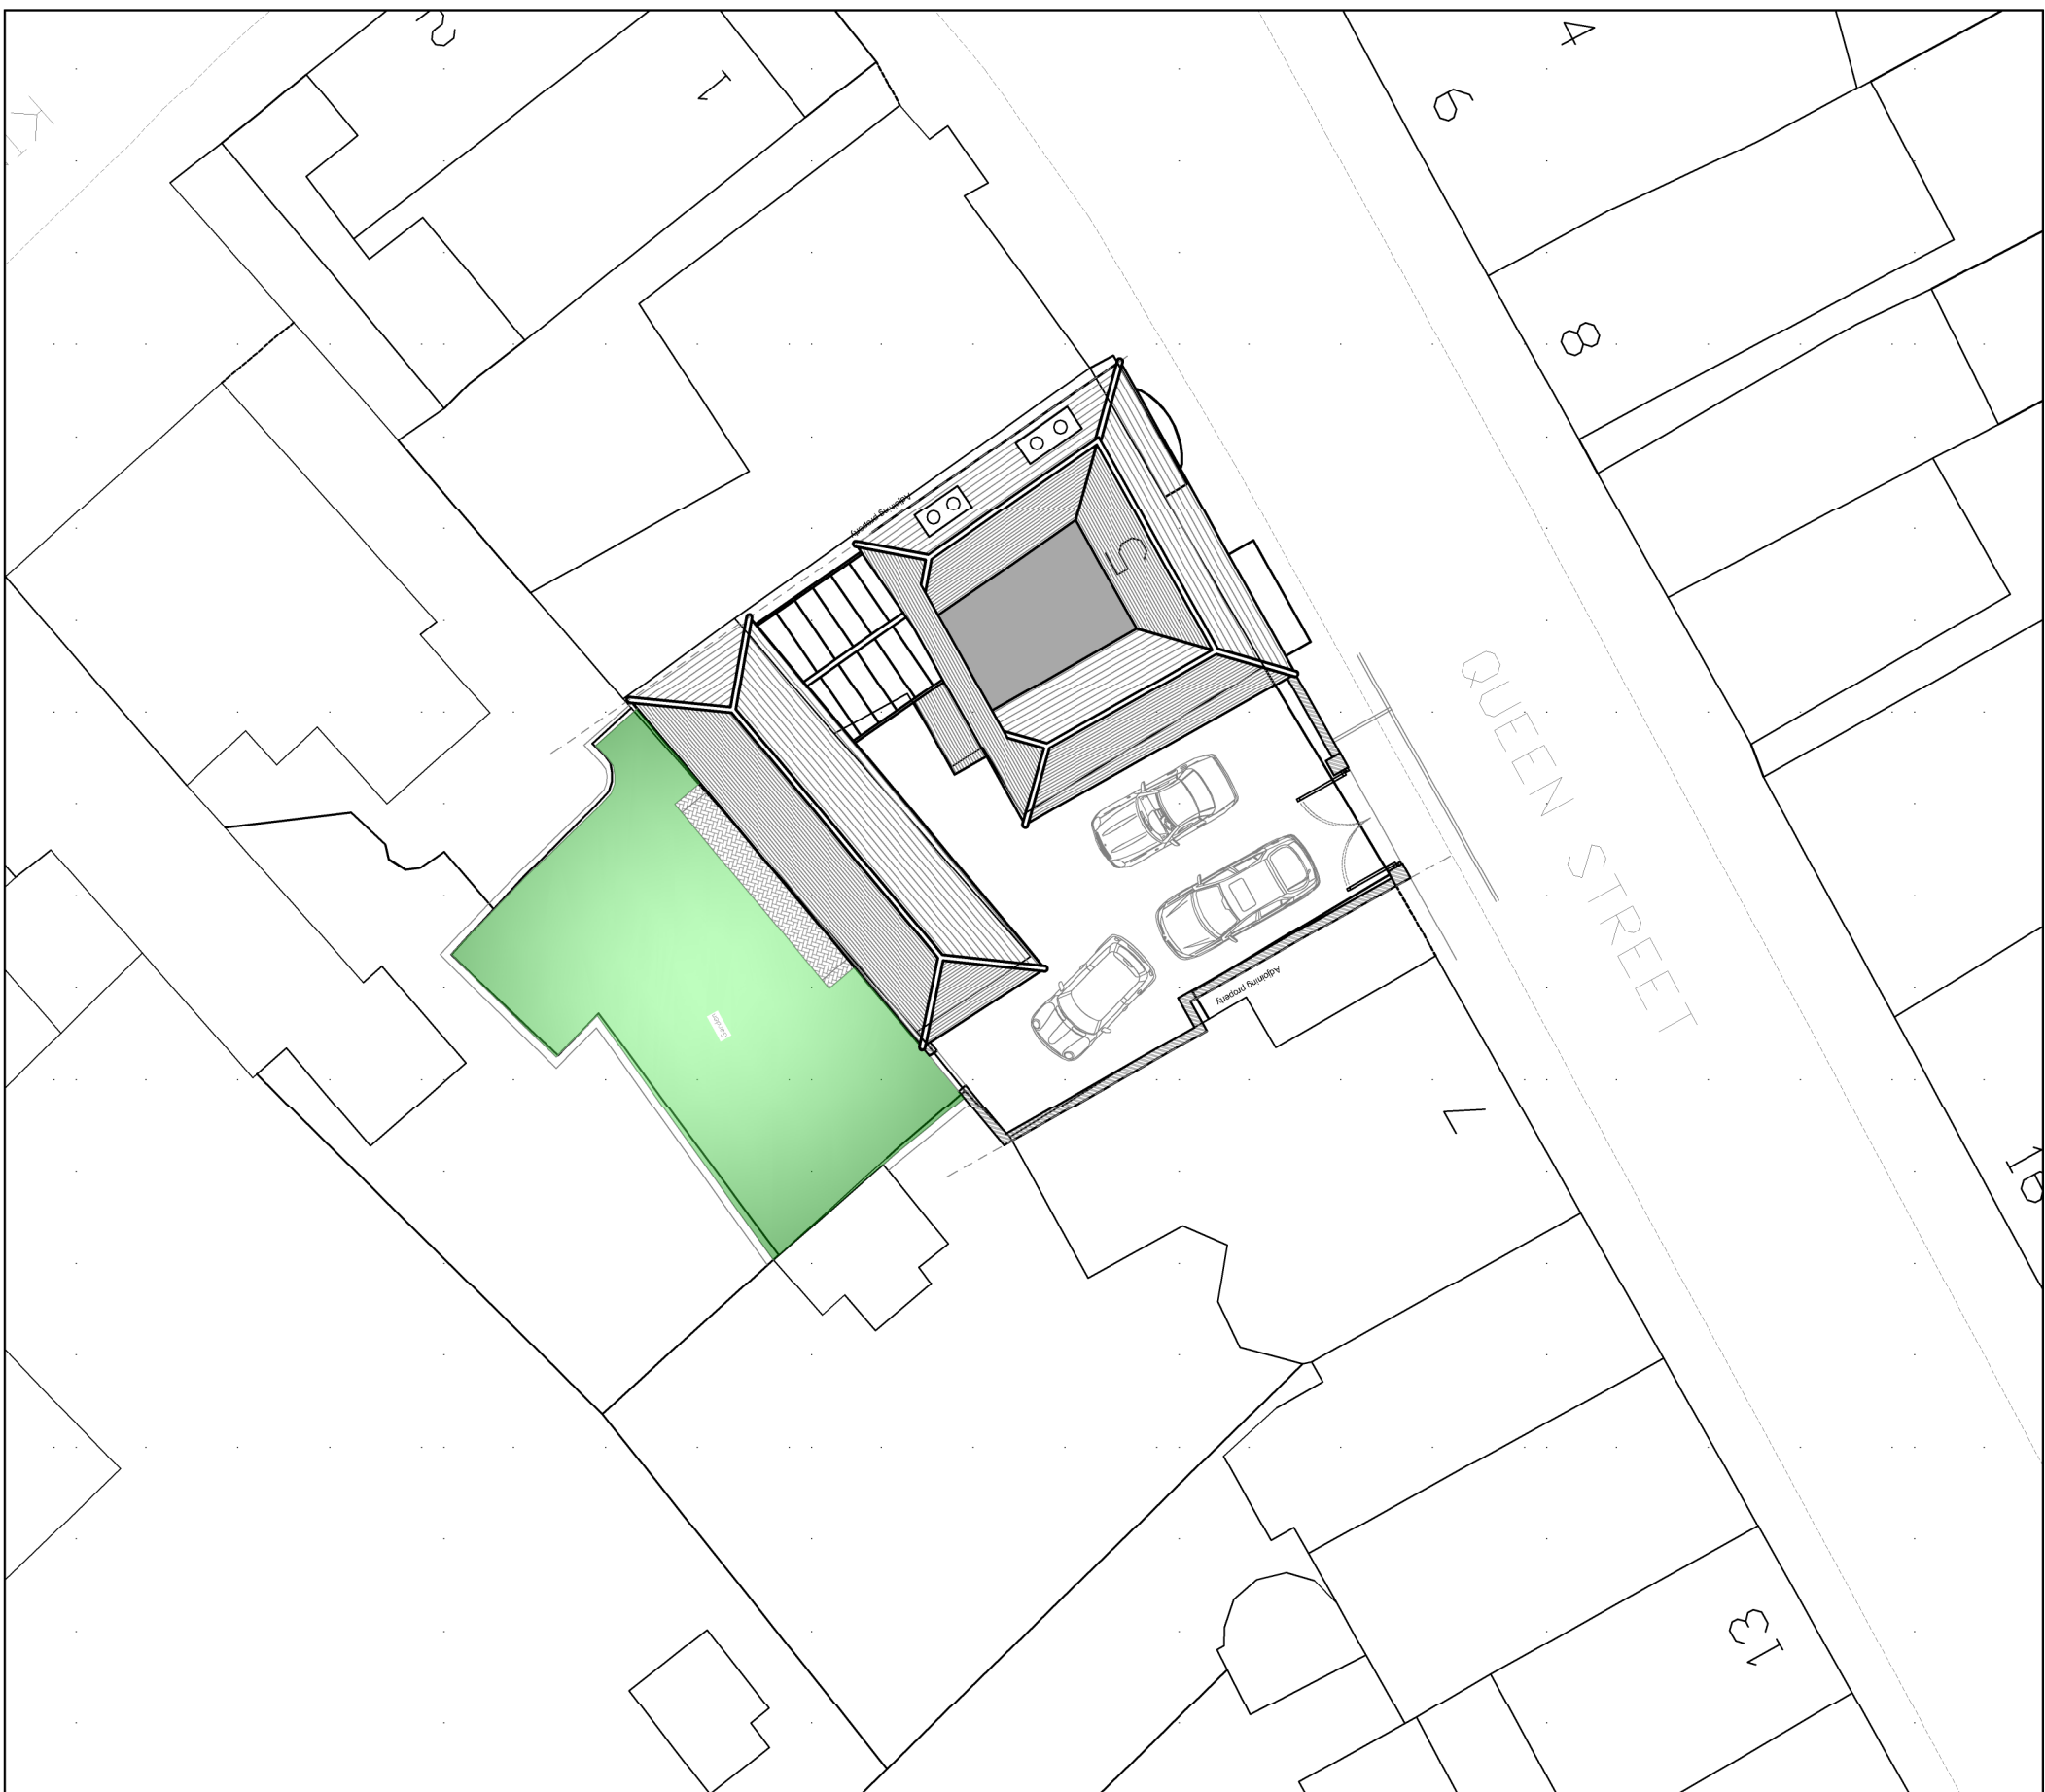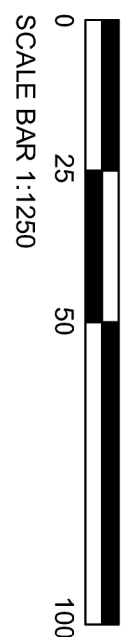

Block Plan
Scale 1:200

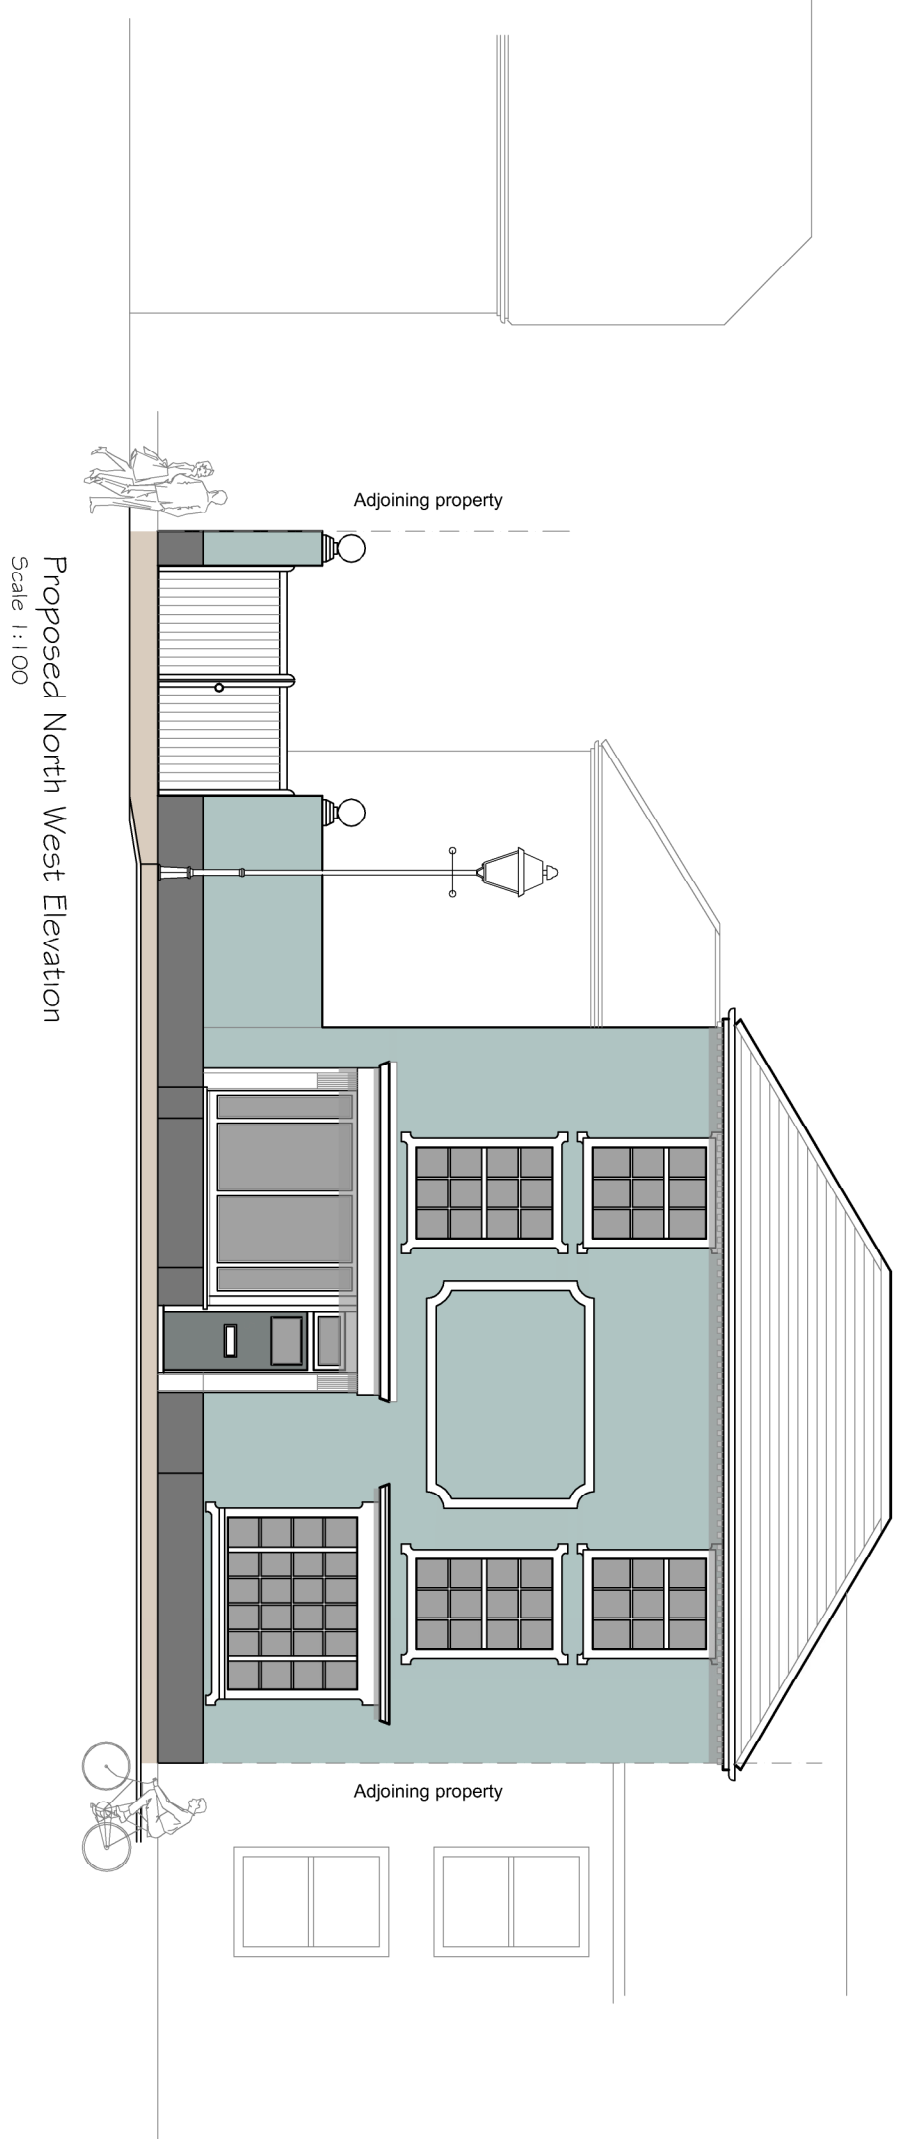 

Proposed North West Elevation
Scale 1:100

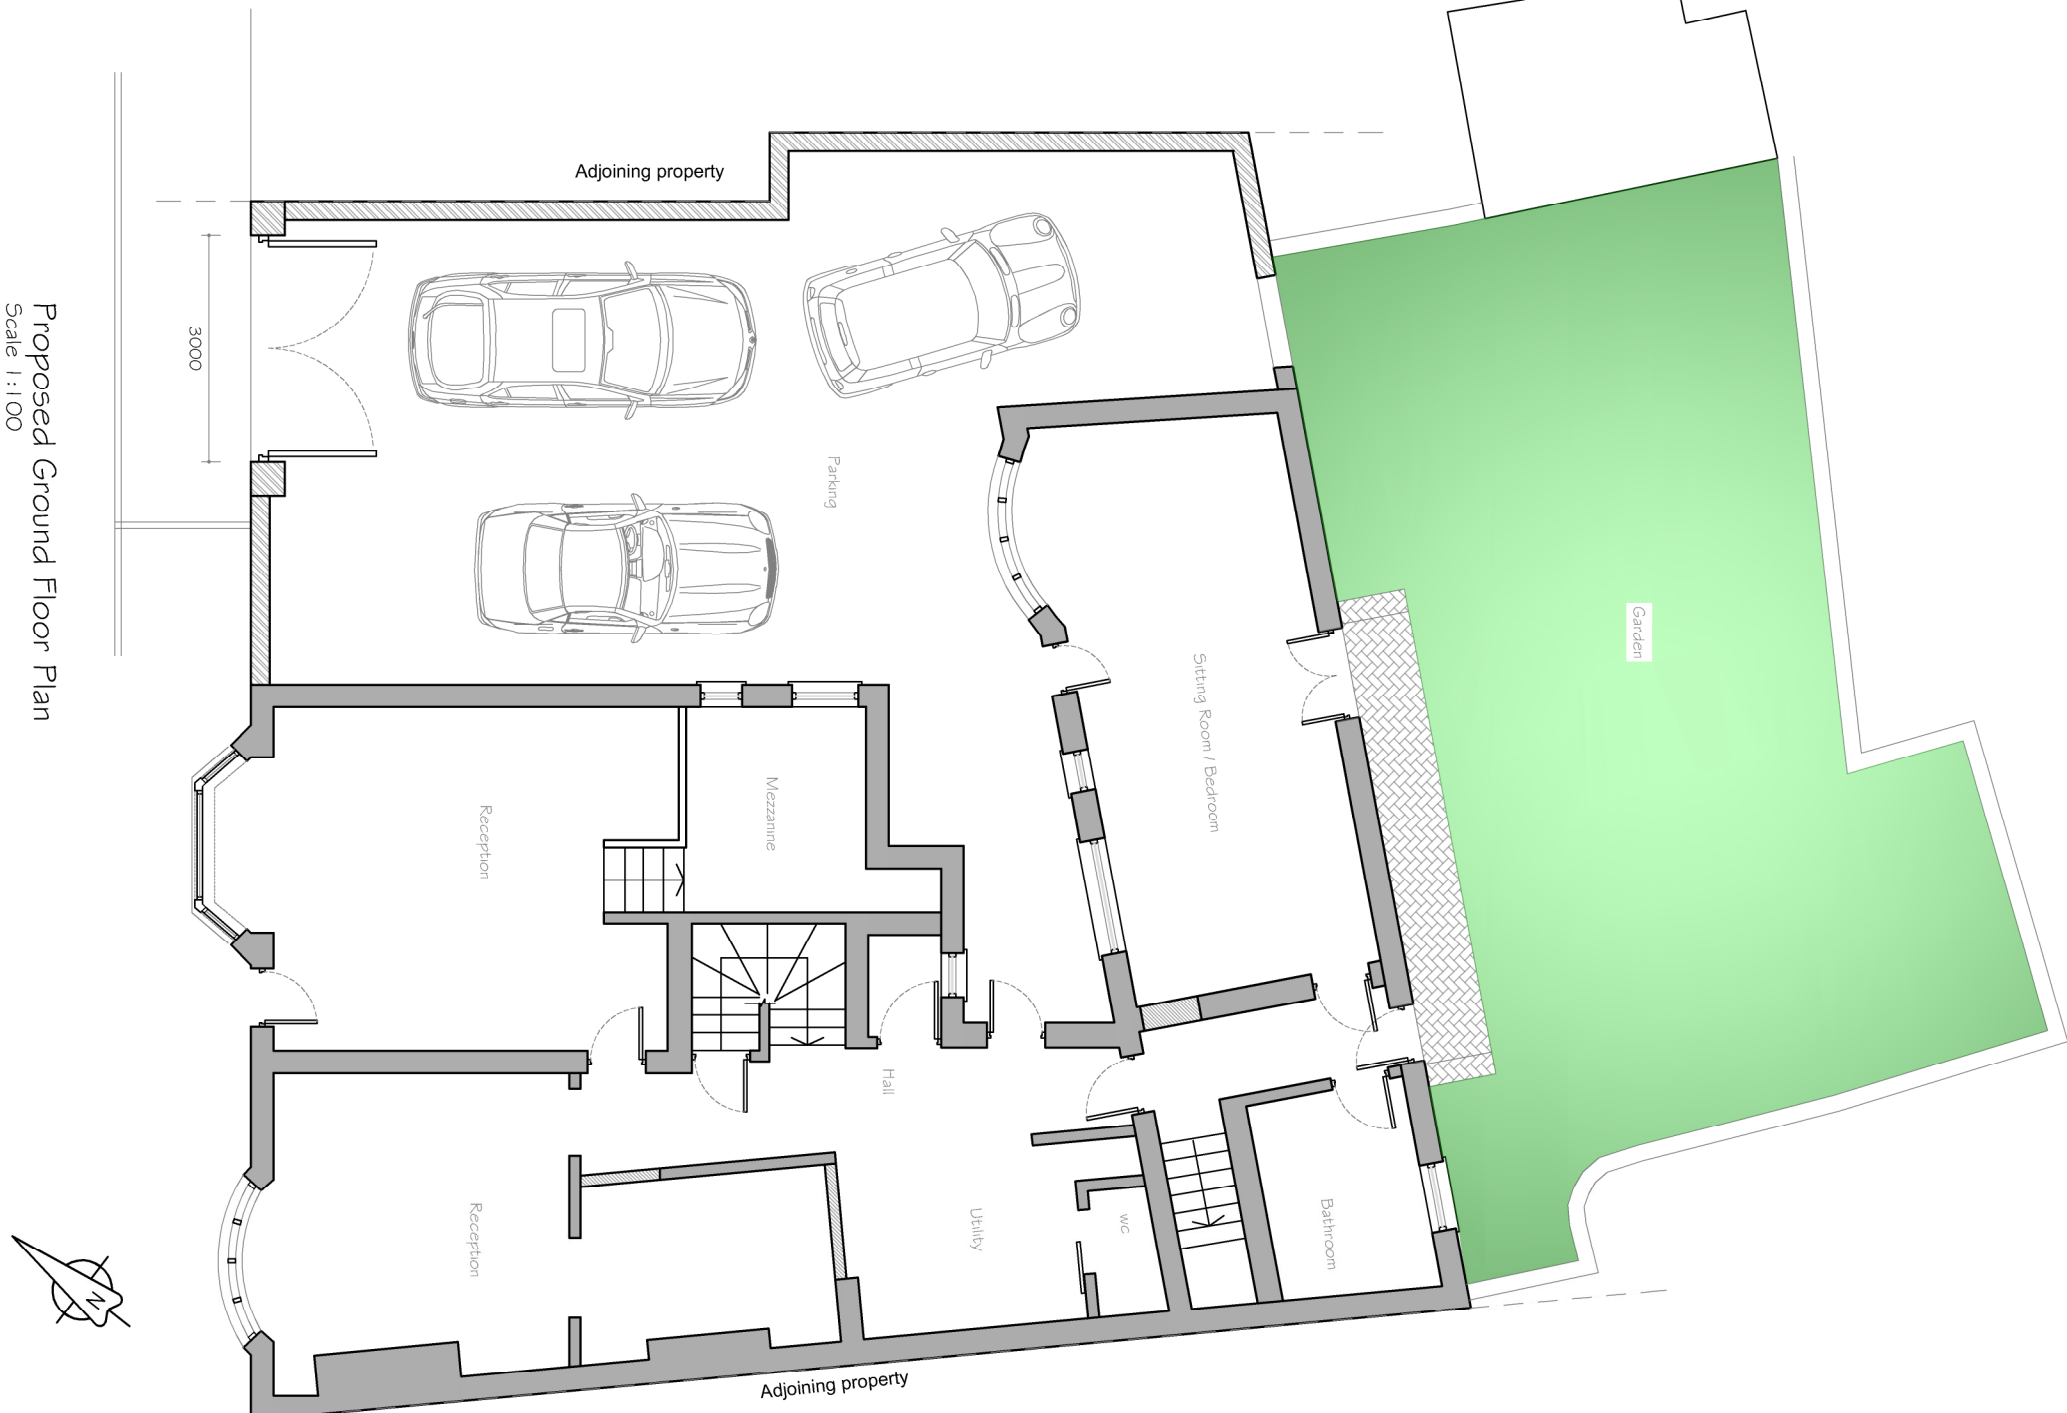

Proposed Ground Floor Plan
Scale 1:100

Rev		Description	Date	PM	CLIENT		PROJECT		TITLE		DRAWING INFORMATION	
-												
REVISIONS												
PLANNING					Mr & Mrs Wilkinson		Alteration to 5 Queen Street Hampshire PO10 7BJ		Proposed Replacement Front Gates		Scale : 1:100, 200, 1250@A1 Date : MAY2017 Drawn by : MD Drawing No: 20.305.G100	
					Drawn Limited Copyright Reserved 2022.						Drawn Ltd, 20 Southdown Road Hove, Brighton BN1 6AA Tel: 01292 095 005 Fax: 01292 518 003 Email: info@drawn.co.uk Web: www.drawn.co.uk	
											A B C D E F G H J K L M N O P Q R S T U V W X Y Z	